



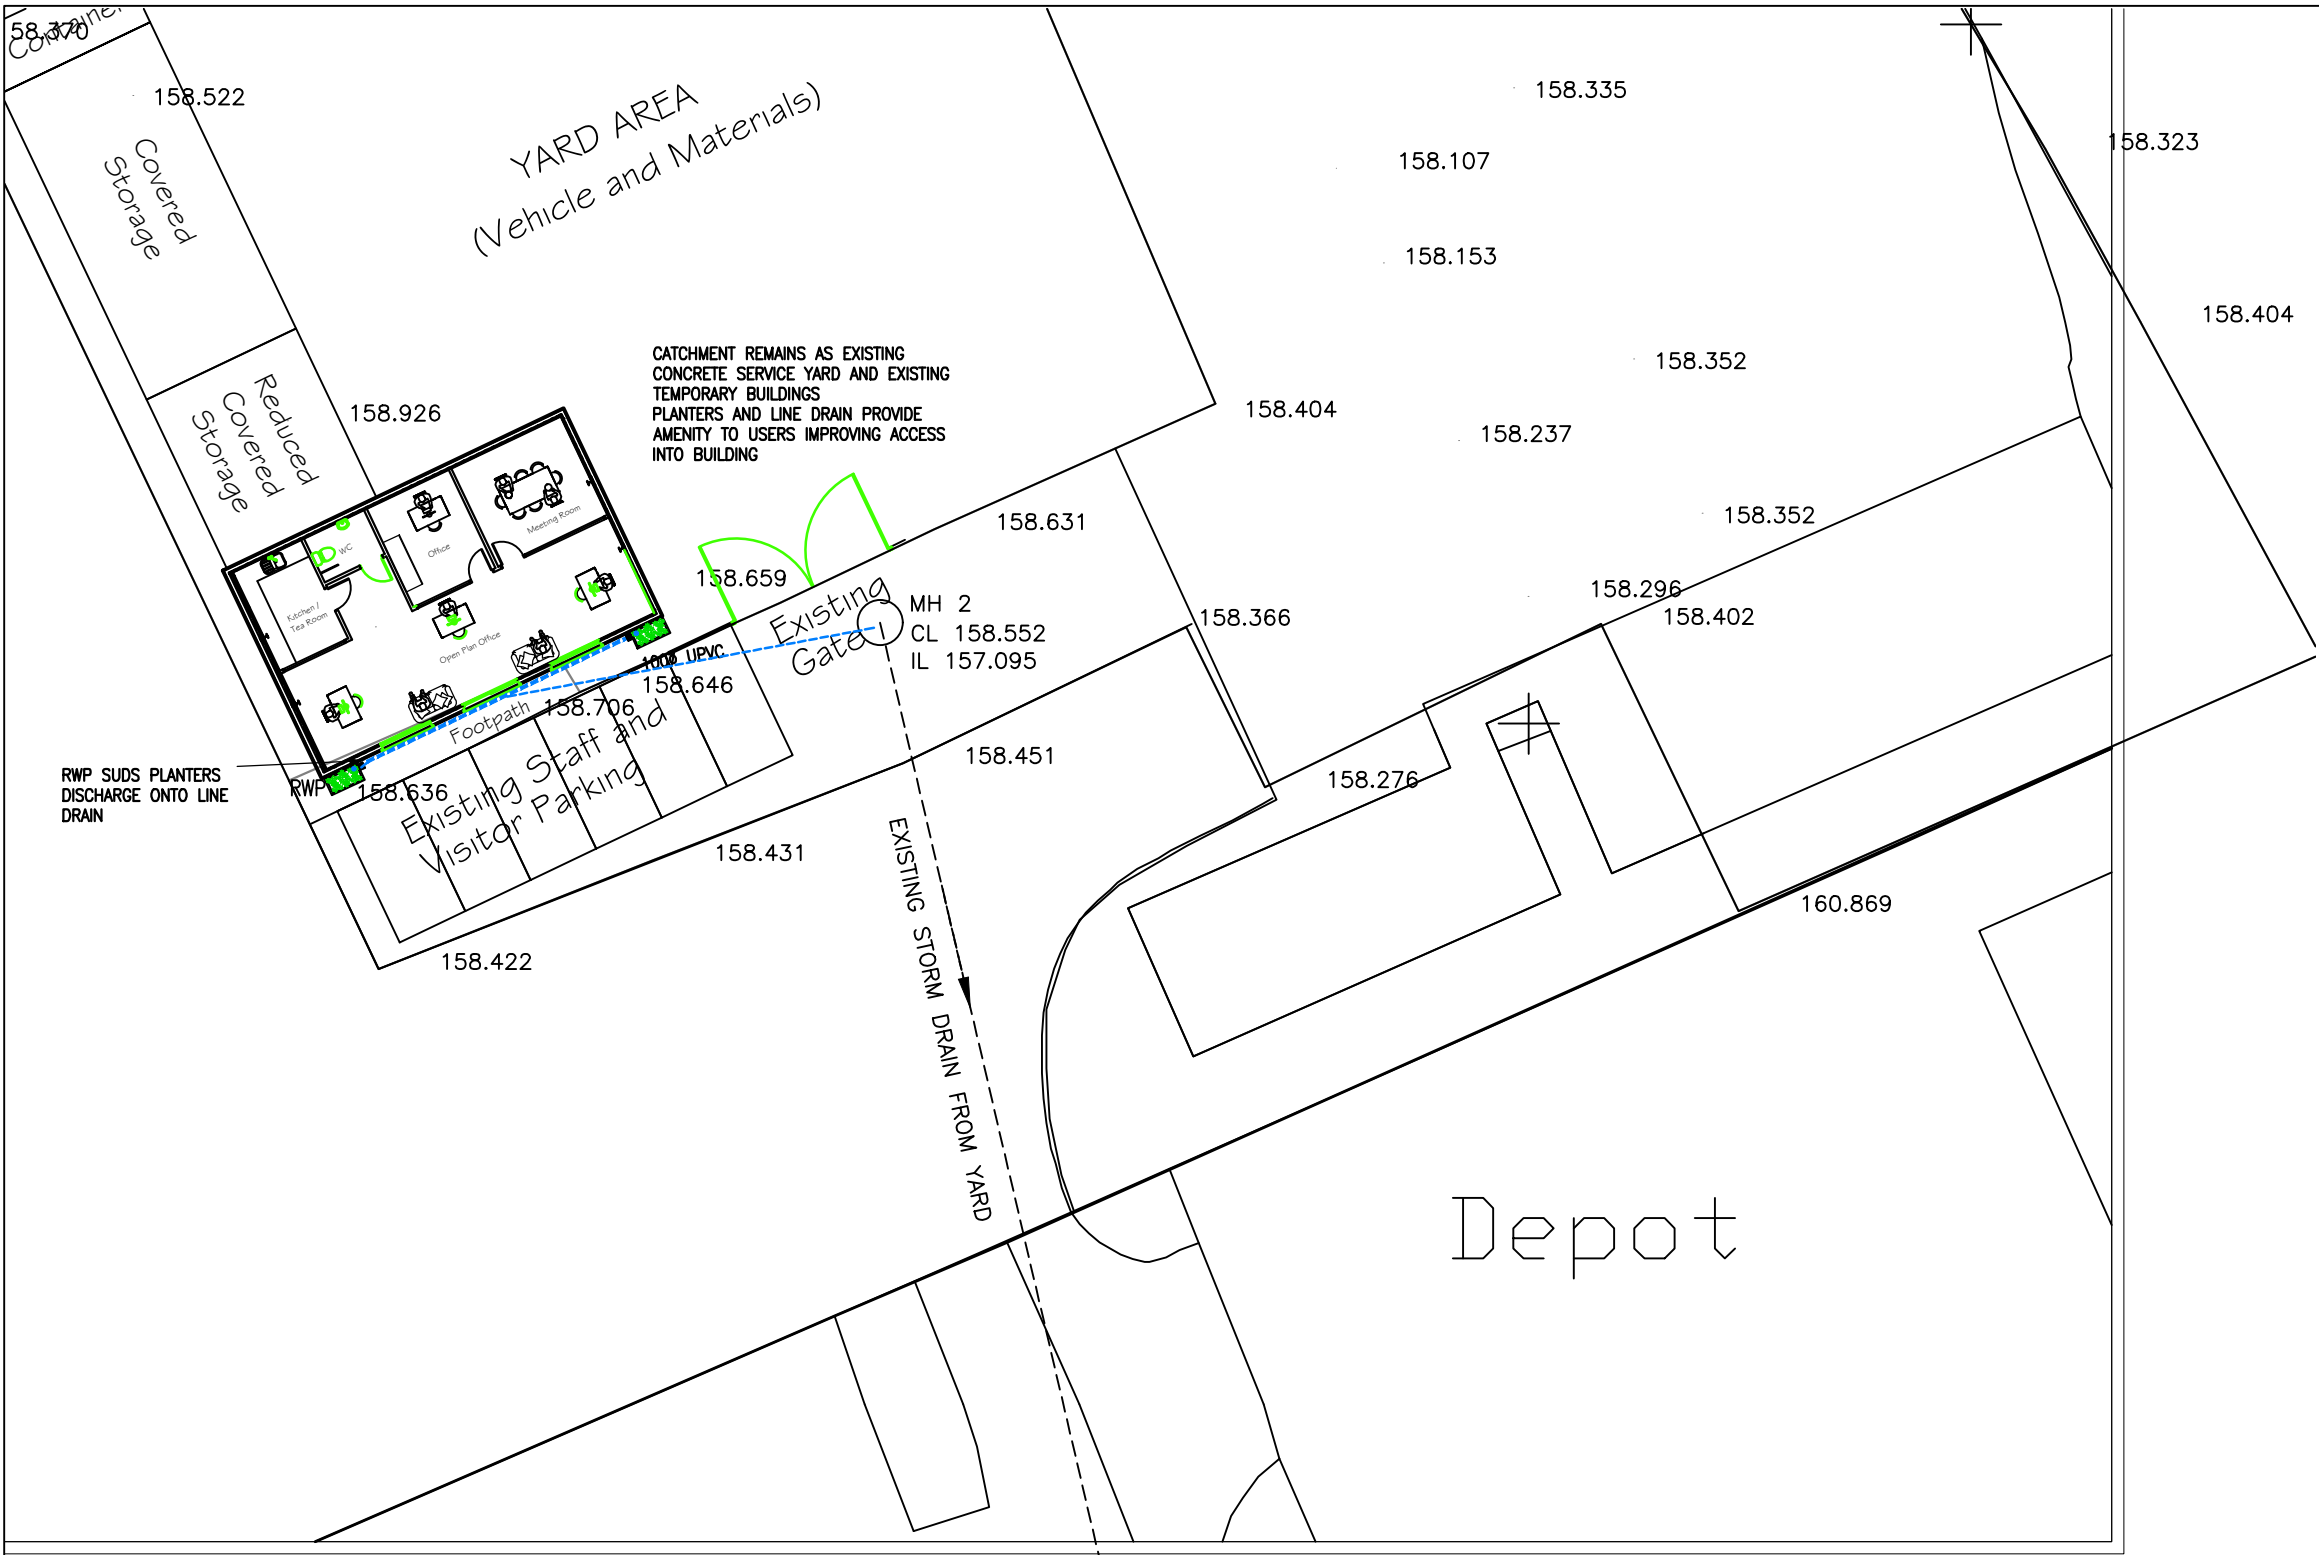

LEGEND

-  RWP RAINWATER PIPE
-  LINE DRAIN WITH RODDING ACCESS
-  RWP PLANTER

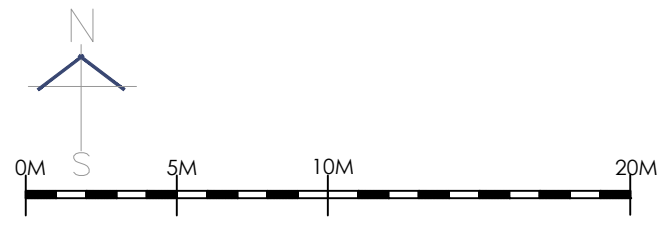

PROPOSED OFFICE BUILDING LAYMAK YARD ABERCANAID IND EST MERTHYR TYDFIL	Scale 1:250@A3 Date AUGUST 2021
PROPOSED LAYOUT	Drawing Number 01