

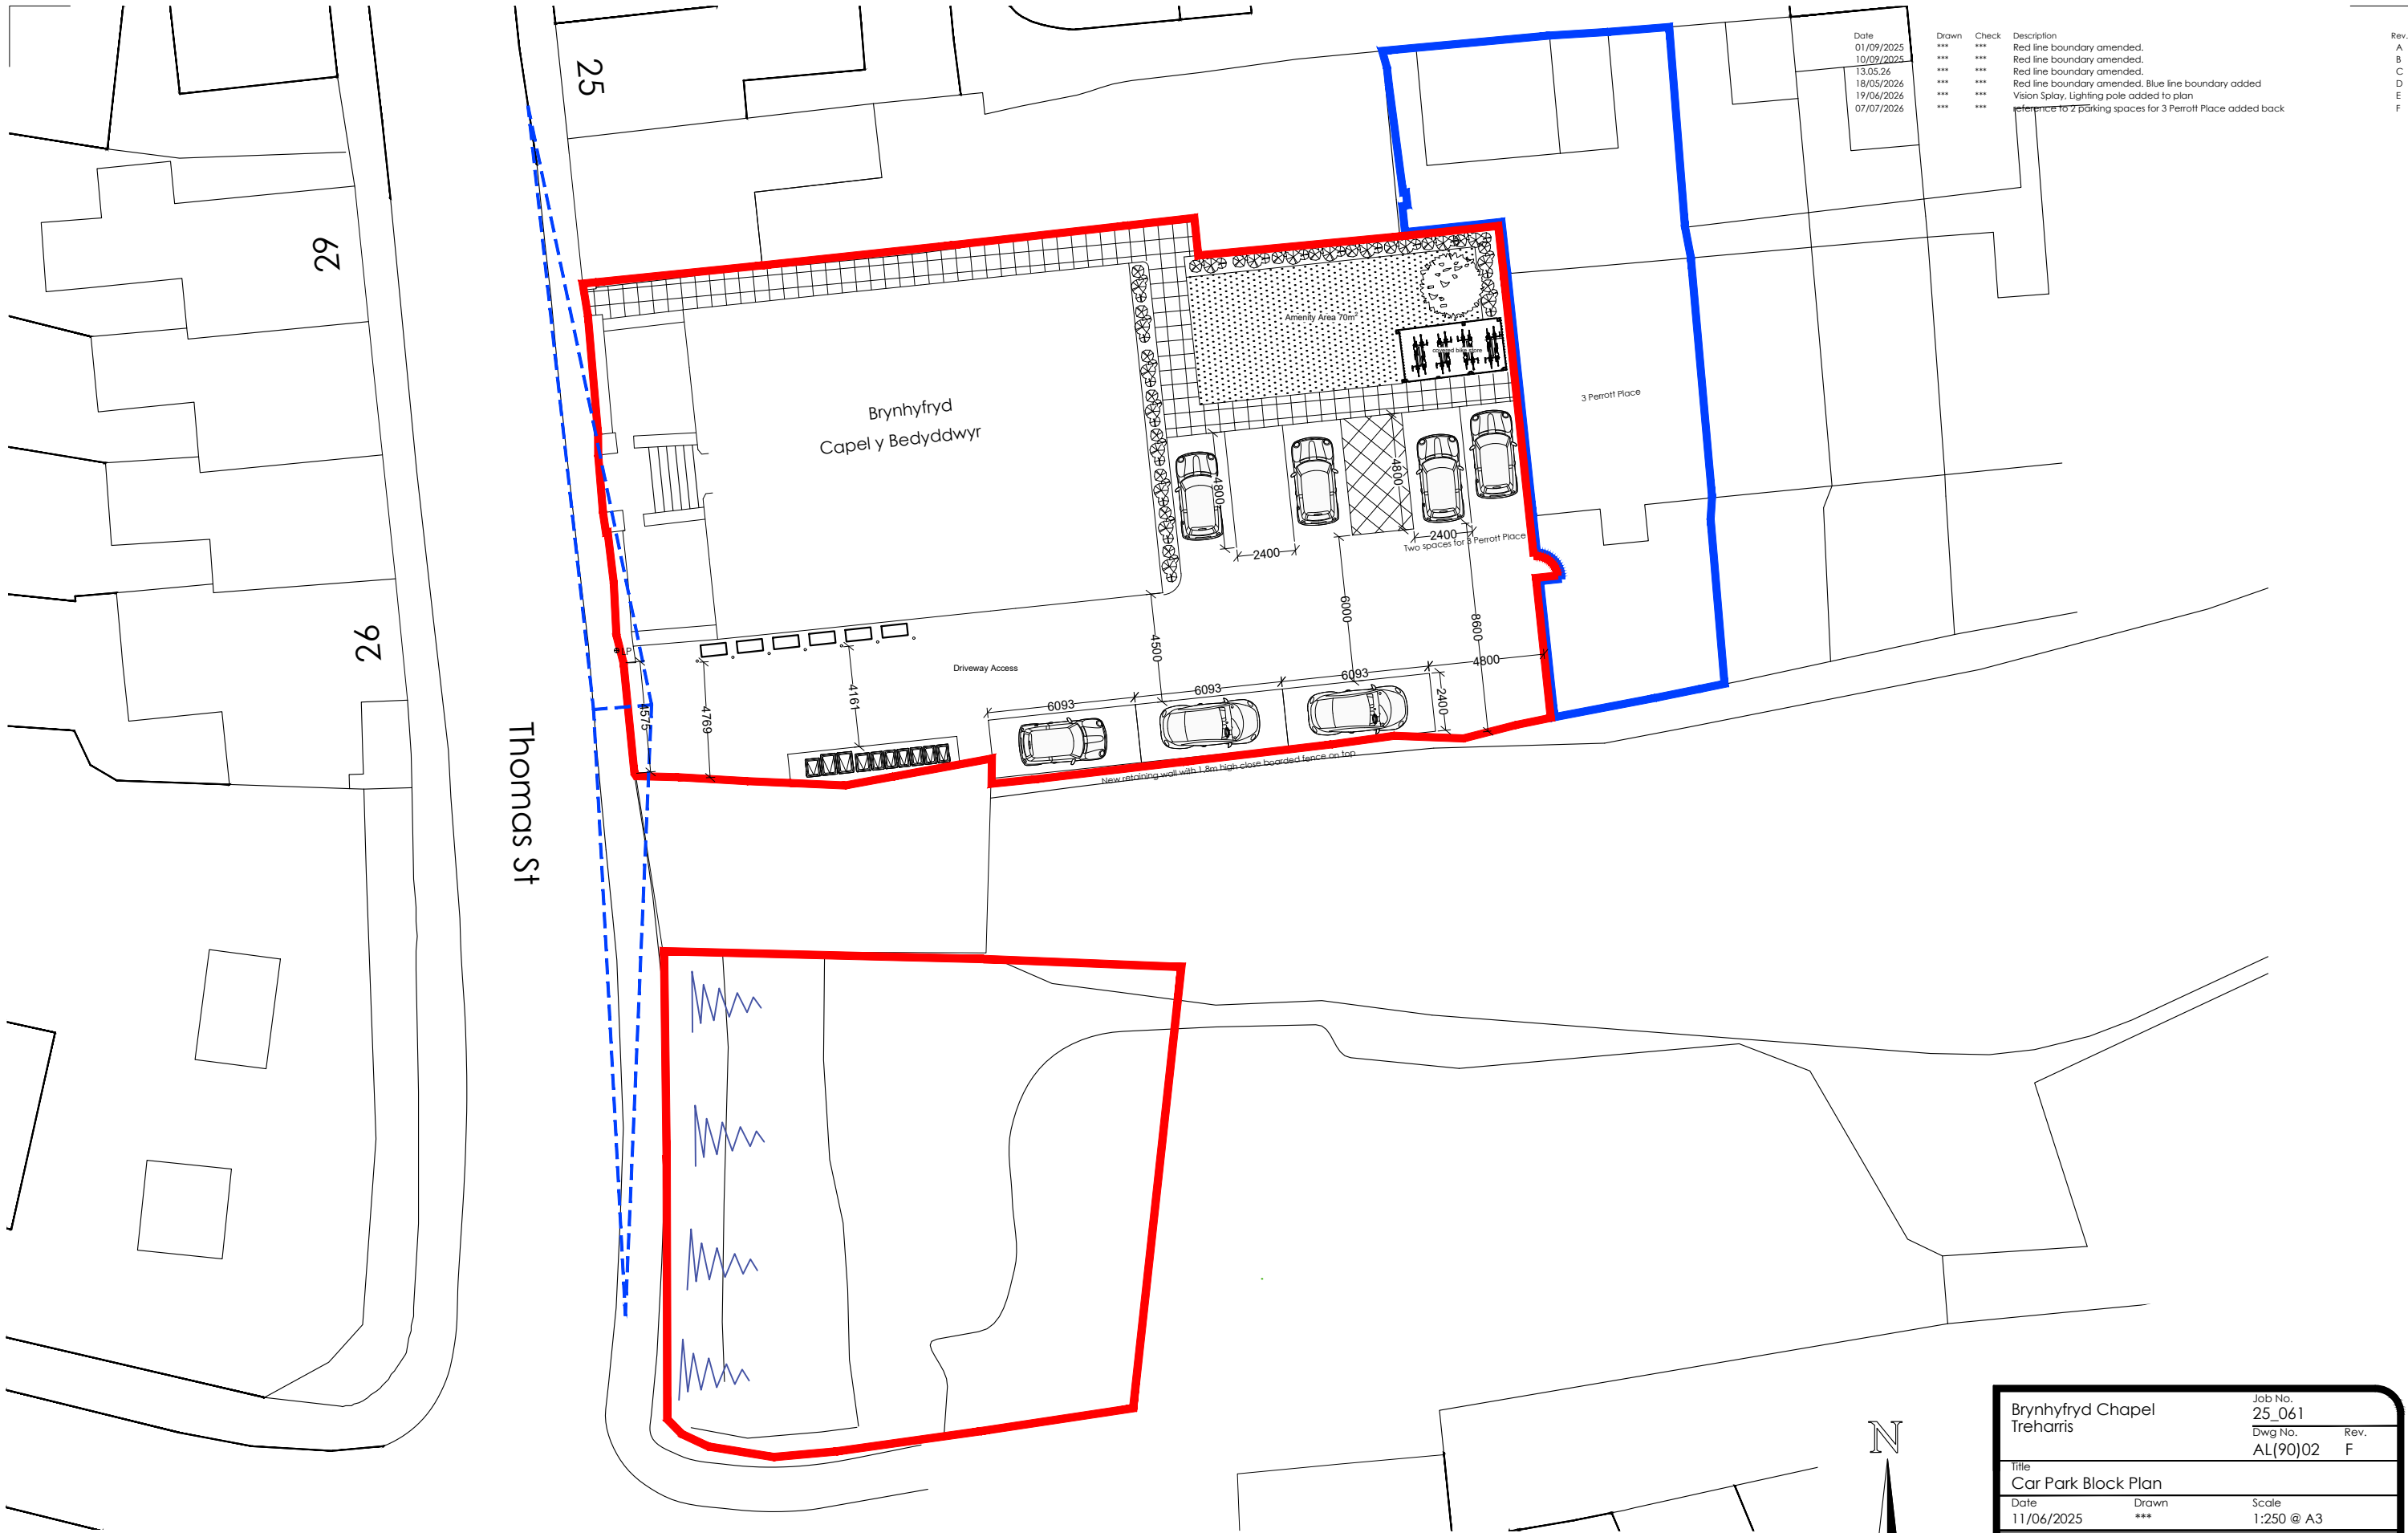


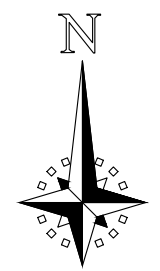

Date	Drawn	Check	Description	Rev.
01/09/2025	***	***	Red line boundary amended.	A
10/09/2025	***	***	Red line boundary amended.	B
13.05.26	***	***	Red line boundary amended.	C
18/05/2026	***	***	Red line boundary amended. Blue line boundary added	D
19/06/2026	***	***	Vision Splay, Lighting pole added to plan	E
07/07/2026	***	***	reference to 2 parking spaces for 3 Perrott Place added back	F

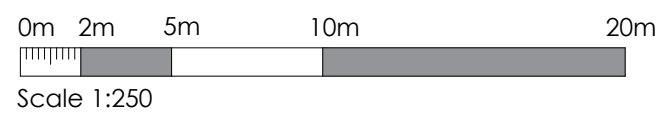

Brynhafyd Chapel Treharris		Job No. 25_061
Title Car Park Block Plan		Dwg No. AL(90)02 Rev. F
Date 11/06/2025	Drawn ***	Scale 1:250 @ A3
 Architects · Town planners Environmental & Urban design		
Unit 1A, Compass Business Park, Pacific Road, Cardiff. CF24 5HL www.c2architects.co.uk tel: 029 20452100		