



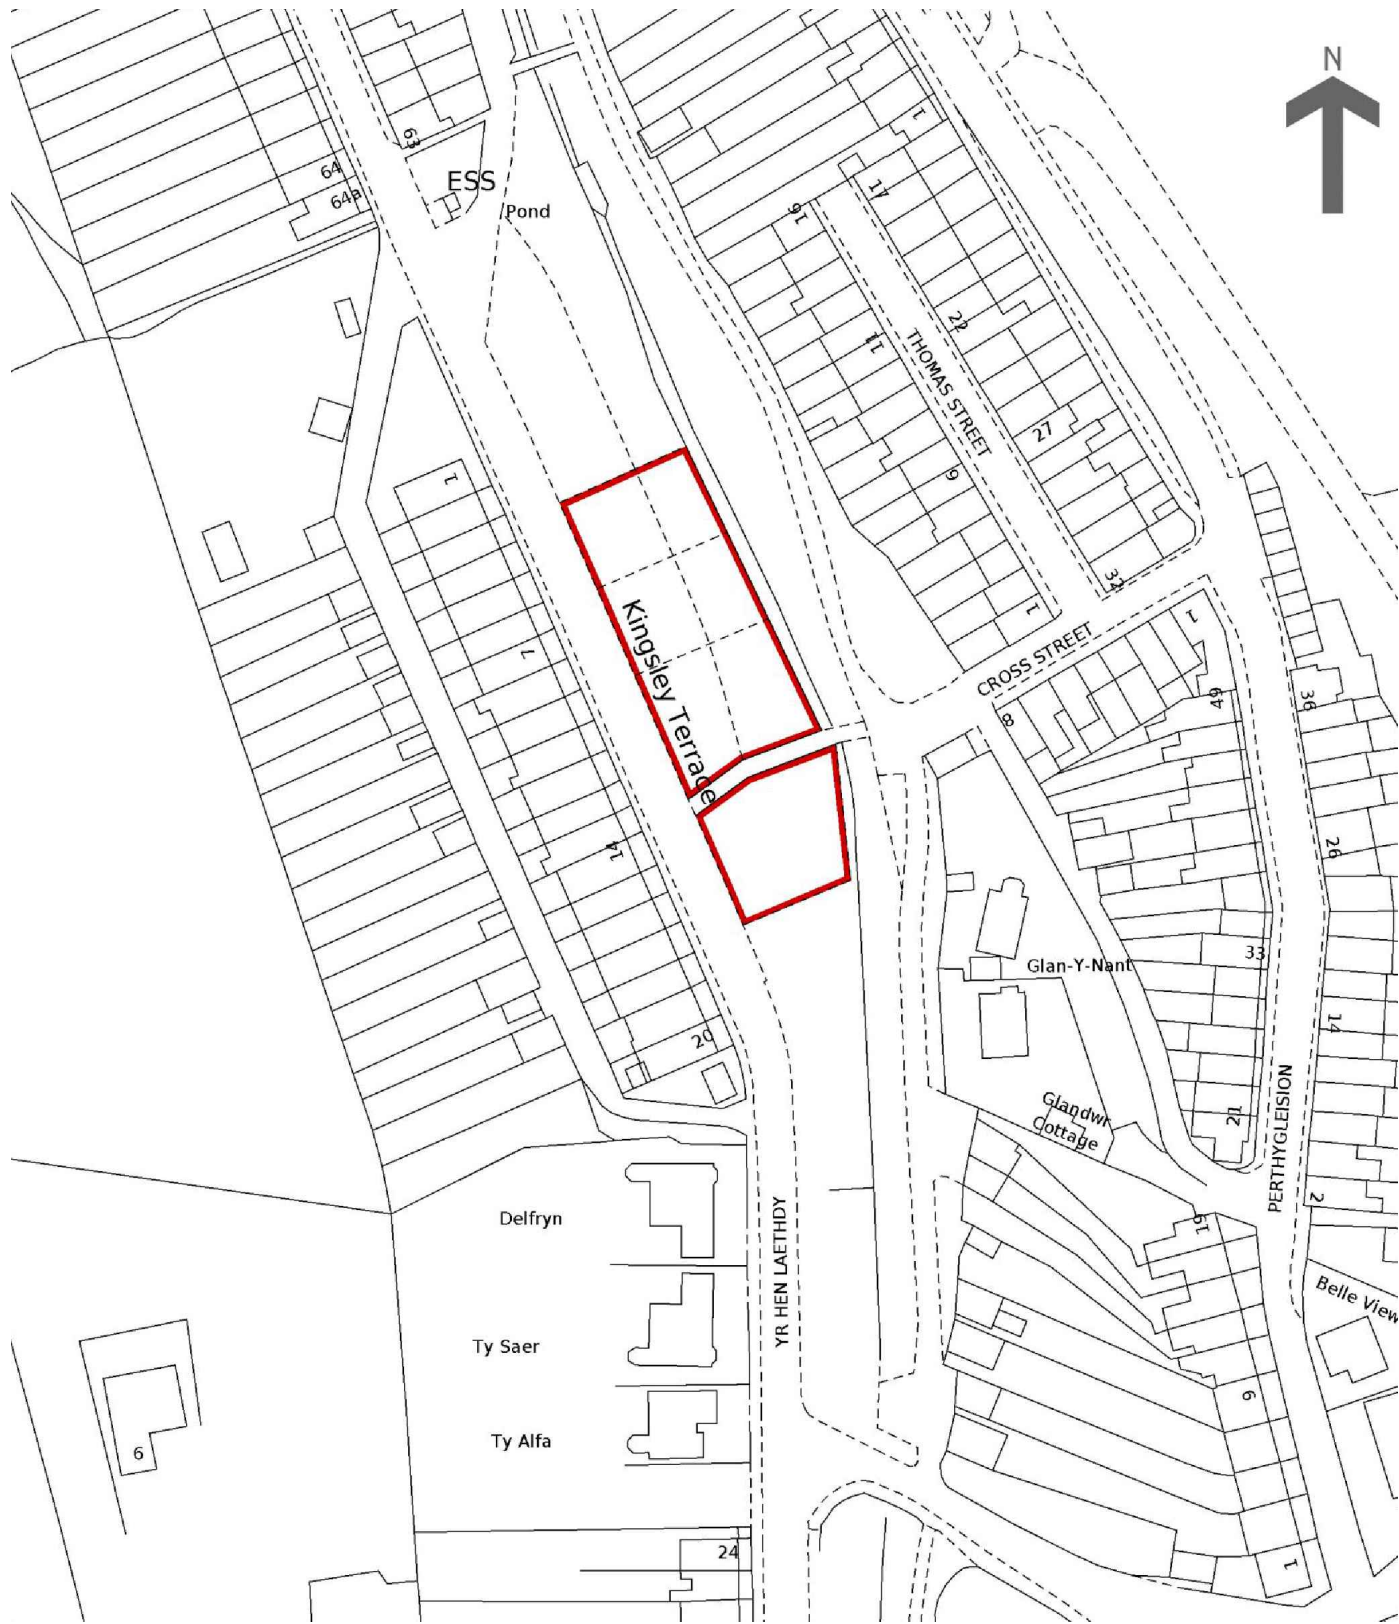

SITE LOCATION PLAN 1:1250

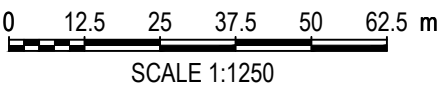



LeTruccodesign

ARCHITECTURE

Suite 7, 35 Stow Park Circle
Newport, NP20 4HF

Tel: 07710390800 / 07710390801
info@letruccodesign.co.uk
www.letruccodesign.co.uk

Drawing Purpose
PLANNING

Do not scale from this drawing.
The users of this drawing shall check all dimensions & report all errors and omissions to LeTrucco Design.

This drawing is copyright. It must not be copied, used or disclosed to third parties without prior permission of LeTrucco Design.

Revisions

Client	Drawing No	Scale	Revision	Checked
MVHA / MDL	LT2202.00.01	1:1250 @ A3		KML
Job Title	Drawing Title	Date	Checked	
Kingsleey Terrace, M Tydfil	Site location Plan	July 22		