




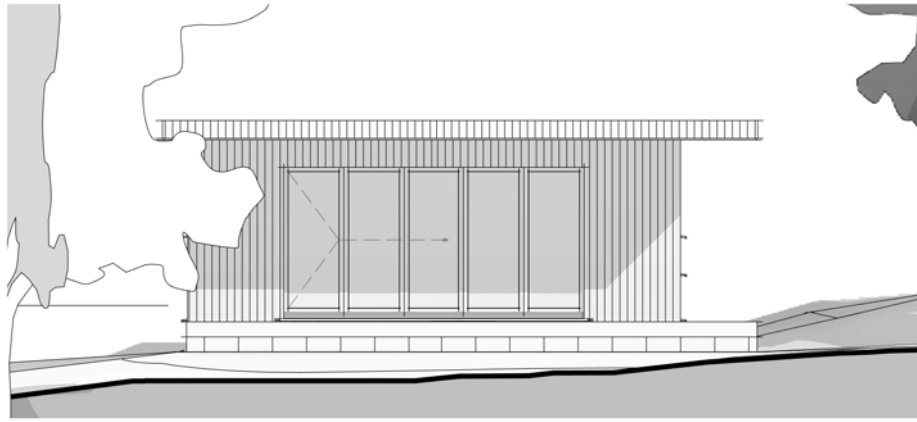


Front Elevation
1 : 100

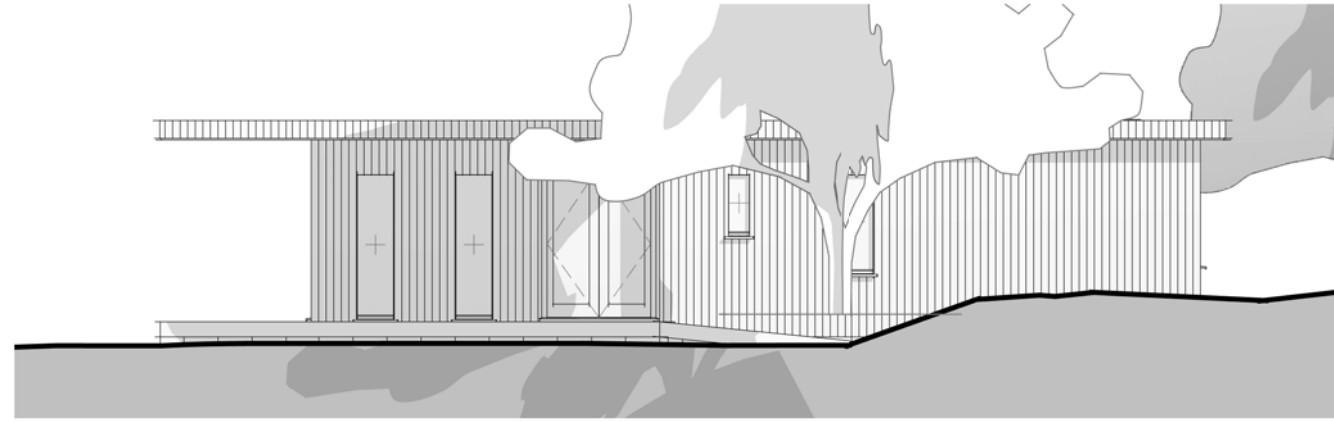


Side Elevation (Entrance)
1 : 100

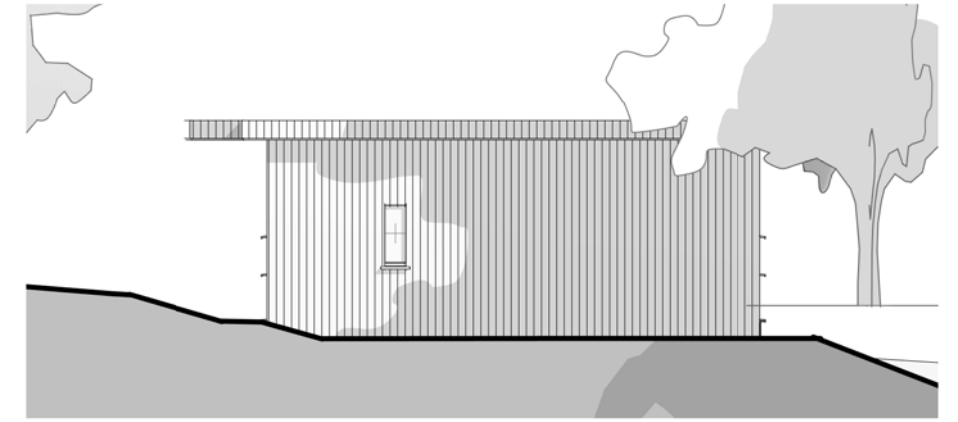


Rear Elevation
1 : 100

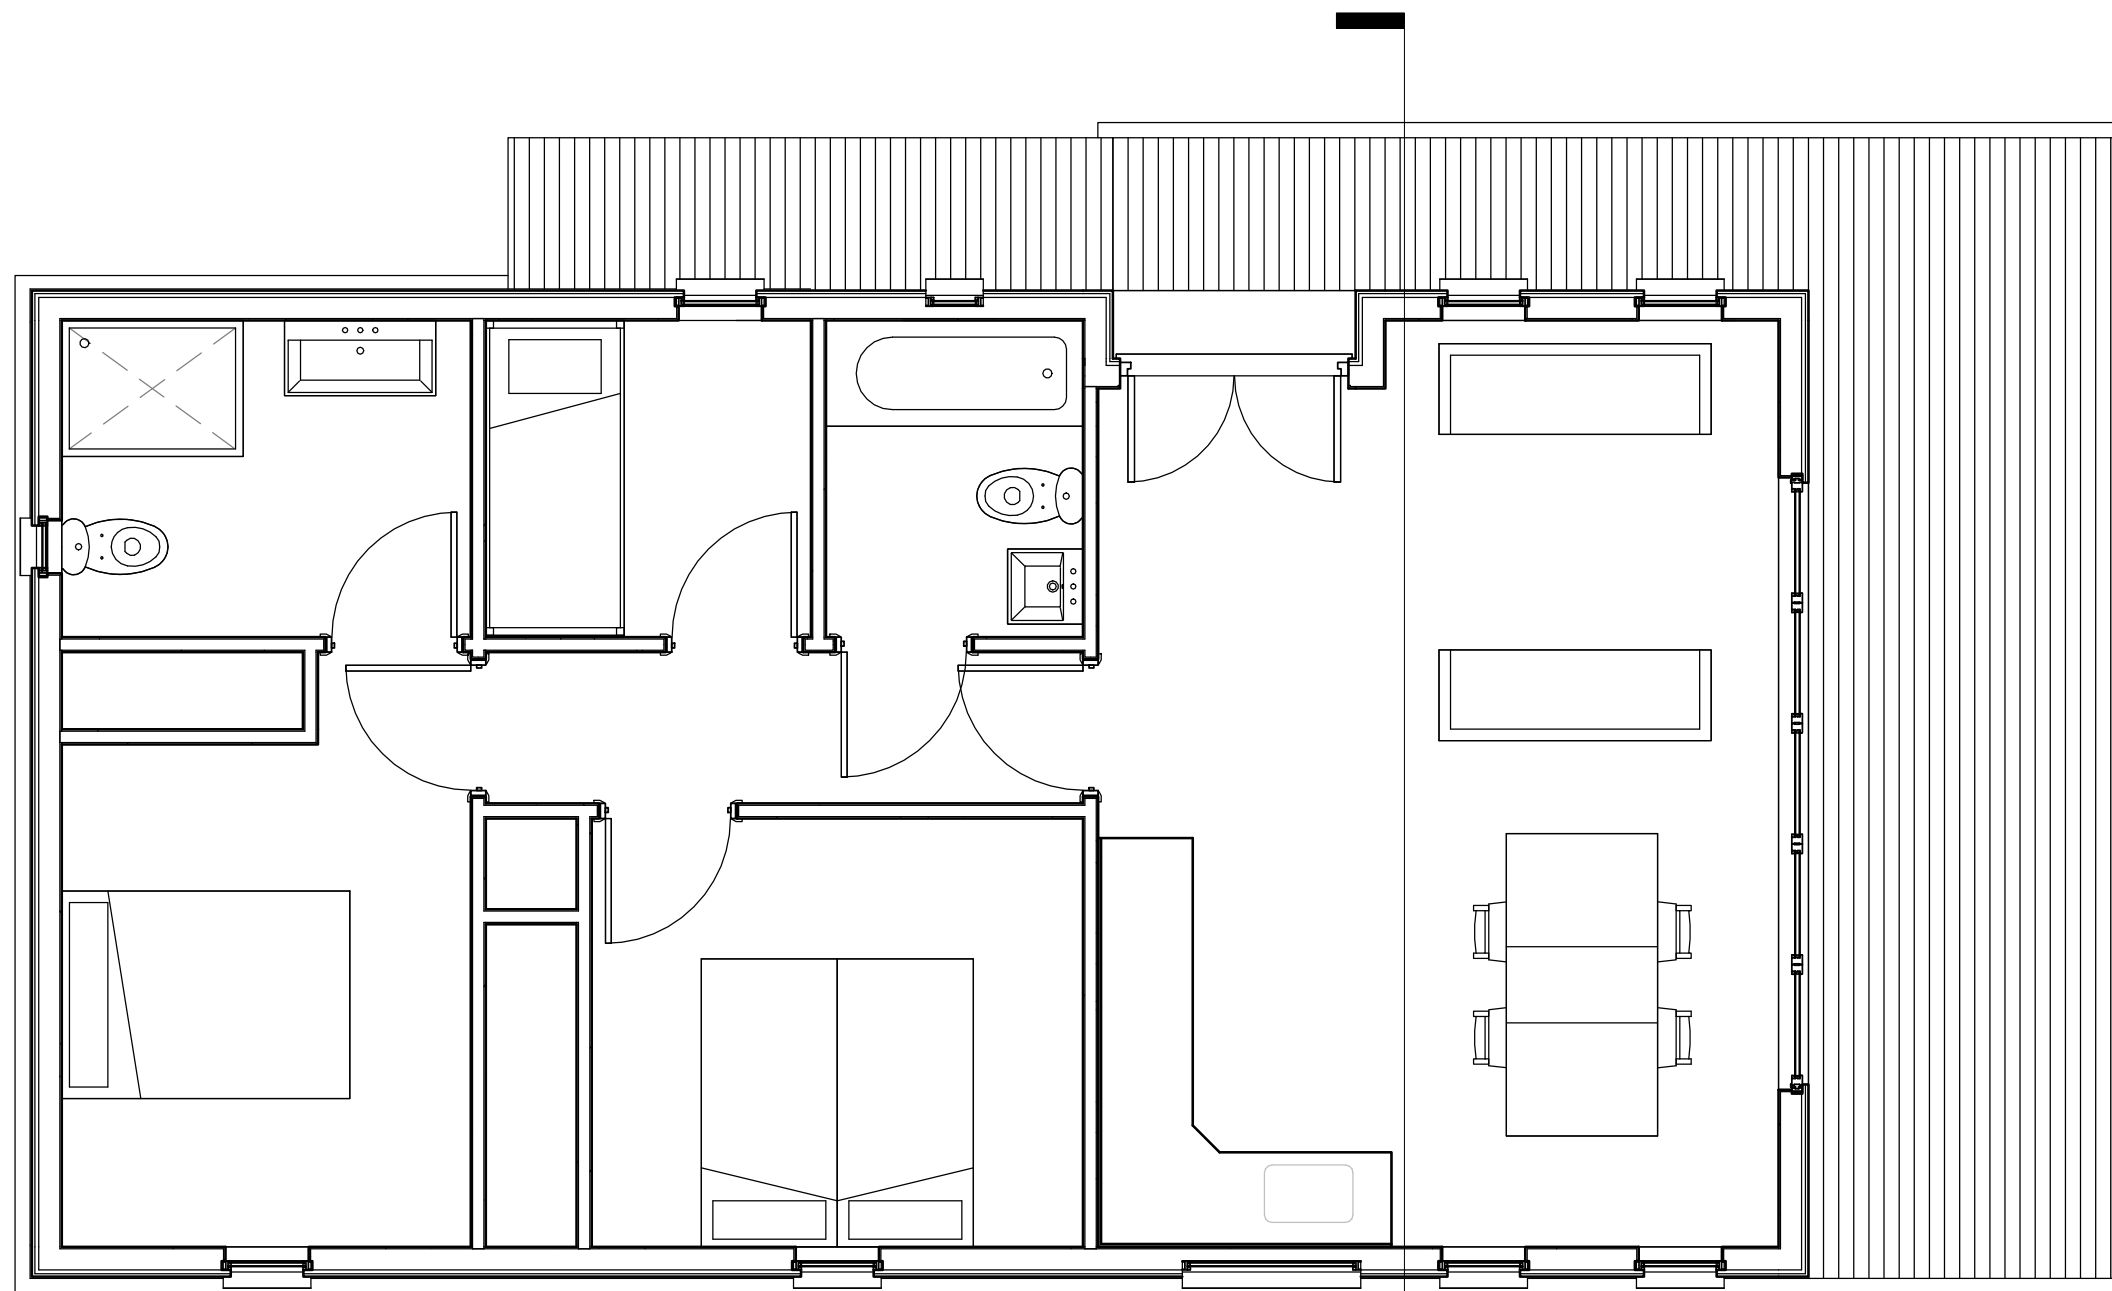

Floor Layout Plan
1 : 50

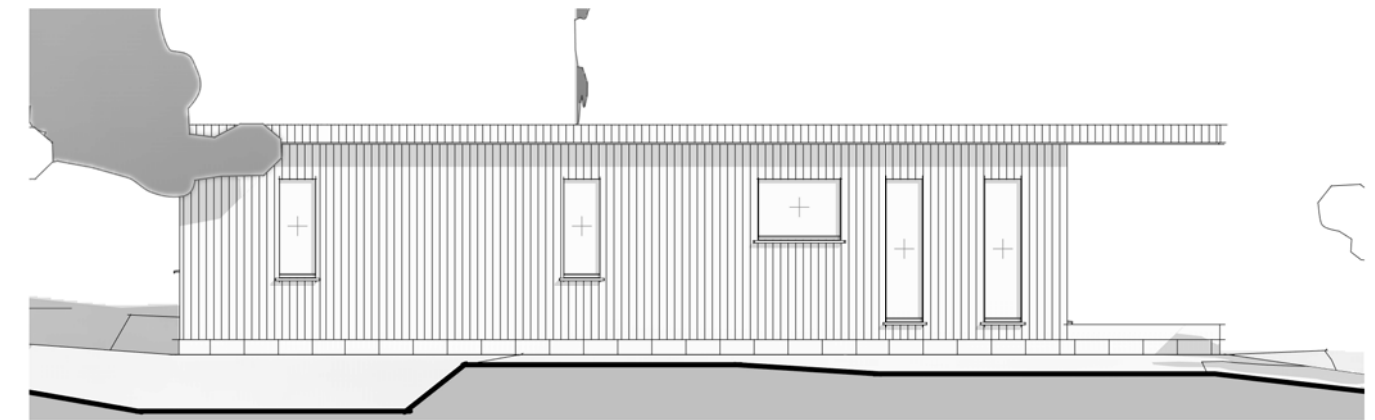

Side Elevation
1 : 100

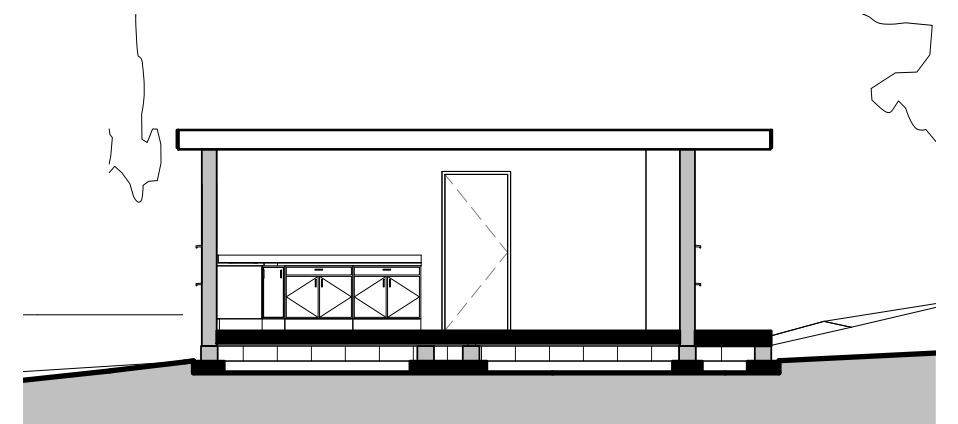

Section 1
1 : 100

