


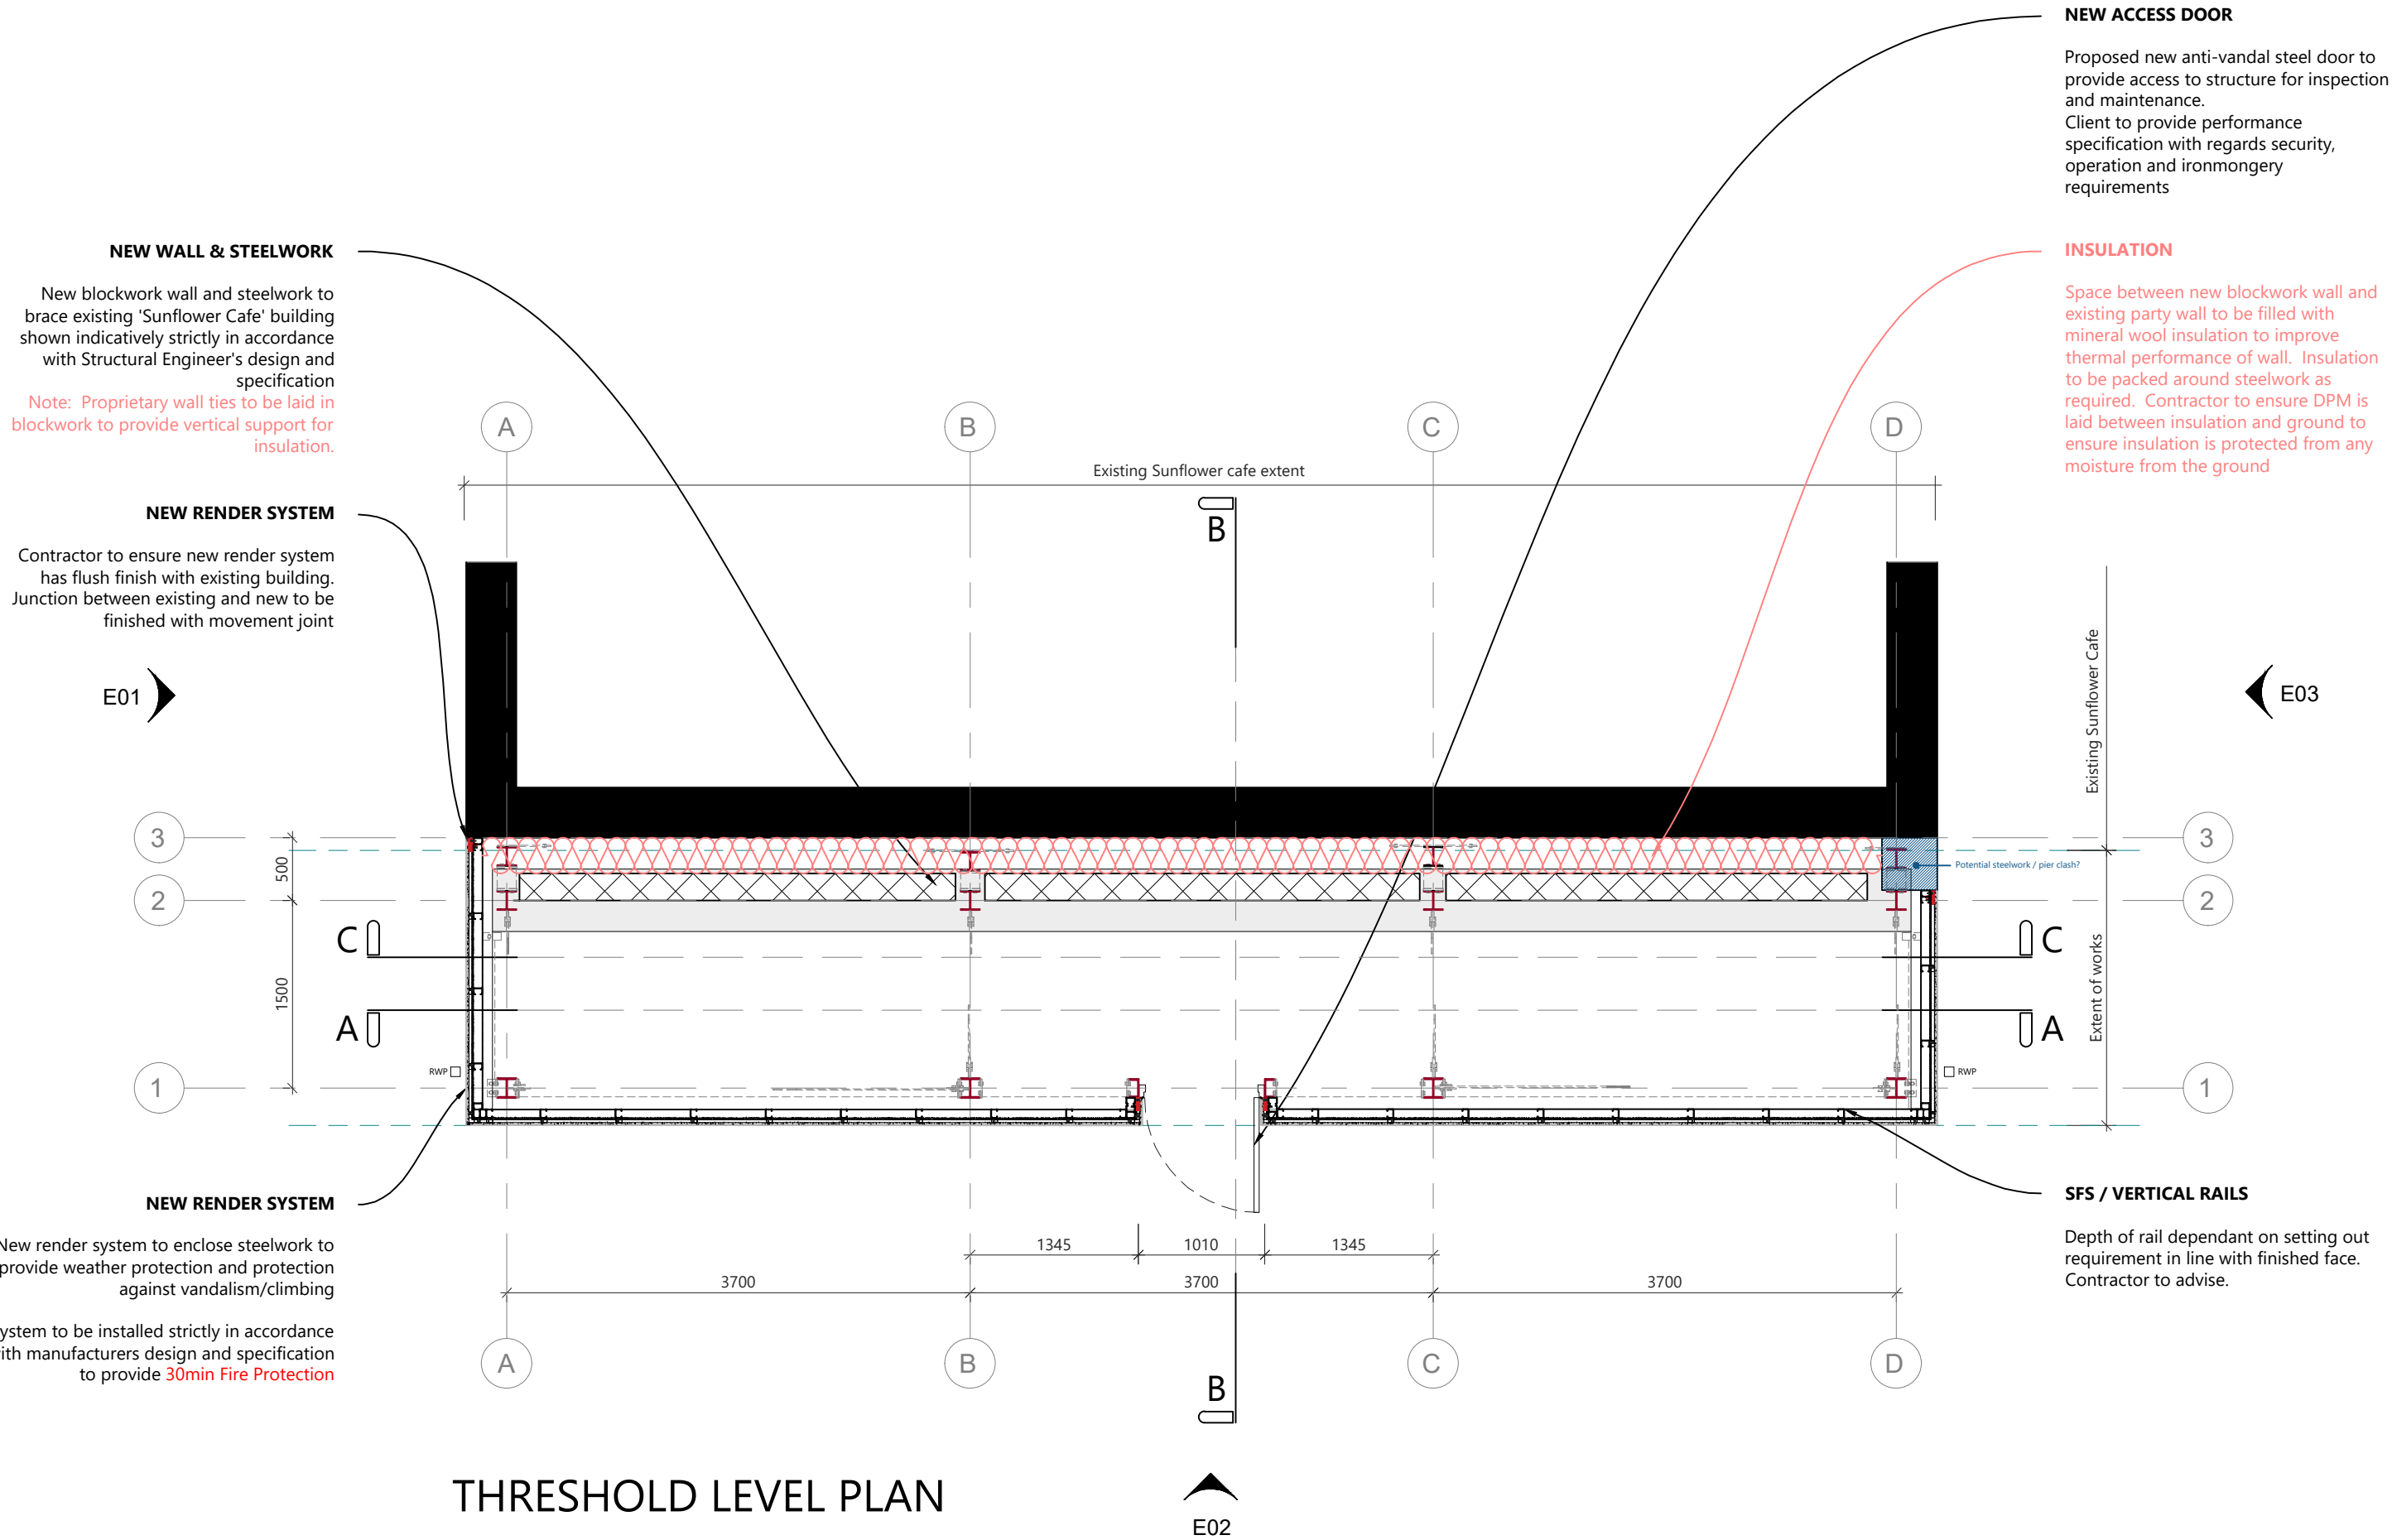

GENERAL NOTES

OVERVIEW

Drawings have not been reproduced from an accurate site survey and as such studioHEC cannot take any responsibility for any dimensional discrepancies.

This drawing and its contents has been reproduced from drawings provided by the Structural Engineer for the client only and is not intended for any other purpose than the drawing status.

No part of this drawing and associated graphical content may be reproduced, copied, modified, adapted or distributed, without the prior written consent of the author.

All dimensions must be checked and verified on site prior to commencement of work and StudioHEC to be notified of any discrepancies.

All works are to be in accordance with the Planning Approval and any subsequent approved Local Authority Planning correspondence including drawings, documents and reports.

All works are to comply with the Building Regulations, British Standards, Code of Practice, and any local statutory requirements.

This drawing package is to be read in conjunction with all other consultants drawings.

All products specified are to be installed strictly in accordance with the manufacturers recommendations, specification and details.

The Party Wall Act 1996 came into force on 1st July 1997 throughout England & Wales. If you intend to carry out building work which involves any of the following categories you must find out whether that work falls within the Act

- Work on an existing wall or structure shared with another property (Section 2 of the Act)
- Building a free standing wall or walls of a building up to or astride the boundary with a neighbouring property (Section 1 of the Act)
- Excavating near a neighbouring building (Section 6 of the Act)

If the works falls within any of these categories you must notify all affected neighbours. A notice must be given even where that work will not extend beyond the centre line of a party wall.

CDM

All works are to comply with current Health & Safety legislation and the CDM Regulations (2015).

All construction projects, large and small, are subject to The CDM Regulations (2015). If the development will be for a domestic client or less than 30 days in duration then the responsibility for Health & Safety is then passed onto the Main Contractor. In all cases the client may devolve the responsibility to a CDM Planning Supervisor, who will act on the clients behalf.


Before starting work a check should be carried out to see if any asbestos is present, in commercial properties there should be an asbestos plan/register available for you to view. If there is no information available on the relevant areas, works should not commence until a survey is carried out.

No works are to start on site prior to discharge of any / all pre-start planning conditions.

The client is at risk if any works are started prior to approval by appointed Building Control body.

The above notes are relevant across all drawings in this package and should be read as such.

WETHERBY SILICONE RENDER SYSTEM

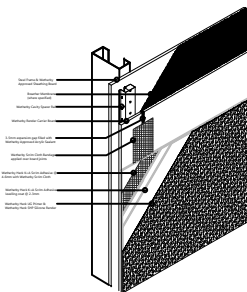

FIRE

All building work, materials, and installations shall strictly comply with the latest edition of the current UK Building Regulations, specifically including Approved Document B (Fire Safety). Furthermore, all works shall adhere to the relevant provisions of the following standards and their latest amendments, including (but not limited to):

- BS 9999: Code of practice for fire safety in the design, management and use of buildings.
- BS 9991: Fire safety in the design, management and use of residential buildings - Code of practice.
- BS 7974: Application of fire safety engineering principles to the design of buildings - Code of practice.
- BS EN 13501 series: Fire classification of construction products and building elements.
- BS EN 1990 to 1999 (Eurocodes): For structural integrity and design of all elements, particularly where load-bearing elements interact with fire separation requirements.
- BS 476 series: Fire tests on building materials and structures (where EN standards do not apply or in legacy systems).
- BS EN 1364/1366 series: Fire resistance tests for non-loadbearing/service elements.

This list is illustrative; compliance is required with all relevant British Standards (BS), European Standards (EN), and associated Codes of Practice pertinent to the materials, systems, and design specified or implied herein.



Rendered carrier system to achieve **30 minutes fire resistance**. In addition, surface linings of walls and ceilings should have a minimum class one surface spread of flame.

Steel access door is to provide **30mins fire resistance**.

HATCH NOTE

Differences in hatch tone are to highlight extent of proposed works and do not represent differing materials or finishes

Roof finish and render colour are to match that of the adjacent 'Sunflower cafe'

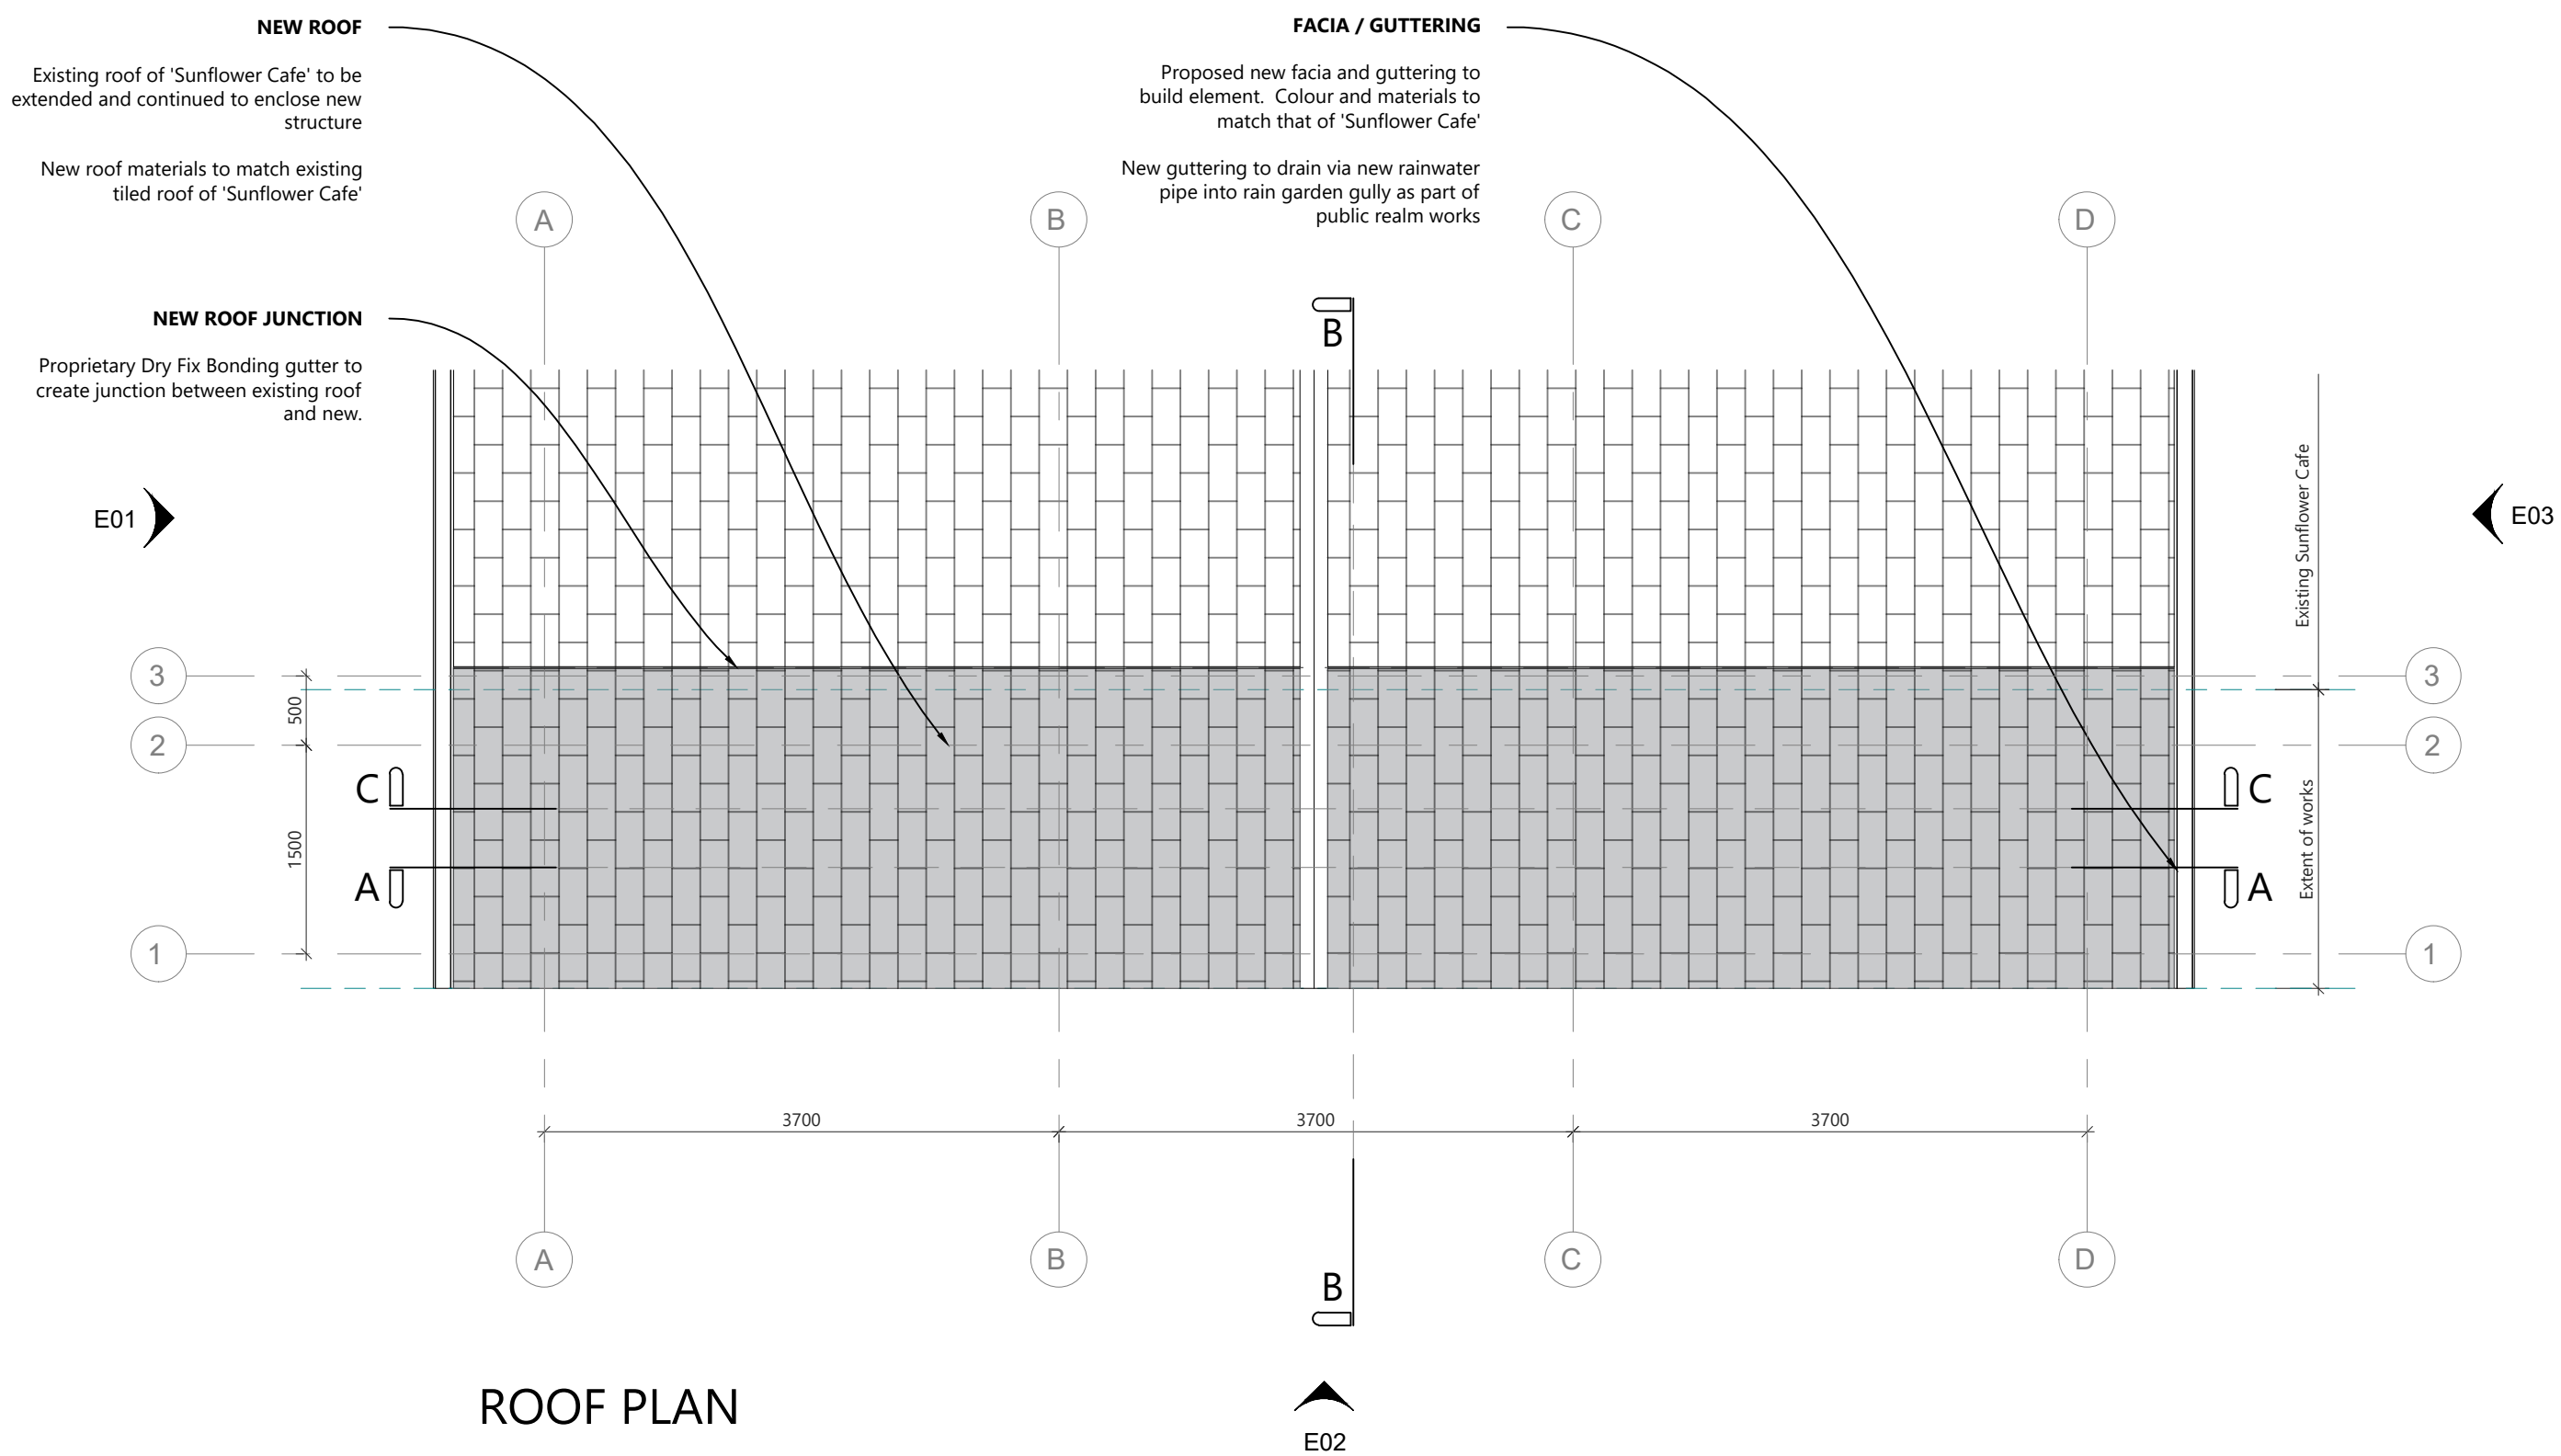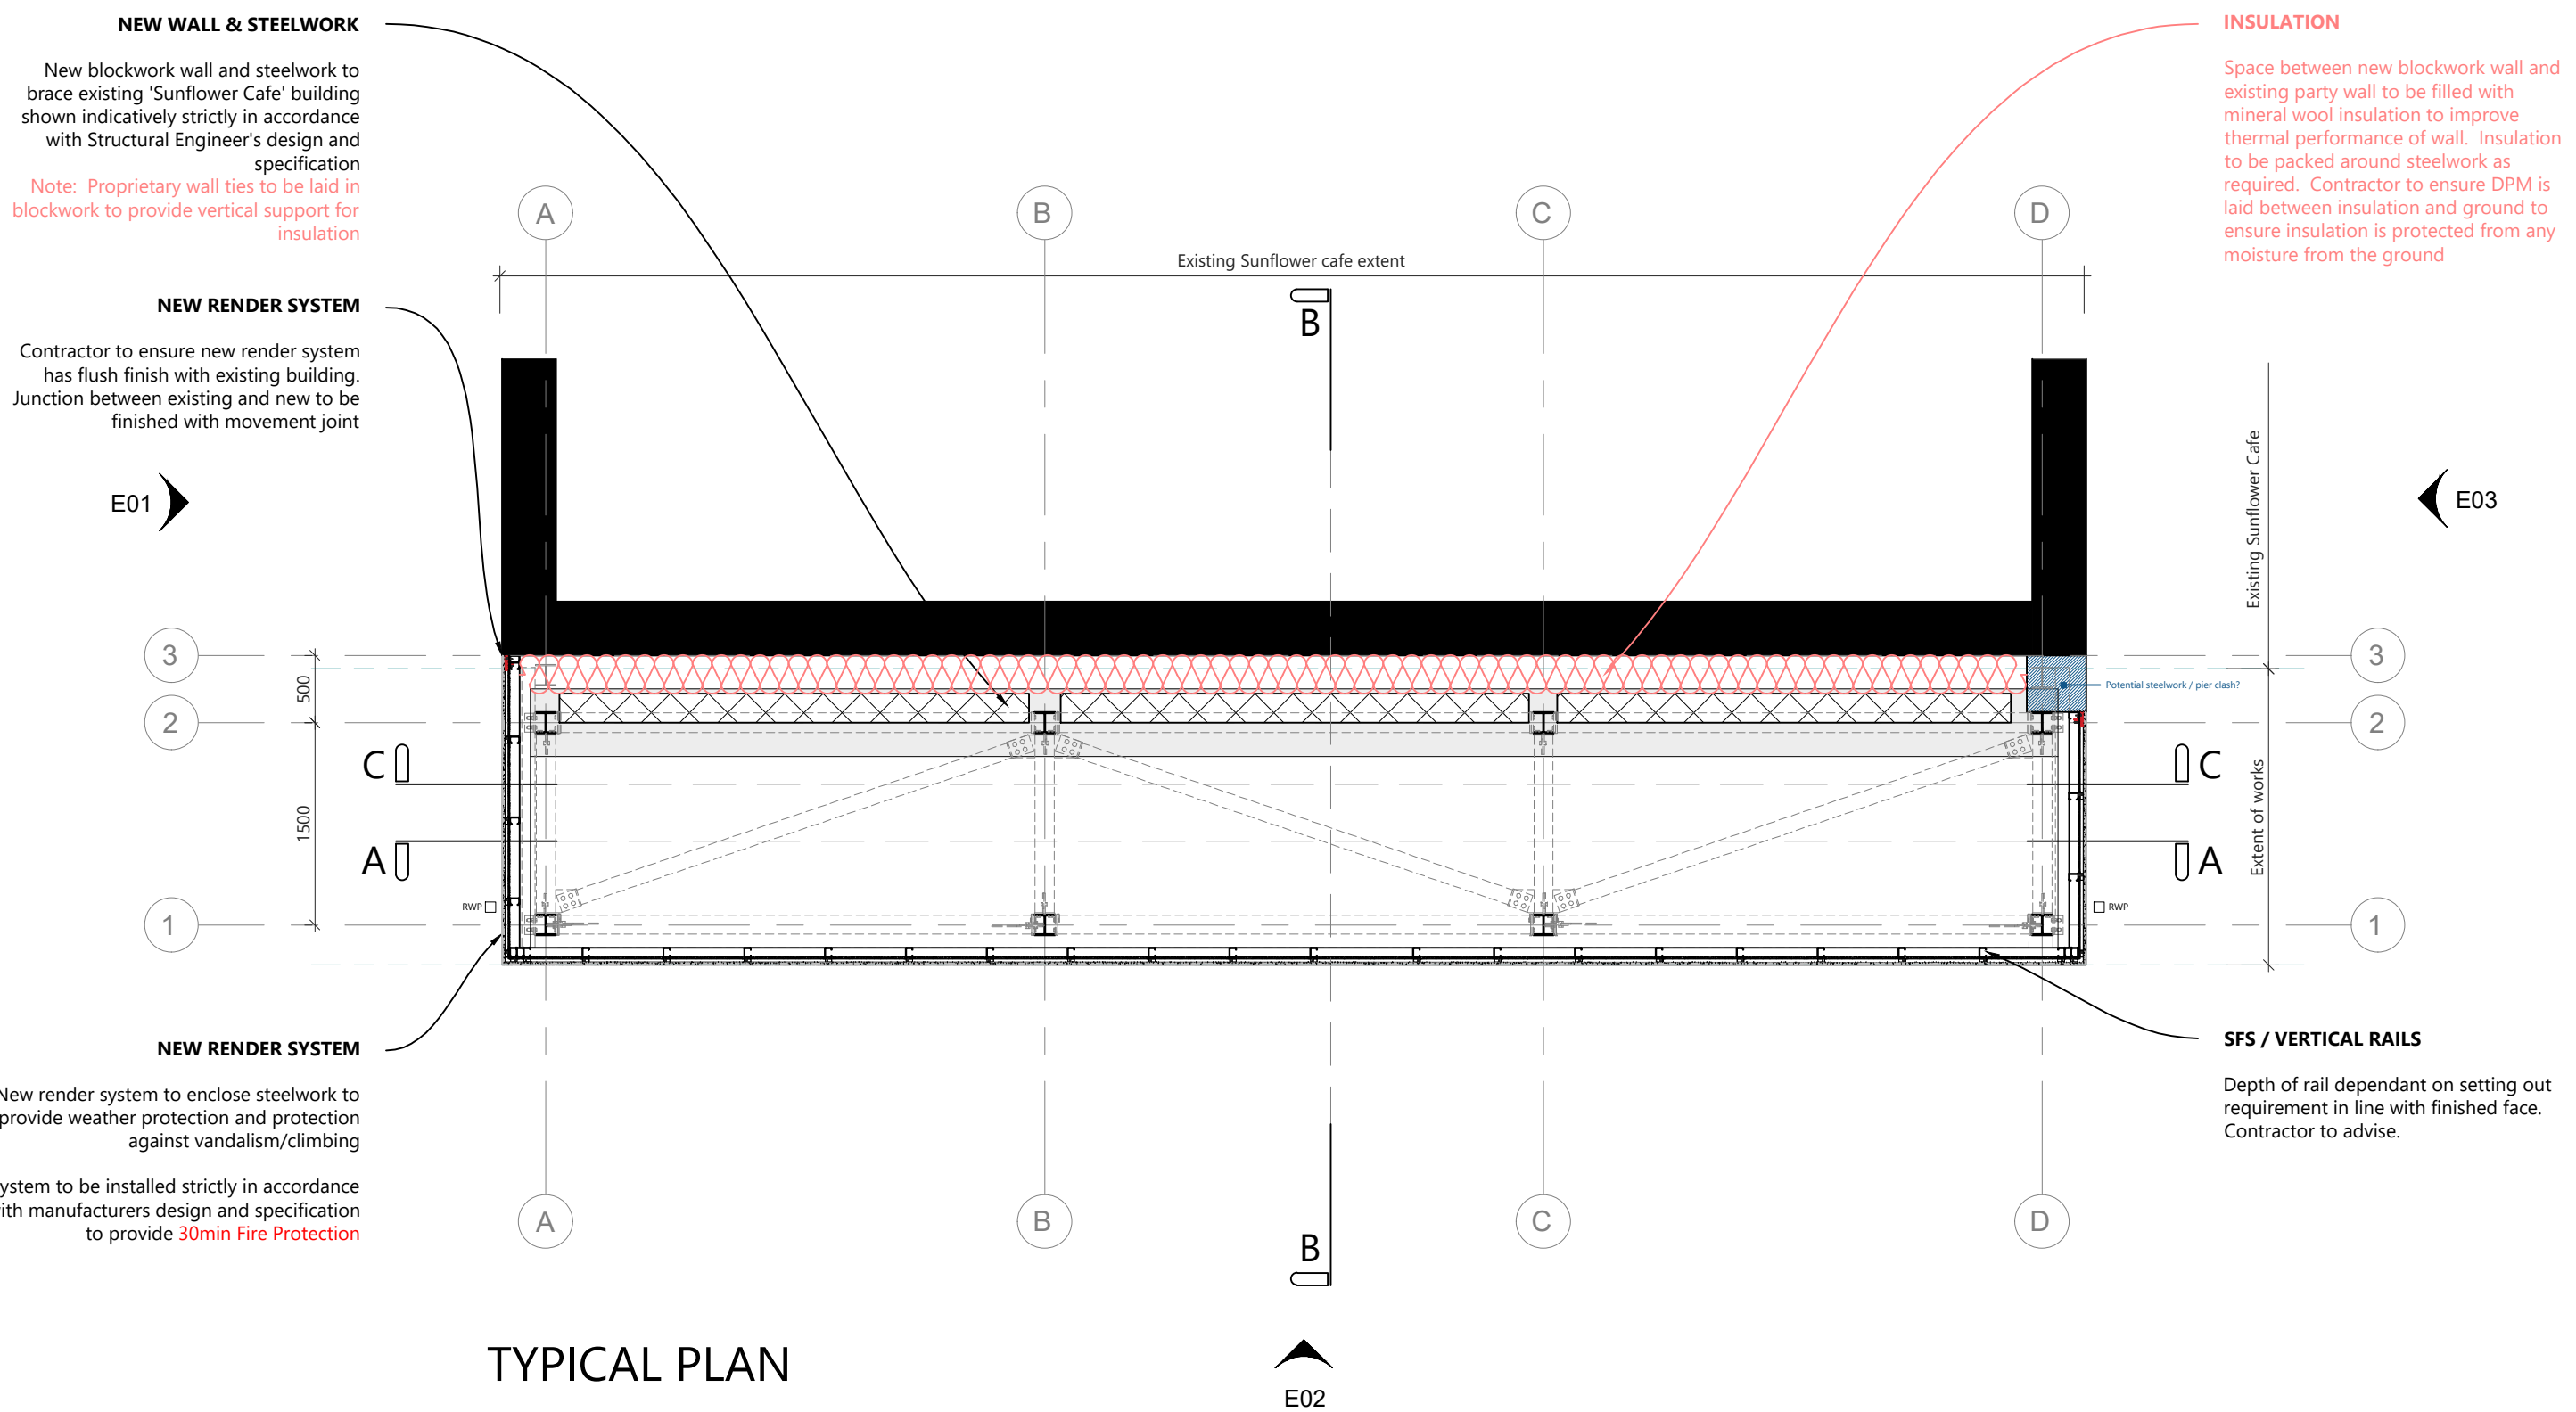

GENERAL NOTES

OVERVIEW

Drawings have not been reproduced from an accurate site survey and as such studioHEC cannot take any responsibility for any dimensional discrepancies.

This drawing and its contents has been reproduced from drawings provided by the Structural Engineer for the client only and is not intended for any other purpose than the drawing status.

No part of this drawing and associated graphical content may be reproduced, copied, modified, adapted or distributed, without the prior written consent of the author.

All dimensions must be checked and verified on site prior to commencement of work and StudioHEC to be notified of any discrepancies.

All works are to be in accordance with the Planning Approval and any subsequent approved Local Authority Planning correspondence including drawings, documents and reports.

All works are to comply with the Building Regulations, British Standards, Code of Practice, and any local statutory requirements.

This drawing package is to be read in conjunction with all other consultants drawings.

All products specified are to be installed strictly in accordance with the manufacturers recommendations, specification and details.

The Party Wall Act 1996 came into force on 1st July 1997 throughout England & Wales. If you intend to carry out building work which involves any of the following categories you must find out whether that work falls within the Act:

- Work on an existing wall or structure shared with another property (Section 2 of the Act)
- Building a free standing wall or walls of a building up to or astride the boundary with a neighbouring property (Section 1 of the Act)
- Excavating near a neighbouring building (Section 6 of the Act)

If the works falls within any of these categories you must notify all affected neighbours. A notice must be given even where that work will not extend beyond the centre line of a party wall.

CDM

All works are to comply with current Health & Safety legislation and the CDM Regulations (2015).

All construction projects, large and small, are subject to The CDM Regulations (2015). If the development will be for a domestic client or less than 30 days in duration then the responsibility for Health & Safety is then passed onto the Main Contractor. In all cases the client may devolve the responsibility to a CDM Planning Supervisor, who will act on the clients behalf.


Before starting work a check should be carried out to see if any asbestos is present, in commercial properties there should be an asbestos plan/register available for you to view. If there is no information available on the relevant areas, works should not commence until a survey is carried out.

No works are to start on site prior to discharge of any / all pre-start planning conditions.

The client is at risk if any works are started prior to approval by appointed Building Control body.

The above notes are relevant across all drawings in this package and should be read as such.

WETHERBY SILICONE RENDER SYSTEM

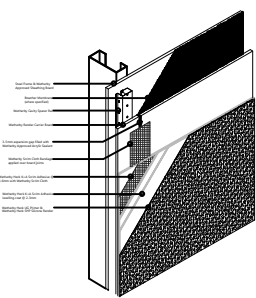

FIRE

All building work, materials, and installations shall strictly comply with the latest edition of the current UK Building Regulations, specifically including Approved Document B (Fire Safety). Furthermore, all works shall adhere to the relevant provisions of the following standards and their latest amendments, including (but not limited to):

- BS 9999: Code of practice for fire safety in the design, management and use of buildings.
- BS 9981: Fire safety in the design, management and use of residential buildings – Code of practice.
- BS 7974: Application of fire safety engineering principles to the design of buildings – Code of practice.
- BS EN 13501 series: Fire classification of construction products and building elements.
- BS EN 1990 to 1999 (Eurocodes): For structural integrity and design of all elements, particularly where load-bearing elements interact with fire separation requirements.
- BS 476 series: Fire tests on building materials and structures (where EN standards do not apply or in legacy systems).
- BS EN 1364/1366 series: Fire resistance tests for non-loadbearing/service elements.

This list is illustrative; compliance is required with all relevant British Standards (BS), European Standards (EN), and associated Codes of Practice pertinent to the materials, systems, and design specified or implied herein.


Rendered carrier system to achieve **30 minutes fire resistance**. In addition, surface linings of walls and ceilings should have a minimum class one surface spread of flame.

Steel access door is to provide **30mins fire resistance**.


HATCH NOTE

Differences in hatch tone are to highlight extent of proposed works and do not represent differing materials or finishes


Roof finish and render colour are to match that of the adjacent 'Sunflower Cafe'

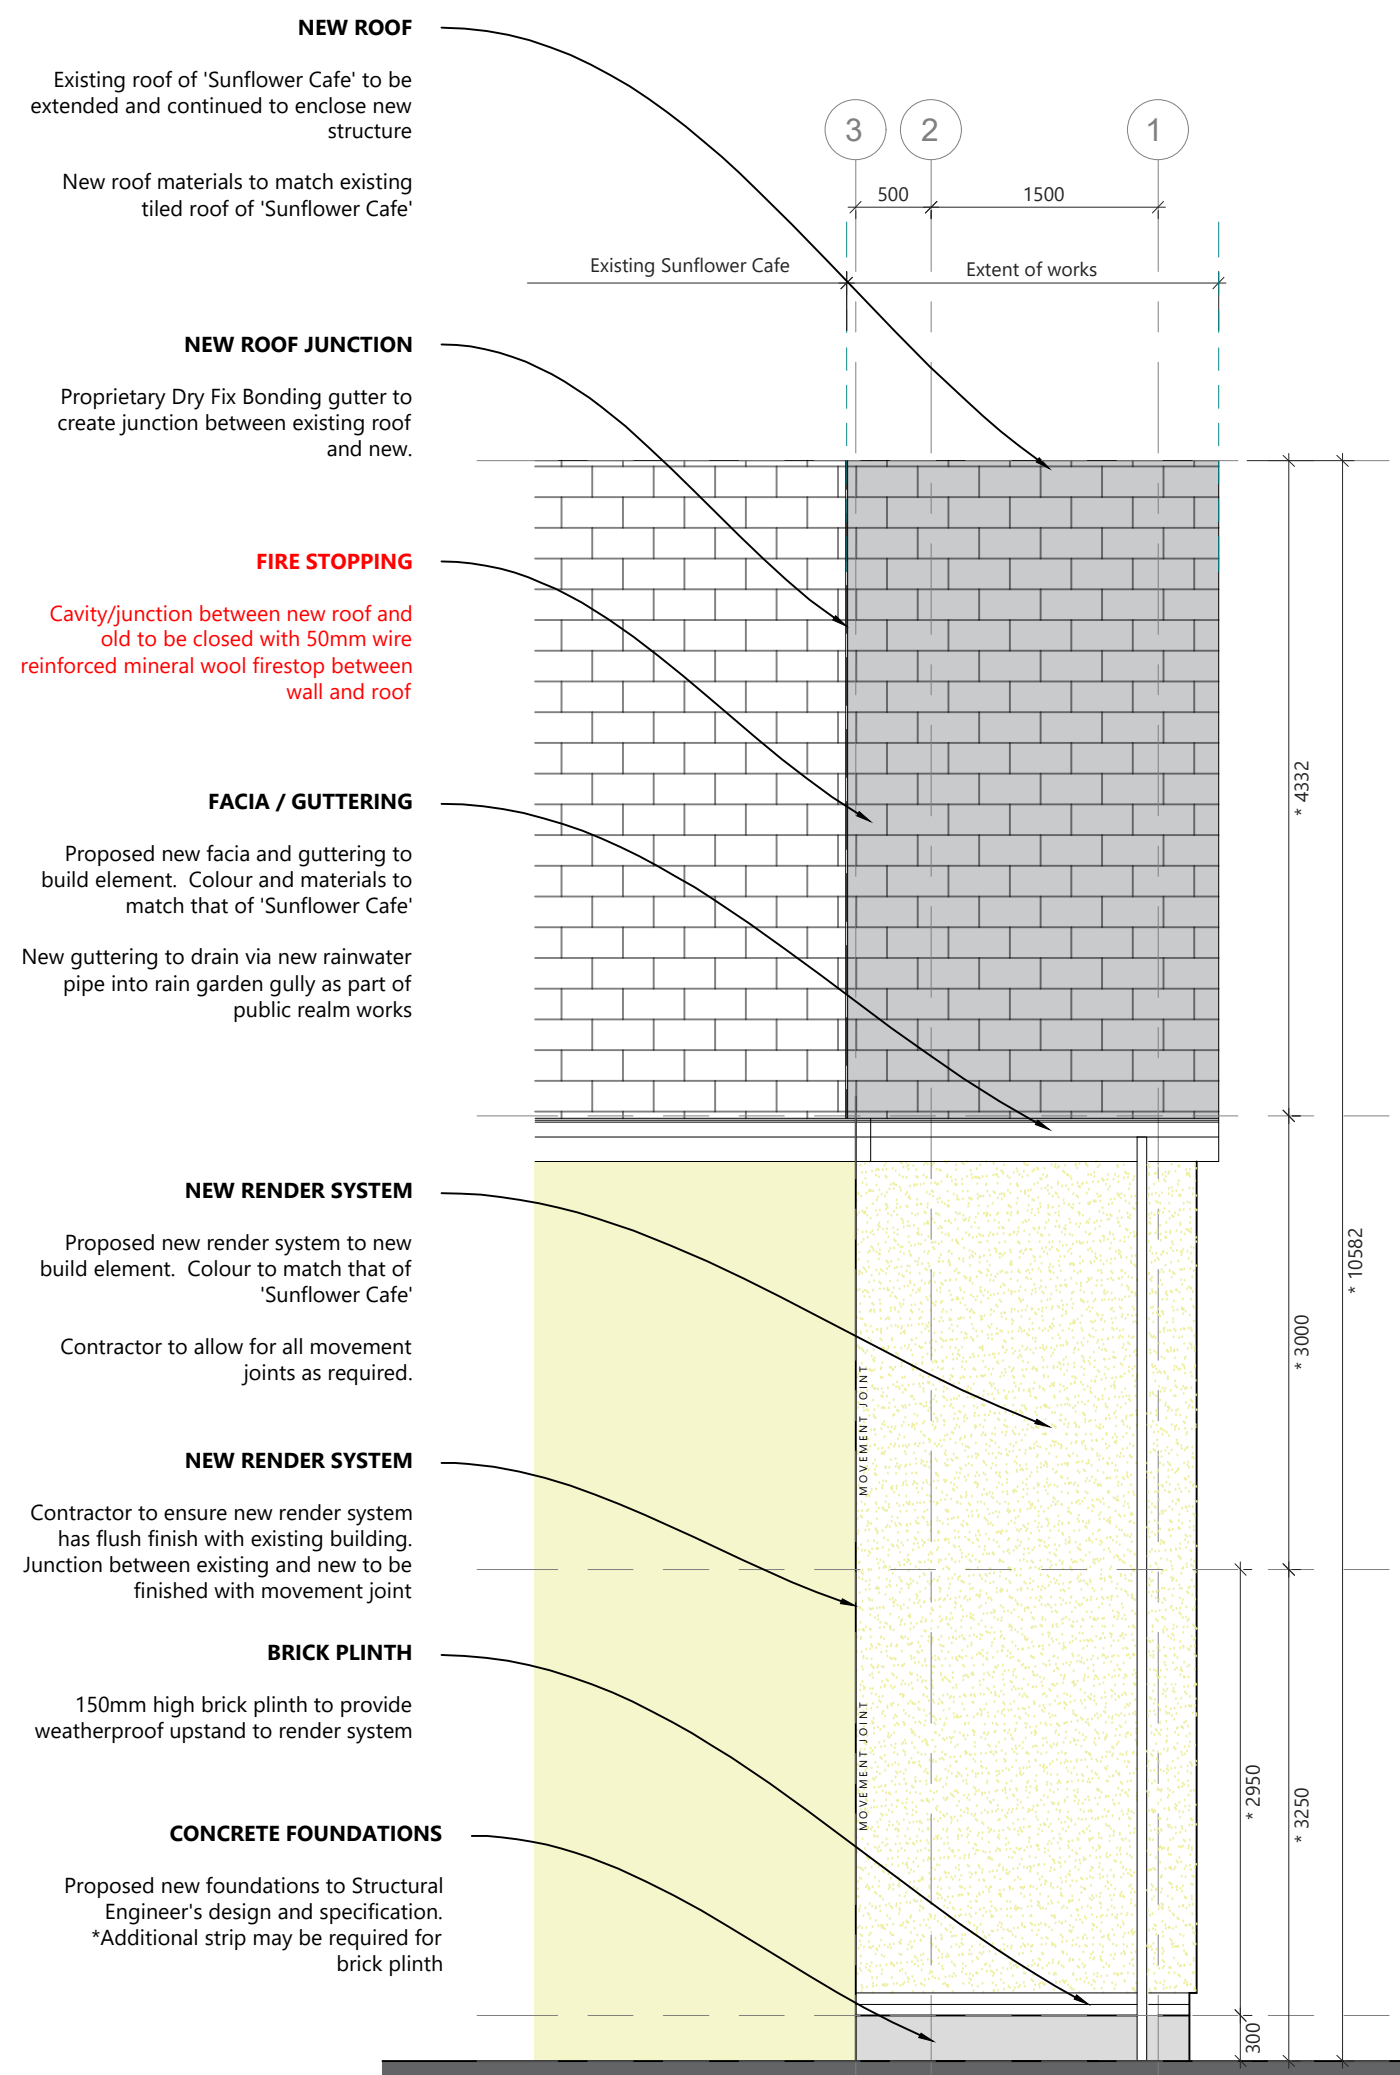

SIDE ELEVATION E01

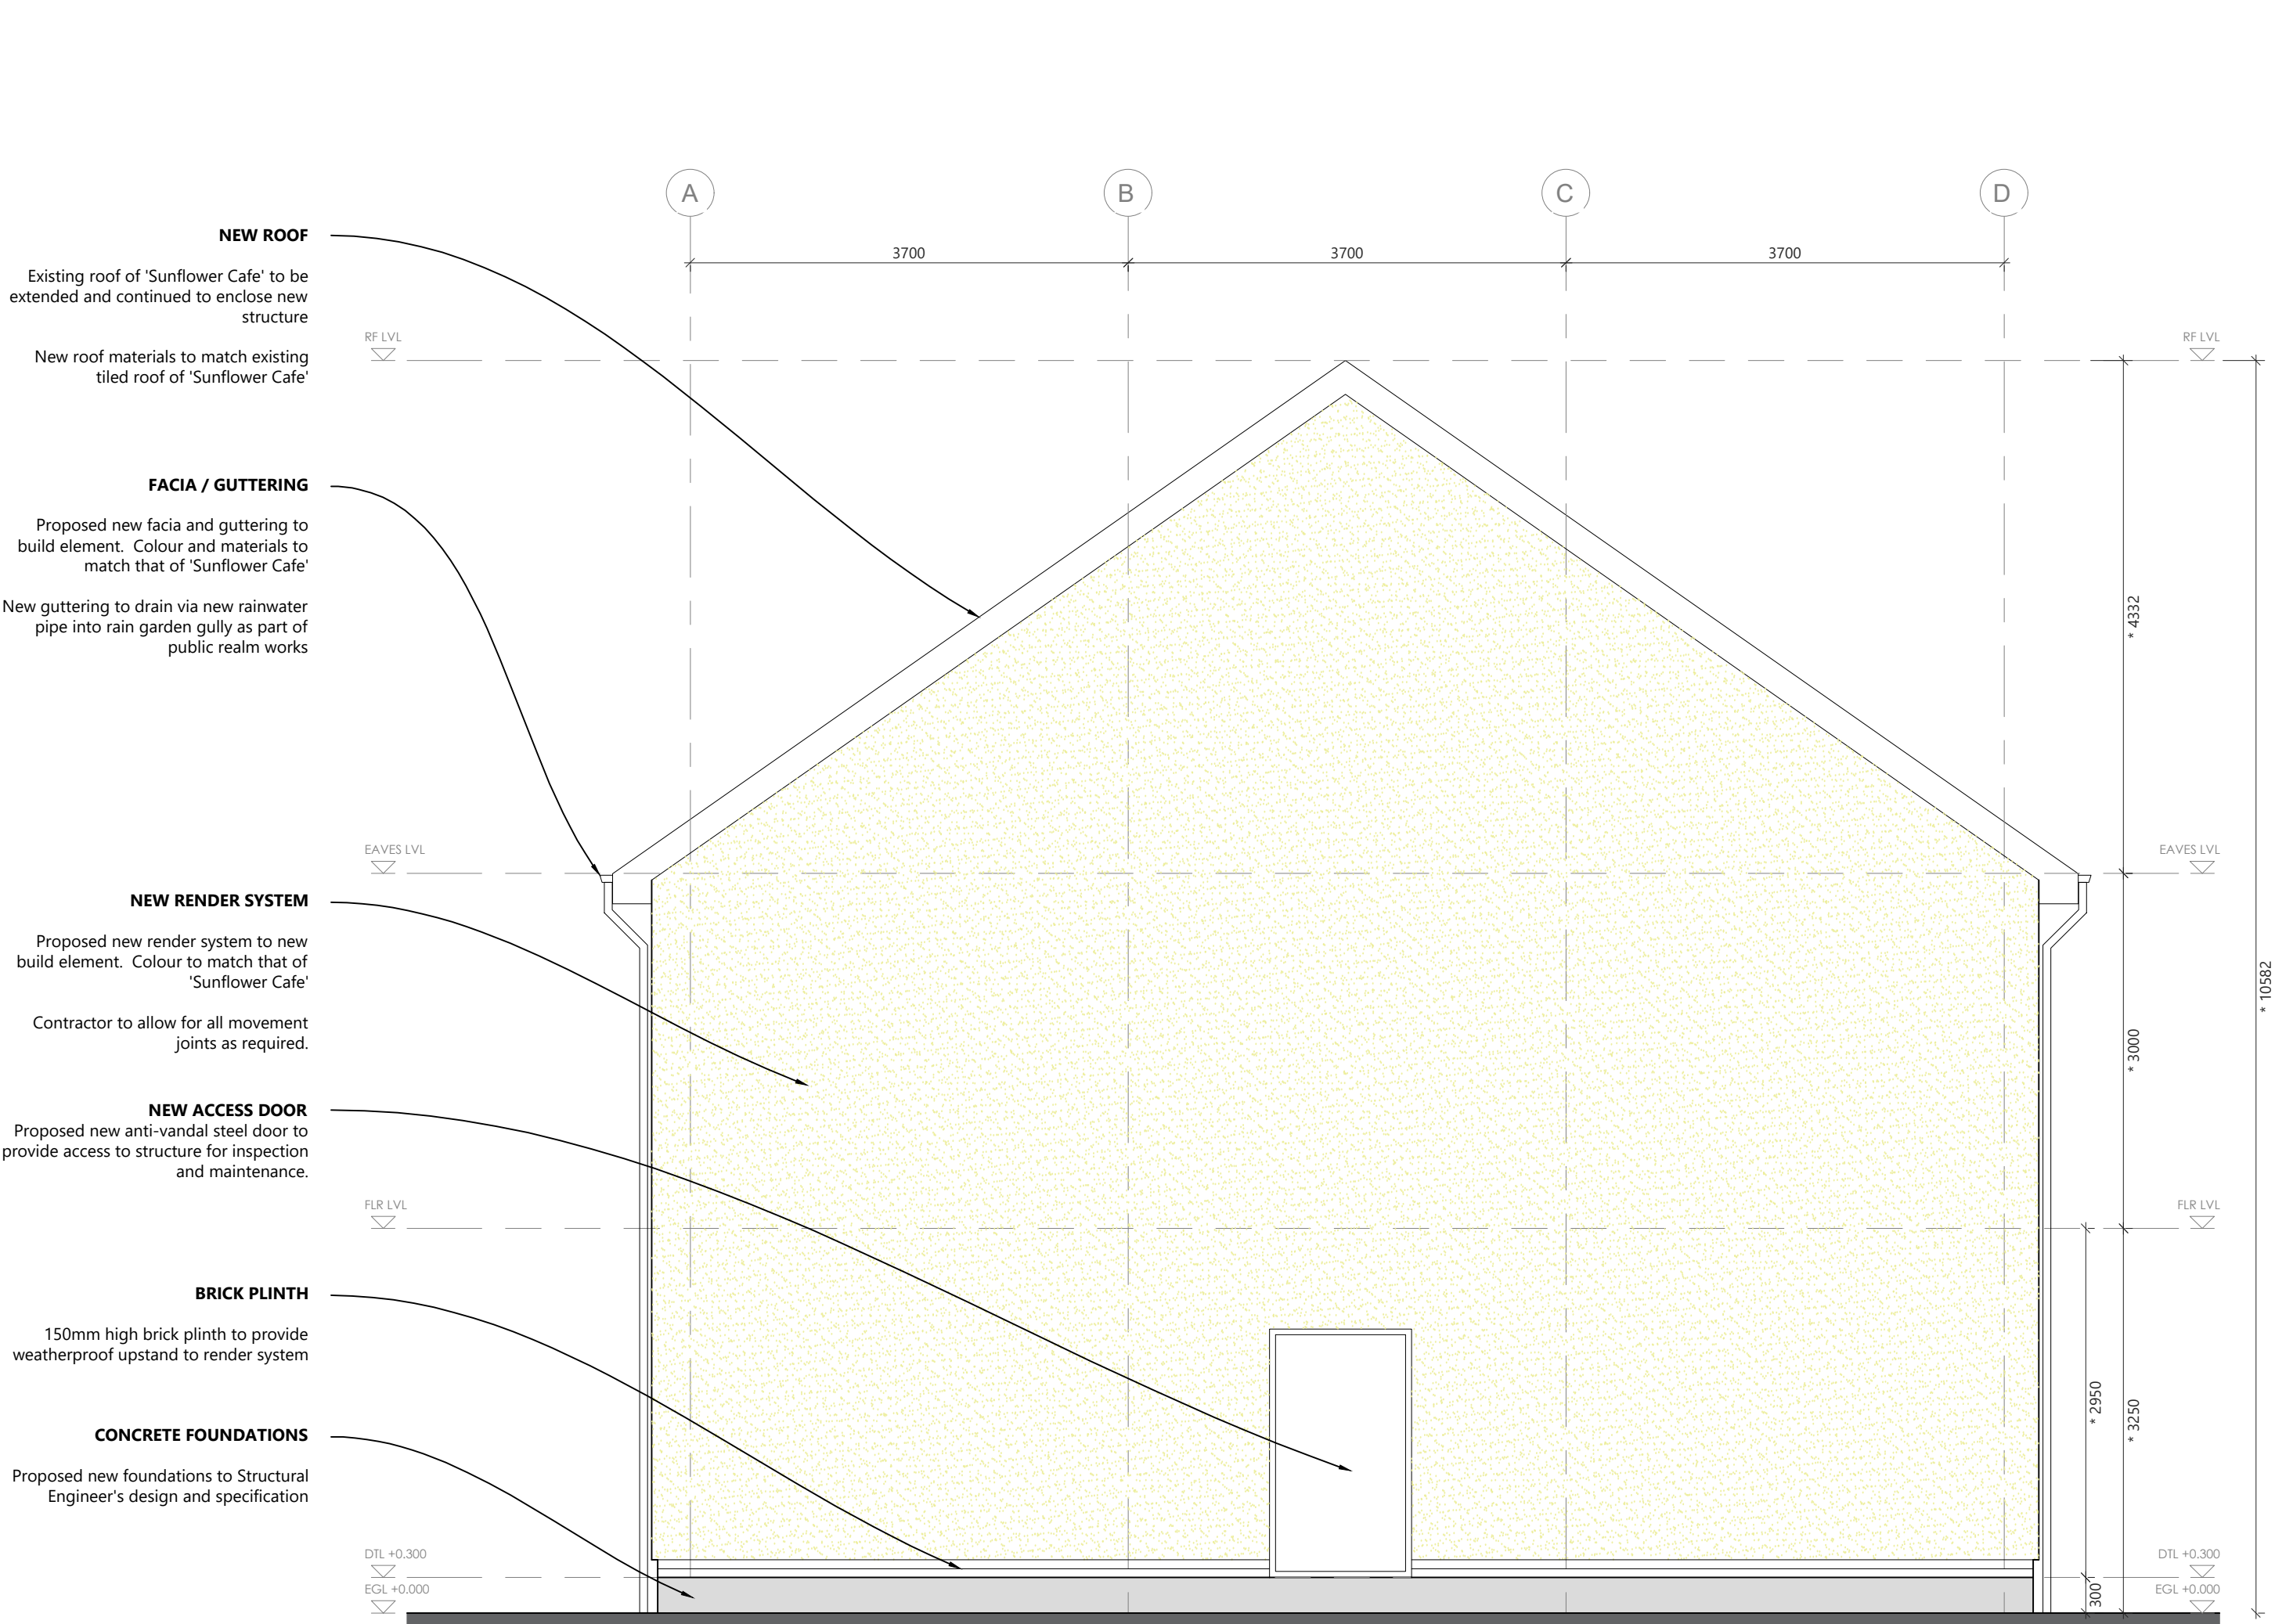

MAIN ELEVATION E02

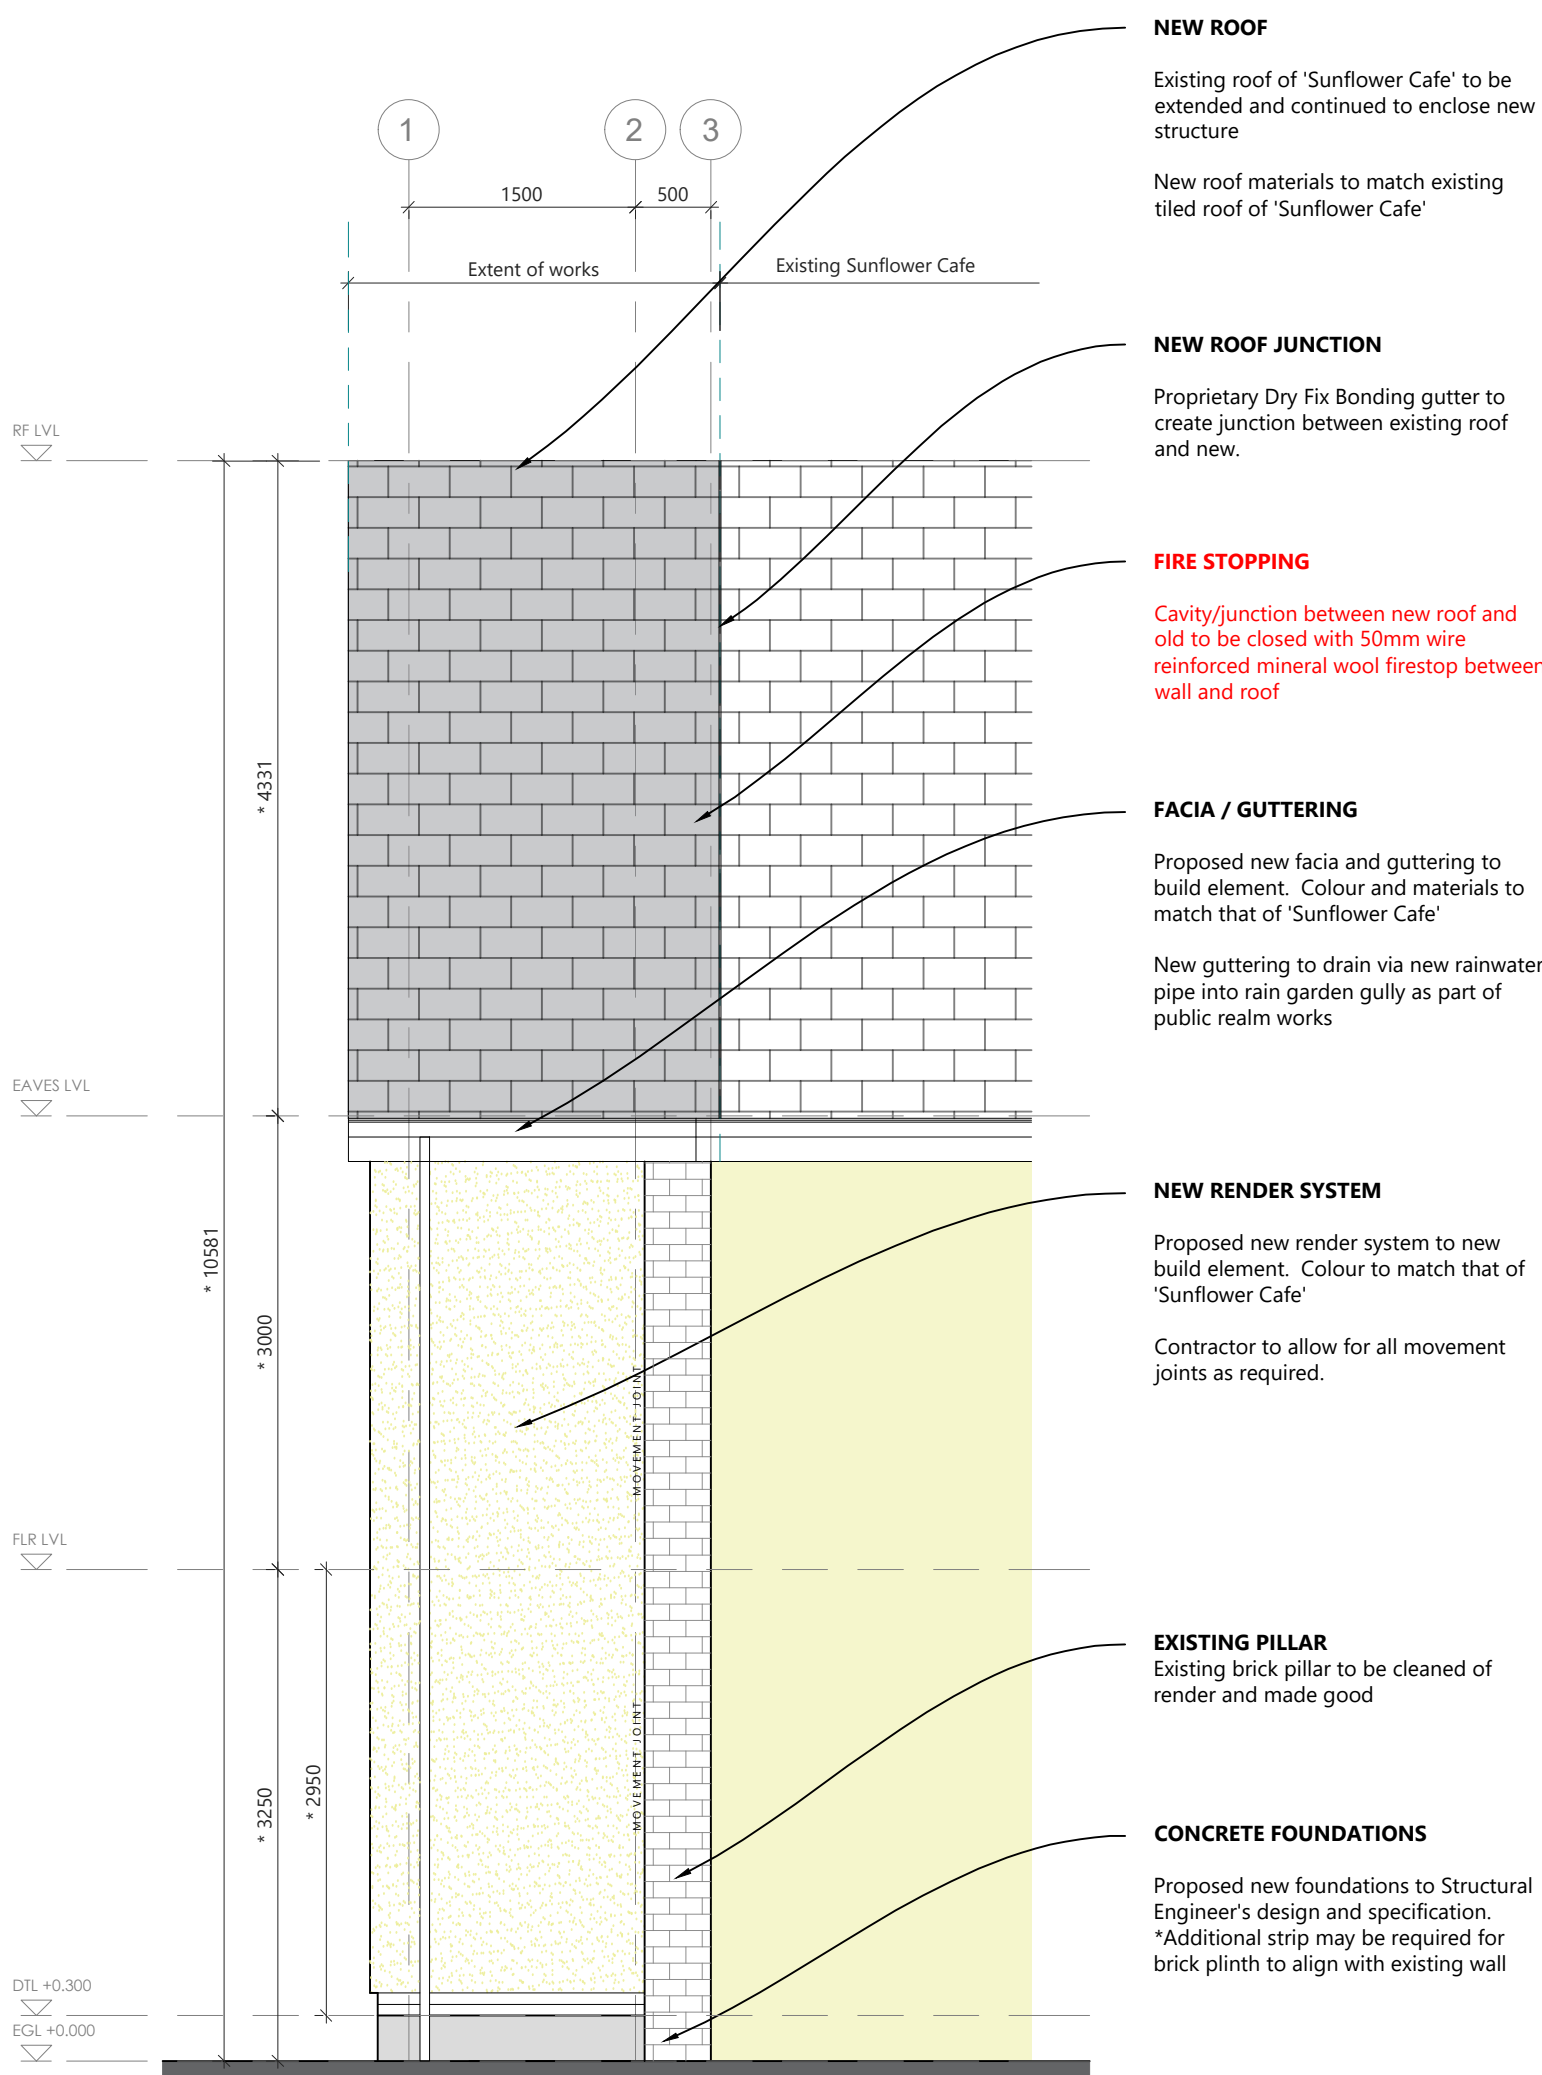

SIDE ELEVATION E03

OVERVIEW

This drawing and its contents has been reproduced from drawings provided by the Structural Engineer for the client only and is not intended for any other purpose than the drawing status.

All dimensions must be checked and verified on site prior to commencement of work and StudioHEC to be notified of any discrepancies.

All works are to be in accordance with the Planning Approval and any subsequent approved Local Authority Planning correspondence including drawings, documents and reports.

All works are to comply with the Building Regulations, British Standards, Code of Practice, and any local statutory requirements.

consultants drawings.

All products specified are to be installed strictly in accordance with the manufacturers recommendations, specification and details.

The Party Wall Act 1996 came into force on 1st July 1997 throughout England & Wales. If you intend to carry out building work which involves any of the following categories you must find out whether that work falls within the Act:

- Work on an existing wall or structure shared with another property (Section 2 of the Act)
- Building a free standing wall or walls of a building up to or astride the boundary with a neighbouring property (Section 1 of the Act)
- Excavating near a neighbouring building (Section 6 of the Act)

If the works falls within any of these categories you must notify all affected neighbours. A notice must be given even where that work will not extend beyond the centre line of a party wall.

CDM

All works are to comply with current Health & Safety legislation and the CDM Regulations (2015).


All construction projects, large and small, are subject to The CDM Regulations (2015). If the development will be for a domestic client or less than 30 days in duration then the responsibility for Health & Safety is then passed onto the Main Contractor. In all cases the client may devolve the responsibility to a CDM Planning Supervisor, who will act on the clients behalf.

Before starting work a check should be carried out to see if any asbestos is present, in commercial properties there should be an asbestos plan/register available for you to view. If there is no information available on the relevant areas, works should not commence until a survey is carried out.

No works are to start on site prior to discharge of any / all pre-start planning conditions.

The client is at risk if any works are started prior to approval by appointed Building Control body.

WETHERBY SILICONE RENDER SYSTEM

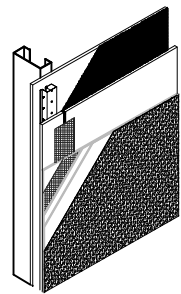

FIRE

All building work, materials, and installations shall strictly comply with the latest edition of the current UK Building Regulations, specifically including Approved Document B (Fire Safety). Furthermore, all works shall adhere to the relevant provisions of the following standards and their latest amendments, including (but not limited to):

- BS 9999: Code of practice for fire safety in the design, management and use of buildings.
- BS 9991: Fire safety in the design, management and use of residential buildings – Code of practice.
- BS 7974: Application of fire safety engineering principles to the design of buildings – Code of practice.
- BS EN 13501 series: Fire classification of construction products and building elements.
- BS 1999-1: 1999 (Eurocodes): For structural integrity and design of all elements, particularly where load-bearing elements interact with fire separation requirements.
- BS 476 series: Fire tests on building materials and structures (where EN standards do not apply or in legacy systems).
- BS EN 1364/1366 series: Fire resistance tests for non-load-bearing/service elements.

This list is illustrative; compliance is required with all relevant British Standards (BS), European Standards (EN), and associated Codes of Practice pertinent to the materials, systems, and design specified or implied herein.

Rendered carrier system to achieve **30 minutes fire resistance**. In addition, surface linings of walls and ceilings should have a minimum class one surface spread of flame.

HATCH NOTE

Differences in hatch tone are to highlight extent of proposed works and do not represent differing materials or finishes

Roof finish and render colour are to match that of the adjacent 'Sunflower cafe'



GENERAL NOTES

OVERVIEW

Drawings have not been reproduced from an accurate site survey and as such studioHEC cannot take any responsibility for any dimensional discrepancies.

This drawing and its contents has been reproduced from drawings provided by the Structural Engineer for the client only and is not intended for any other purpose than the drawing status.

No part of this drawing and associated graphical content may be reproduced, copied, modified, adapted or distributed, without the prior written consent of the author.

All dimensions must be checked and verified on site prior to commencement of work and StudioHEC to be notified of any discrepancies.

All works are to be in accordance with the Planning Approval and any subsequent approved Local Authority Planning correspondence including drawings, documents and reports.

All works are to comply with the Building Regulations, British Standards, Code of Practice, and any local statutory requirements.

This drawing package is to be read in conjunction with all other consultants drawings.

All products specified are to be installed strictly in accordance with the manufacturers recommendations, specification and details.

The Party Wall Act 1996 came into force on 1st July 1997 throughout England & Wales. If you intend to carry out building work which involves any of the following categories you must find out whether that work falls within the Act:

- Work on an existing wall or structure shared with another property (Section 2 of the Act)
- Building a free standing wall or walls of a building up to or astride the boundary with a neighbouring property (Section 1 of the Act)
- Excavating near a neighbouring building (Section 6 of the Act)

If the works falls within any of these categories you must notify all affected neighbours. A notice must be given even where that work will not extend beyond the centre line of a party wall.

CDM

All works are to comply with current Health & Safety legislation and the CDM Regulations (2015).

All construction projects, large and small, are subject to The CDM Regulations (2015). If the development will be for a domestic client or less than 30 days in duration then the responsibility for Health & Safety is then passed onto the Main Contractor. In all cases the client may devolve the responsibility to a CDM Planning Supervisor, who will act on the clients behalf.


Before starting work a check should be carried out to see if any asbestos is present, in commercial properties there should be an asbestos plan/register available for you to view. If there is no information available on the relevant areas, works should not commence until a survey is carried out.

No works are to start on site prior to discharge of any / all pre-start planning conditions.

The client is at risk if any works are started prior to approval by appointed Building Control body.

The above notes are relevant across all drawings in this package and should be read as such.

WETHERBY SILICONE RENDER SYSTEM

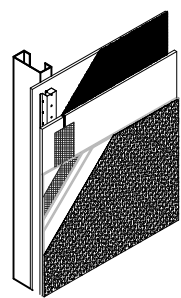

FIRE

All building work, materials, and installations shall strictly comply with the latest edition of the current UK Building Regulations, specifically including Approved Document B (Fire Safety). Furthermore, all works shall adhere to the relevant provisions of the following standards and their latest amendments, including (but not limited to):

- BS 9999: Code of practice for fire safety in the design, management and use of buildings.
- BS 9991: Fire safety in the design, management and use of residential buildings – Code of practice.
- BS 7974: Application of fire safety engineering principles to the design of buildings – Code of practice.
- BS EN 13501 series: Fire classification of construction products and building elements.
- BS EN 1990 to 1999 (Eurocodes): For structural integrity and design of all elements, particularly where load-bearing elements interact with fire separation requirements.
- BS 476 series: Fire tests on building materials and structures (where EN standards do not apply or in legacy systems).
- BS EN 1364/1366 series: Fire resistance tests for non-loadbearing/service elements.

This list is illustrative; compliance is required with all relevant British Standards (BS), European Standards (EN), and associated Codes of Practice pertinent to the materials, systems, and design specified or implied herein.


Rendered carrier system to achieve **30 minutes fire resistance**. In addition, surface linings of walls and ceilings should have a minimum class one surface spread of flame.

Steel access door is to provide **30mins fire resistance**.

HATCH NOTE


Differences in hatch tone are to highlight extent of proposed works and do not represent differing materials or finishes


Roof finish and render colour are to match that of the adjacent 'Sunflower Cafe'

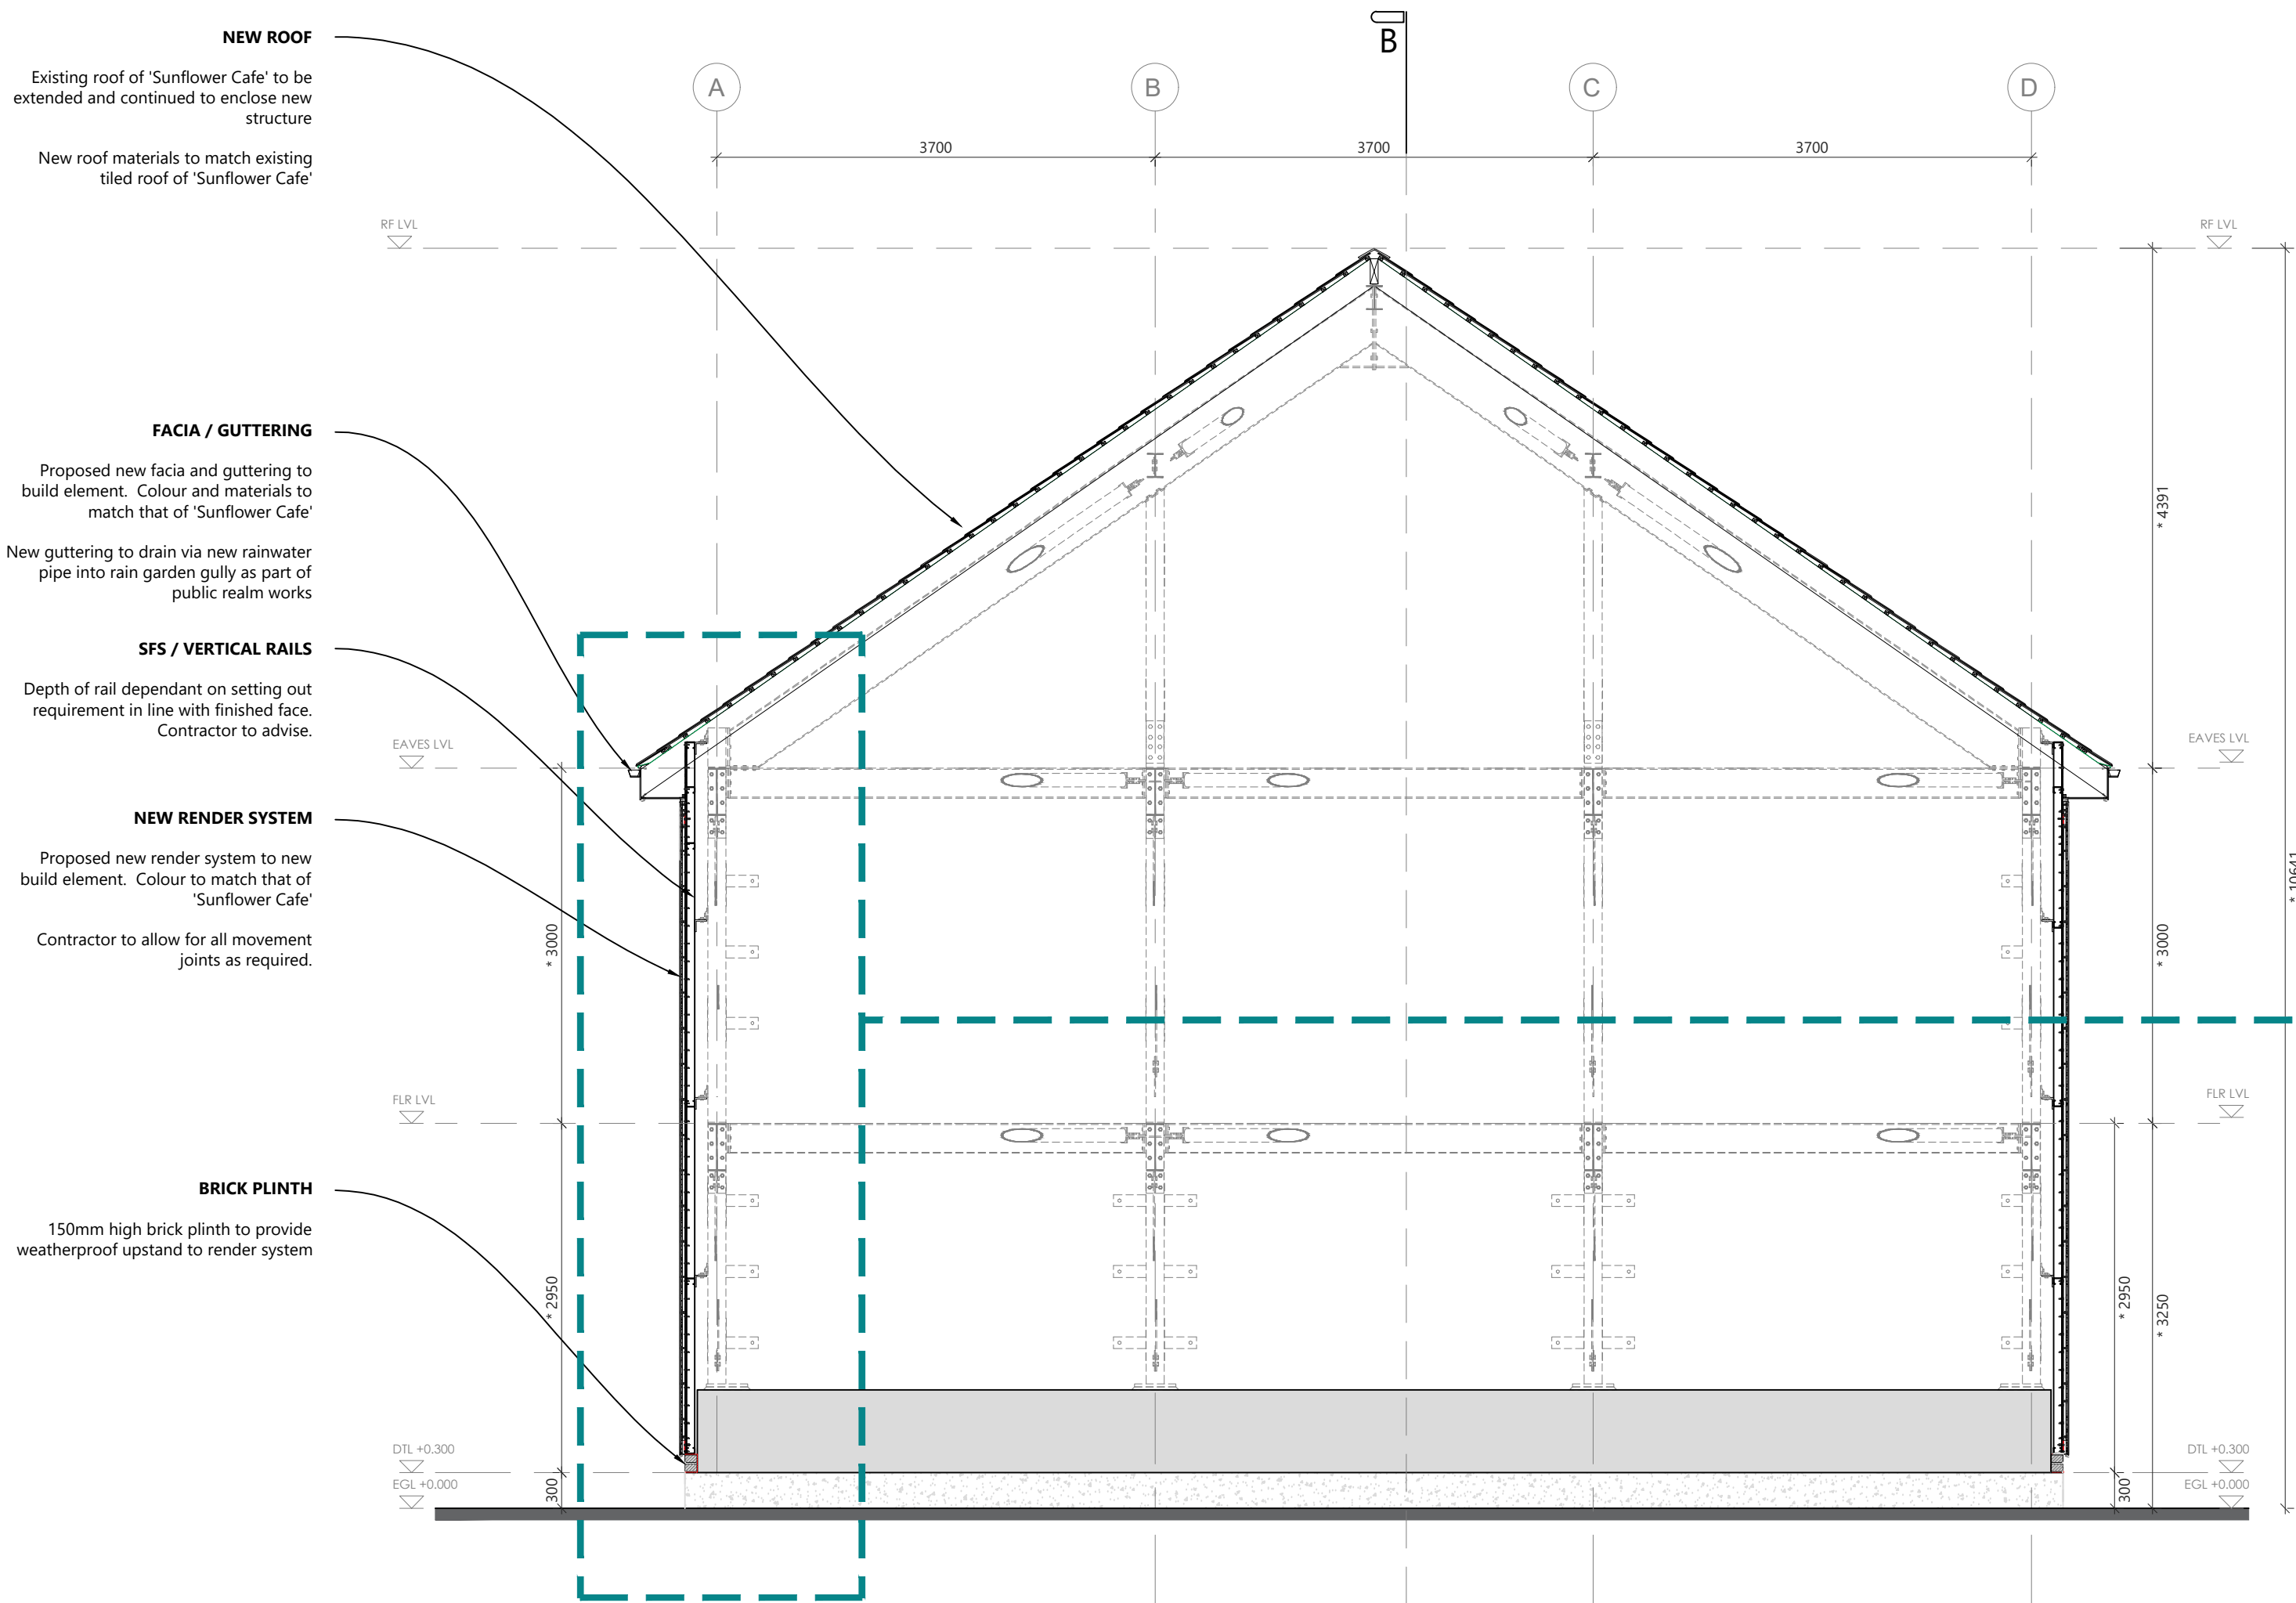


SECTION C-C

EXTRACT
scale 1:10

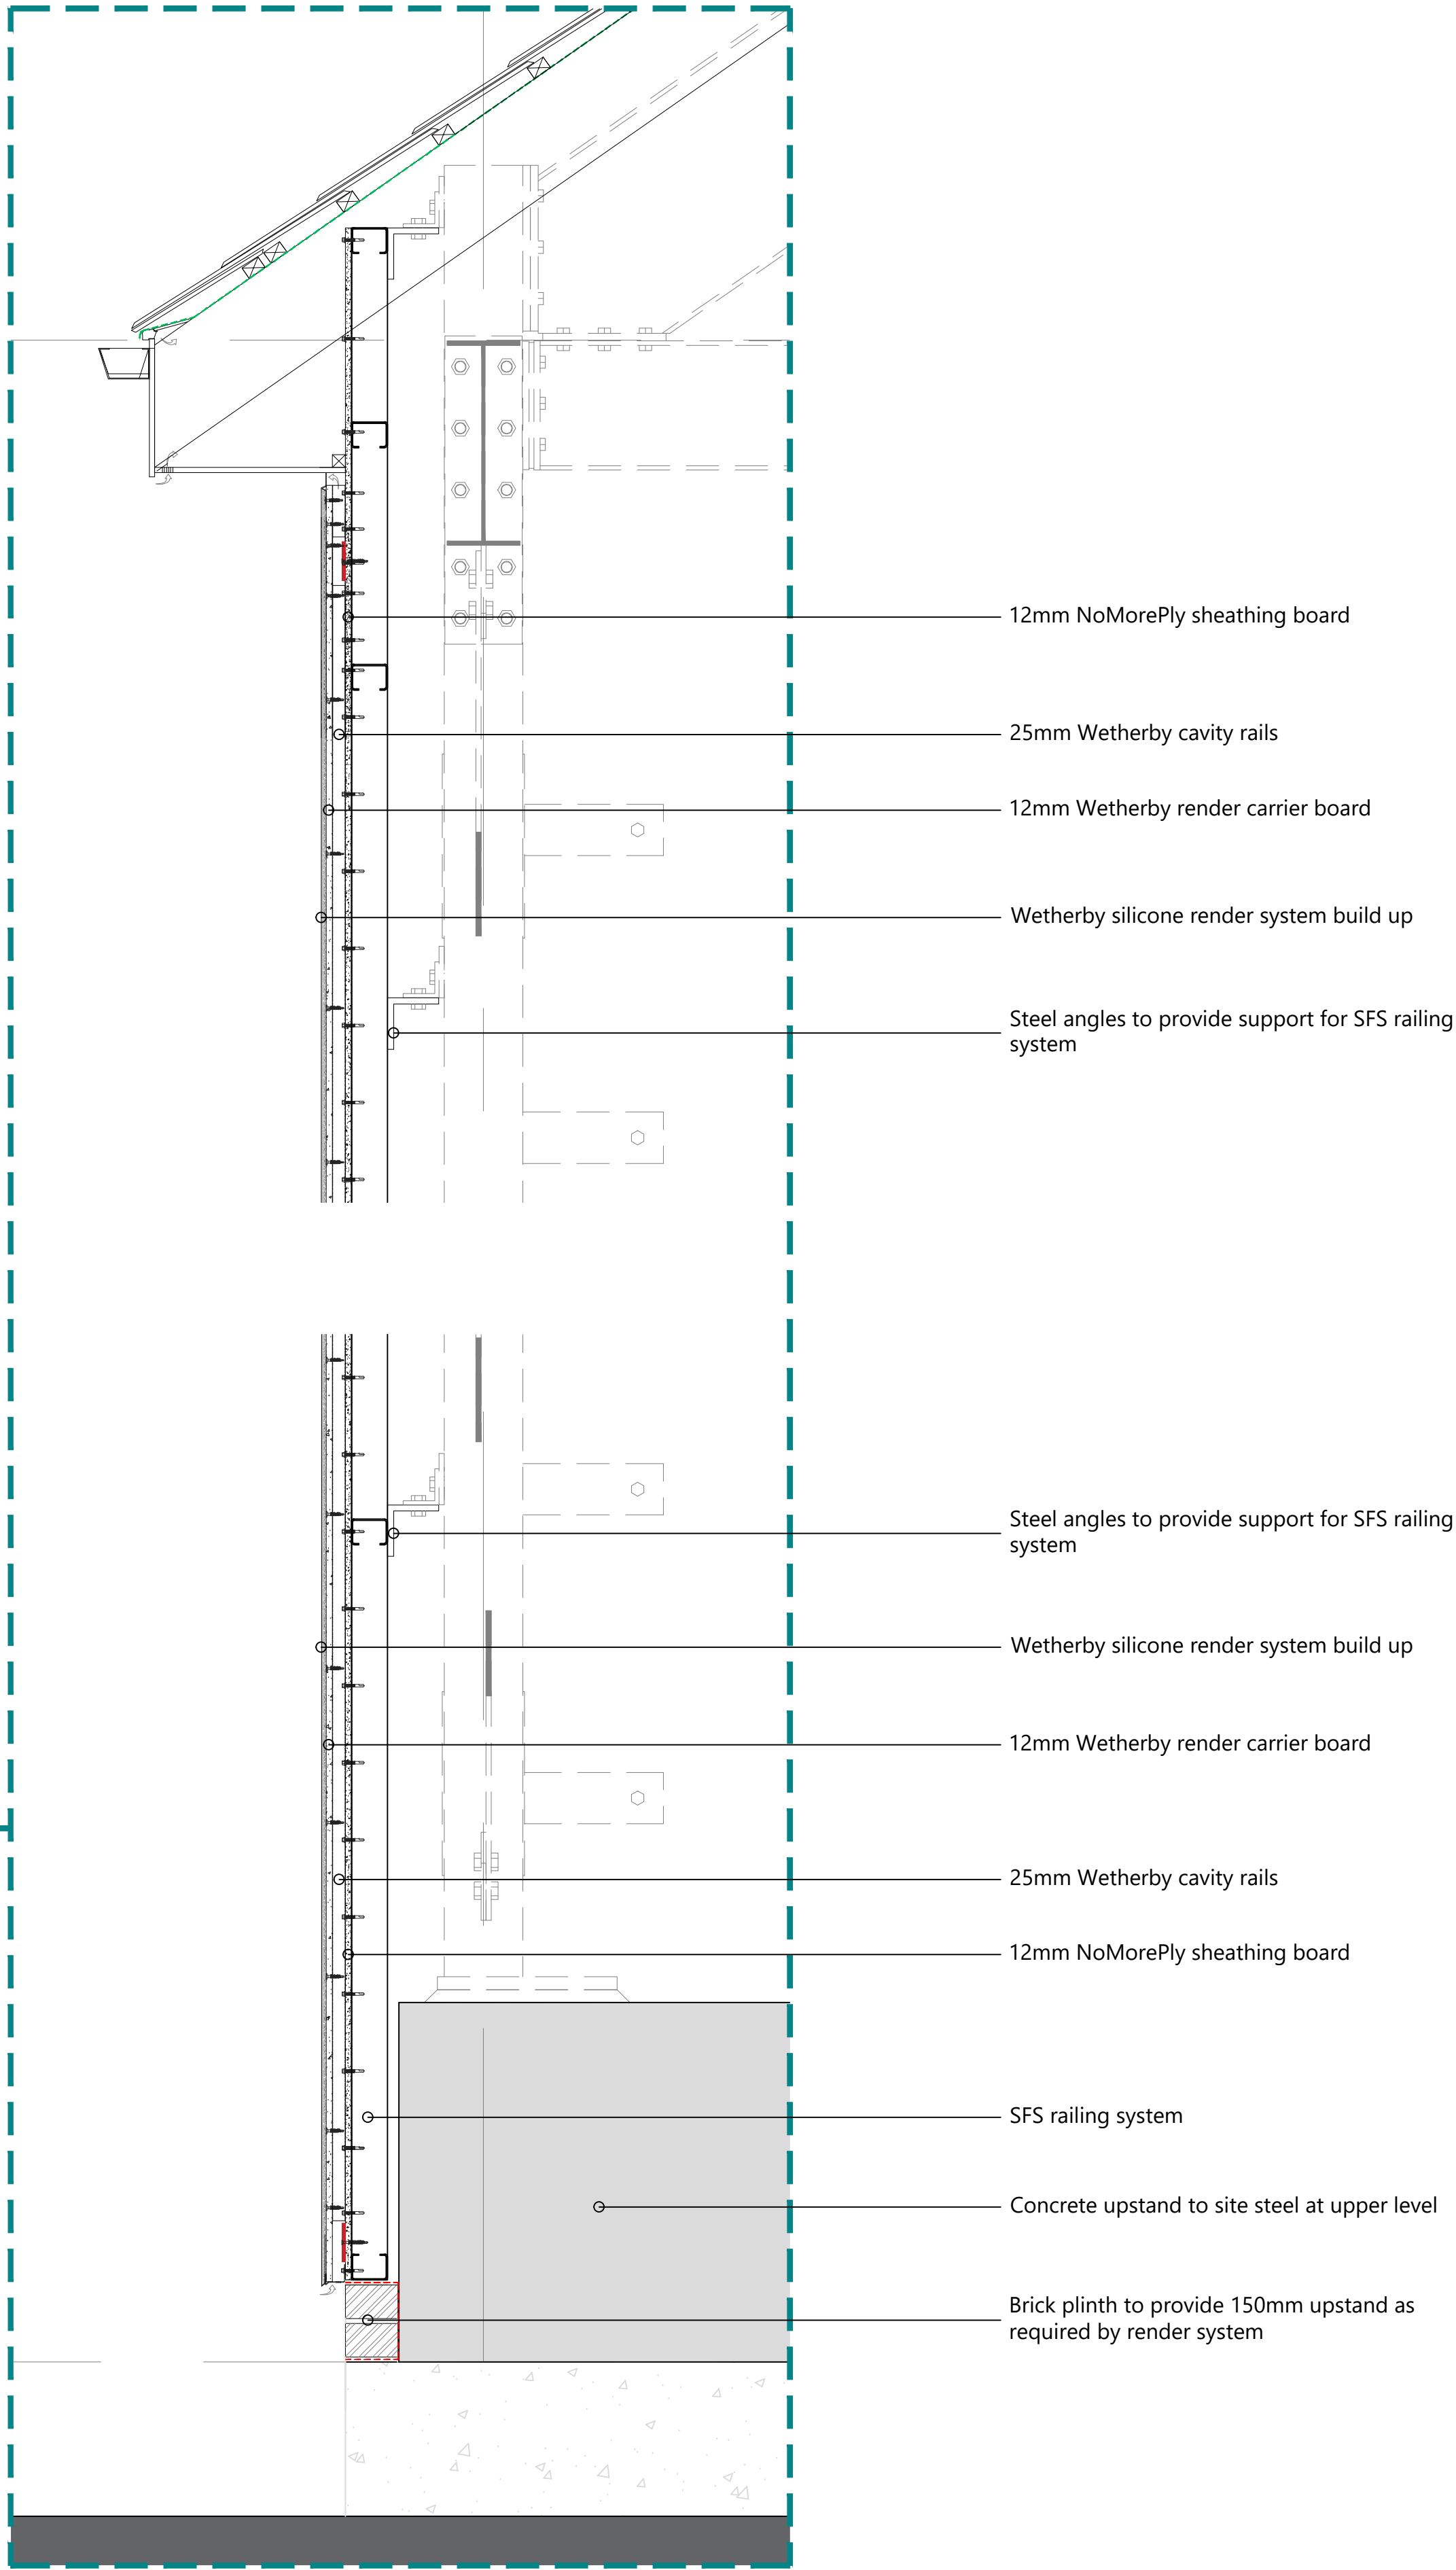


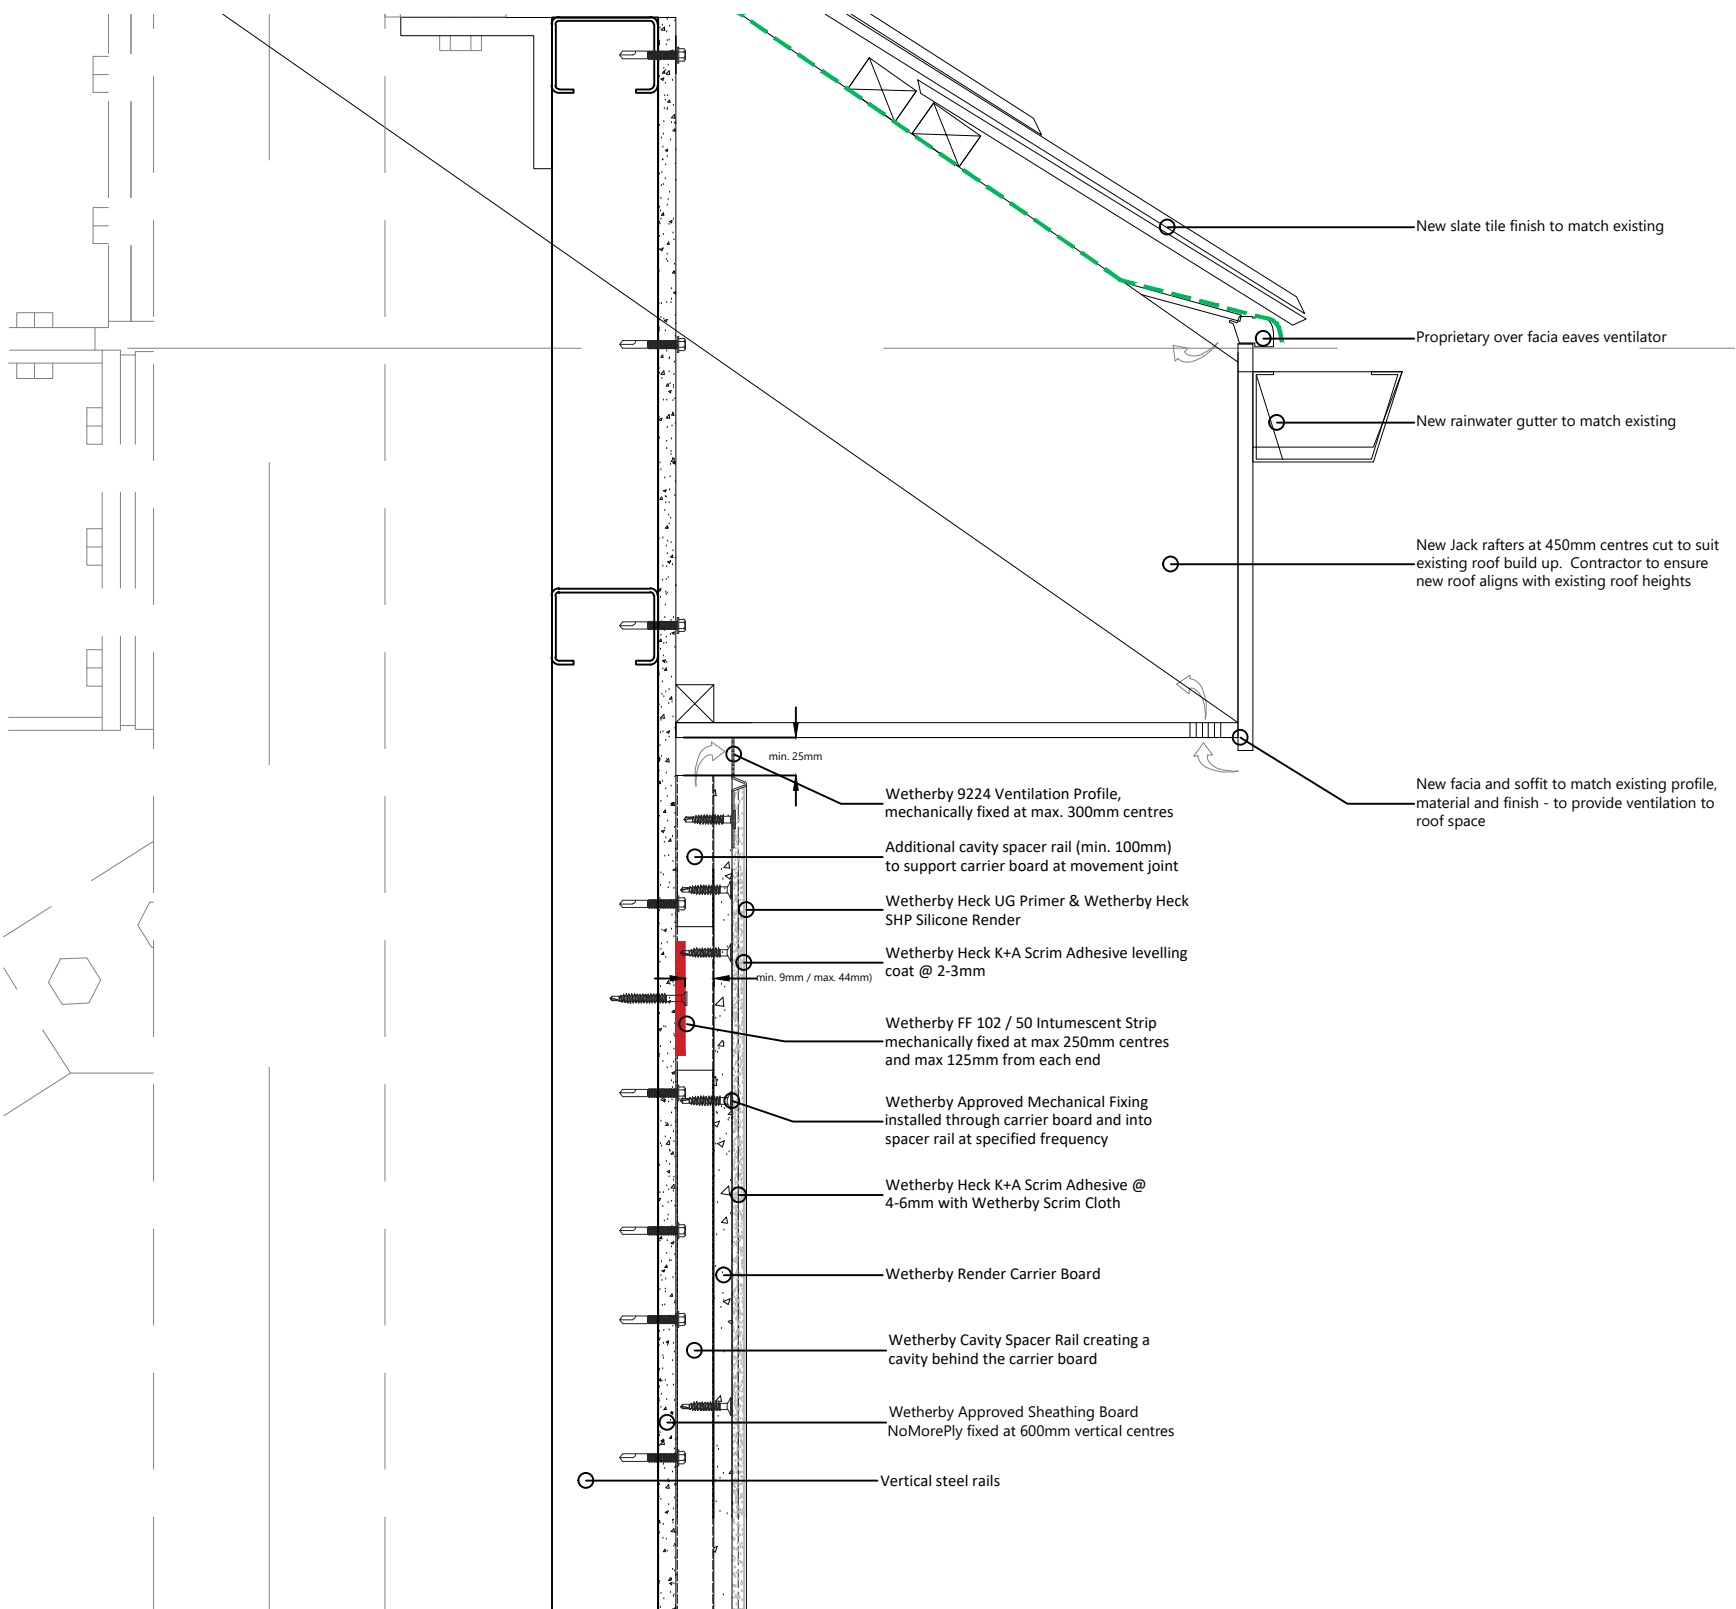


Detail 01
TYPICAL EAVES DETAIL

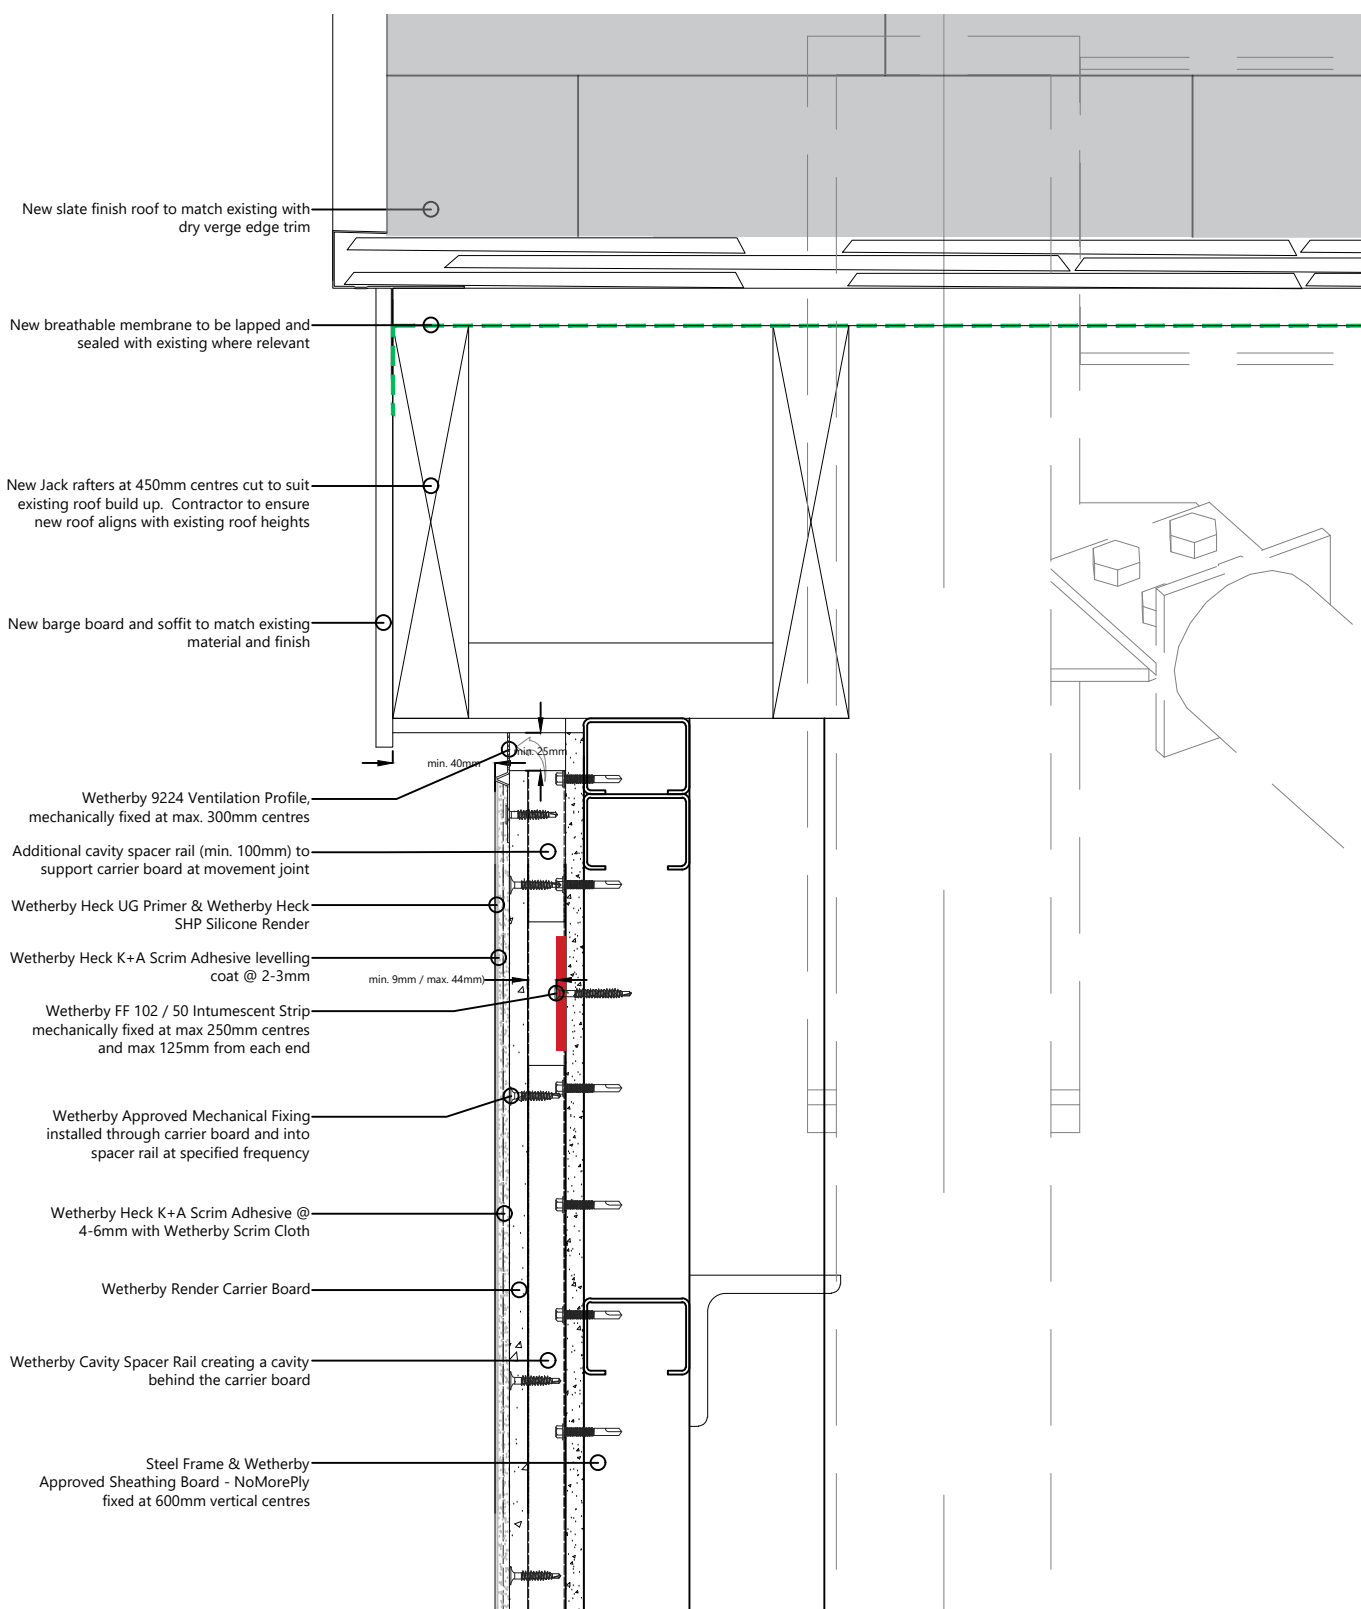


Detail 02
VERGE DETAIL

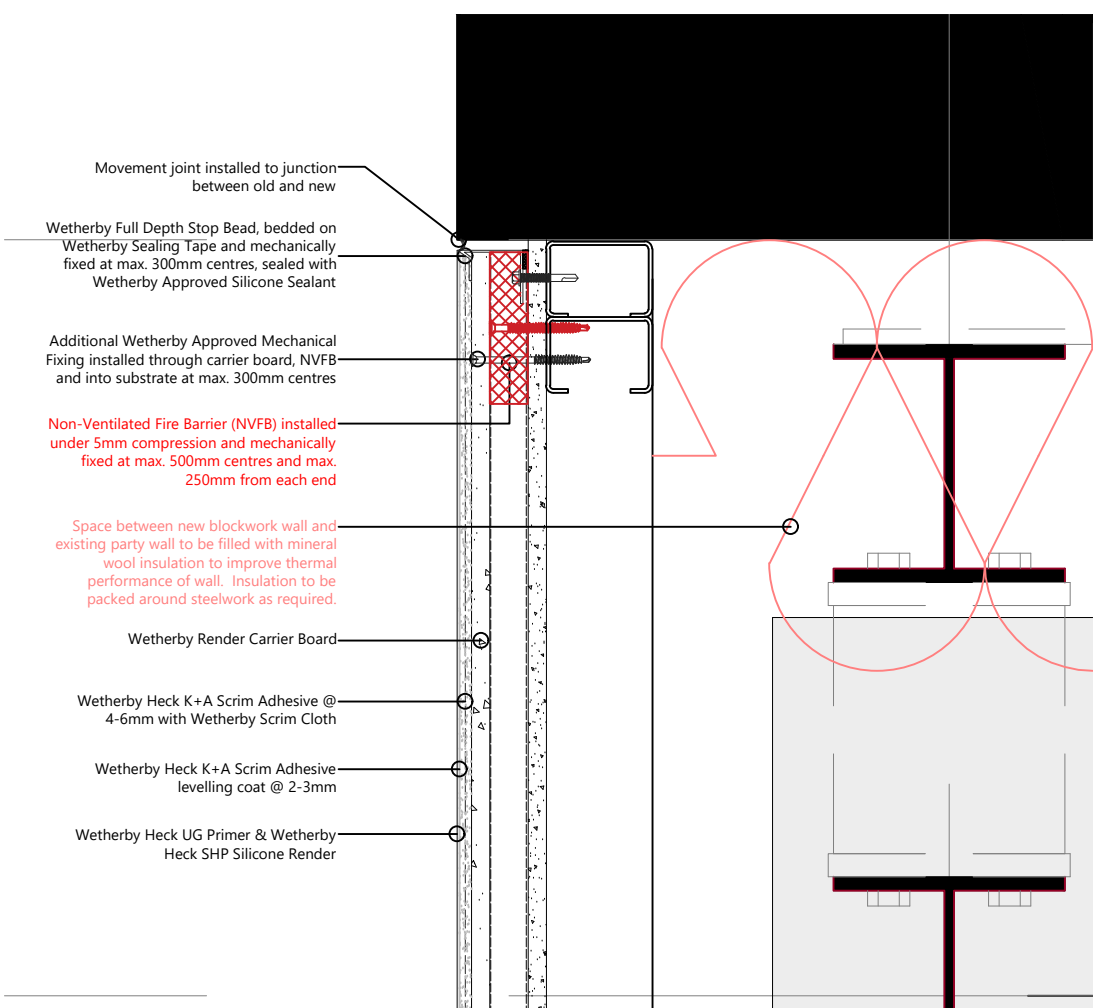


Detail 05
TYPICAL NEW WALL TO EXISTING WALL DETAIL [PLAN]

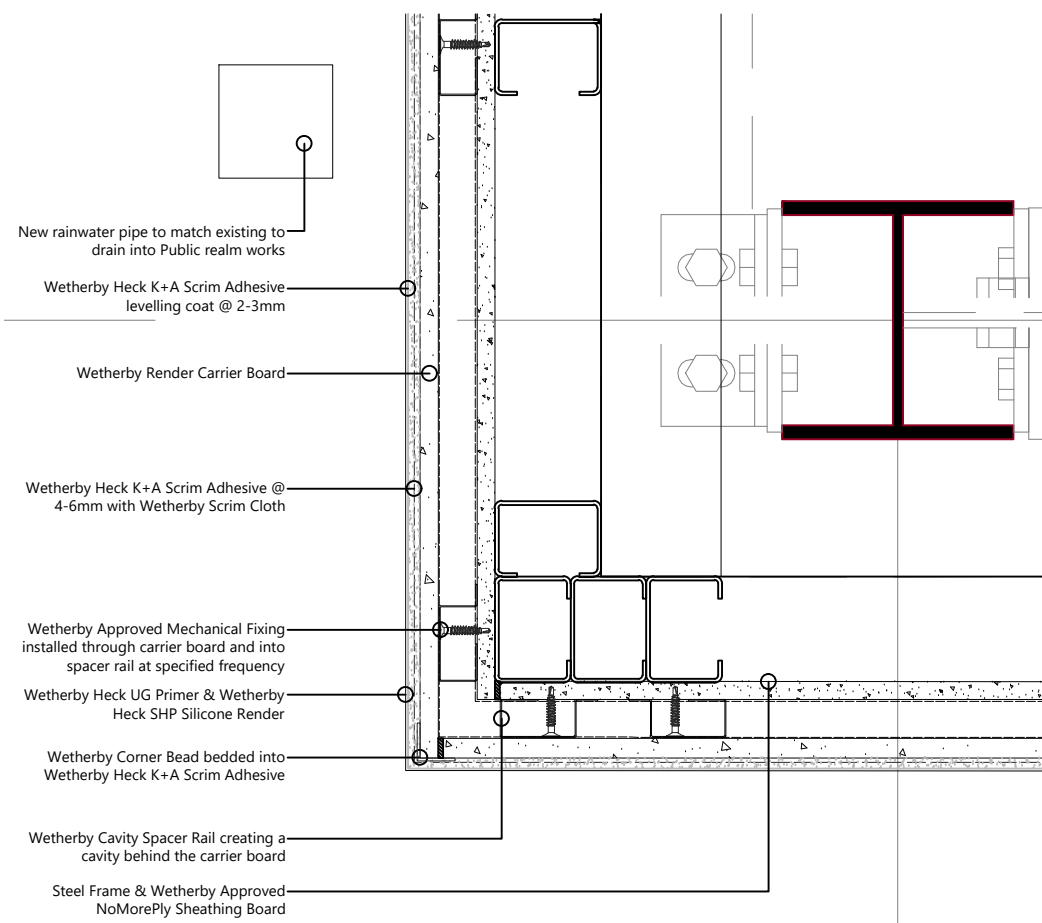


Detail 06
TYPICAL CORNER DETAIL [PLAN]

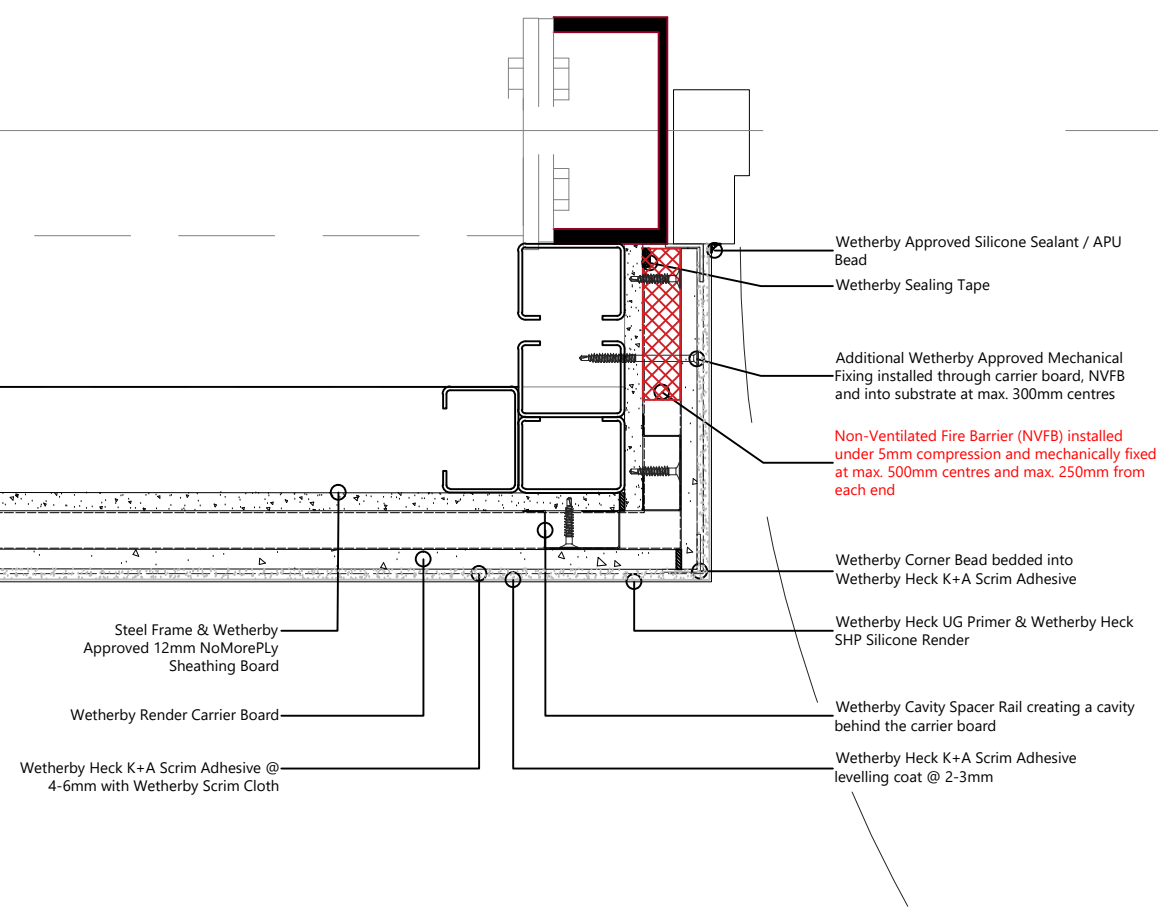


Detail 07
TYPICAL DOOR JAMB DETAIL [PLAN]

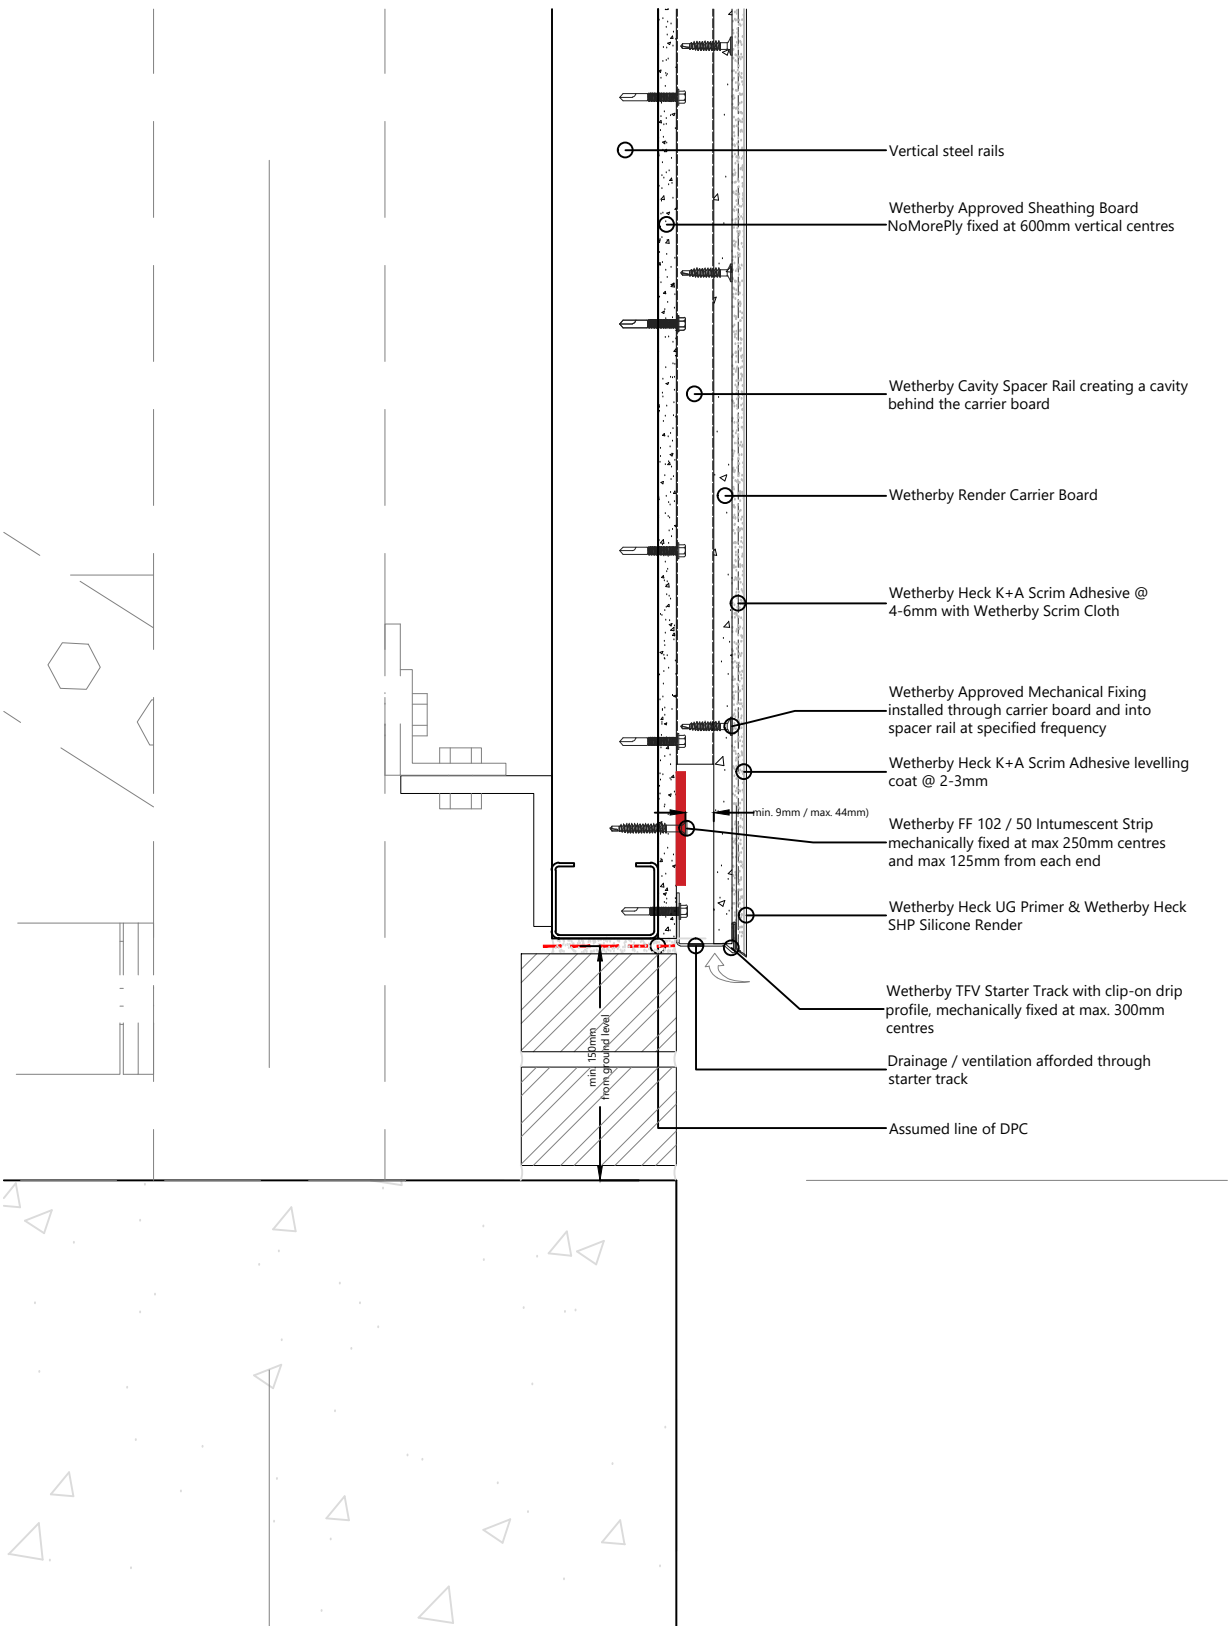

Detail 03a
TYPICAL WALL TO FLOOR DETAIL 01
[Main Gable]

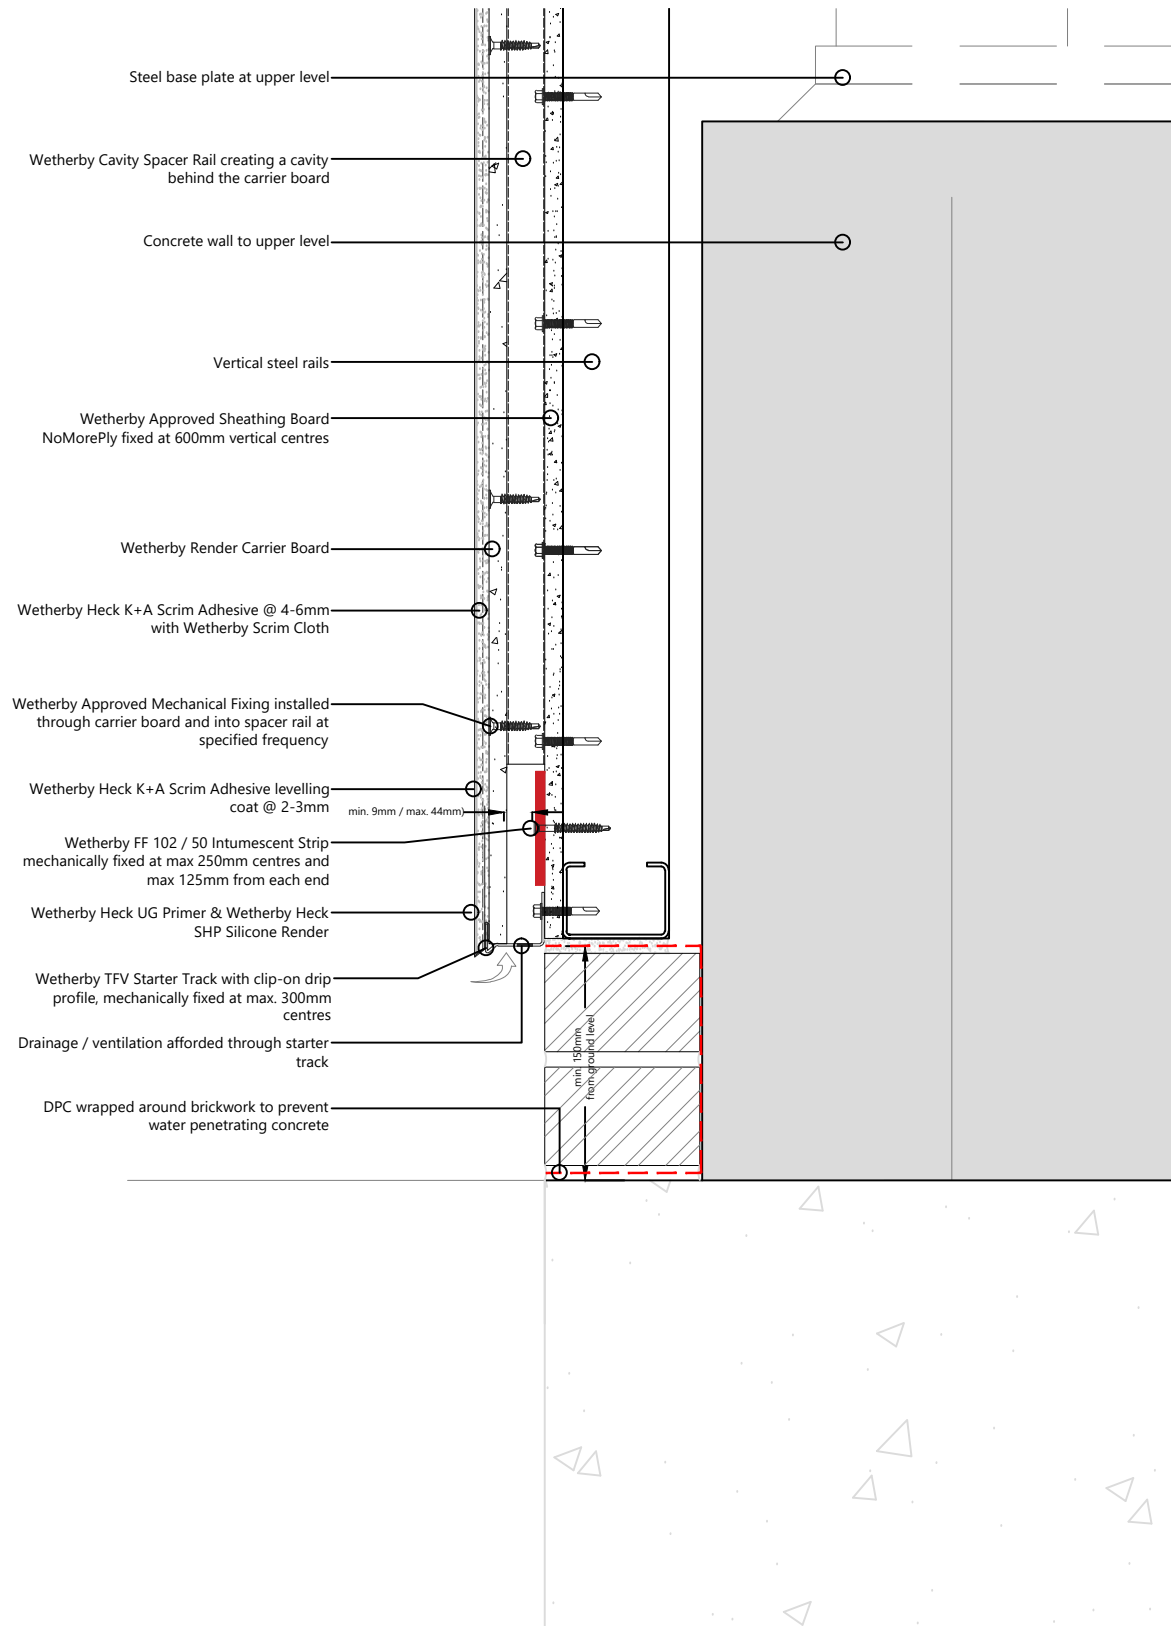

Detail 03b
TYPICAL WALL TO FLOOR DETAIL 02
[Sides]

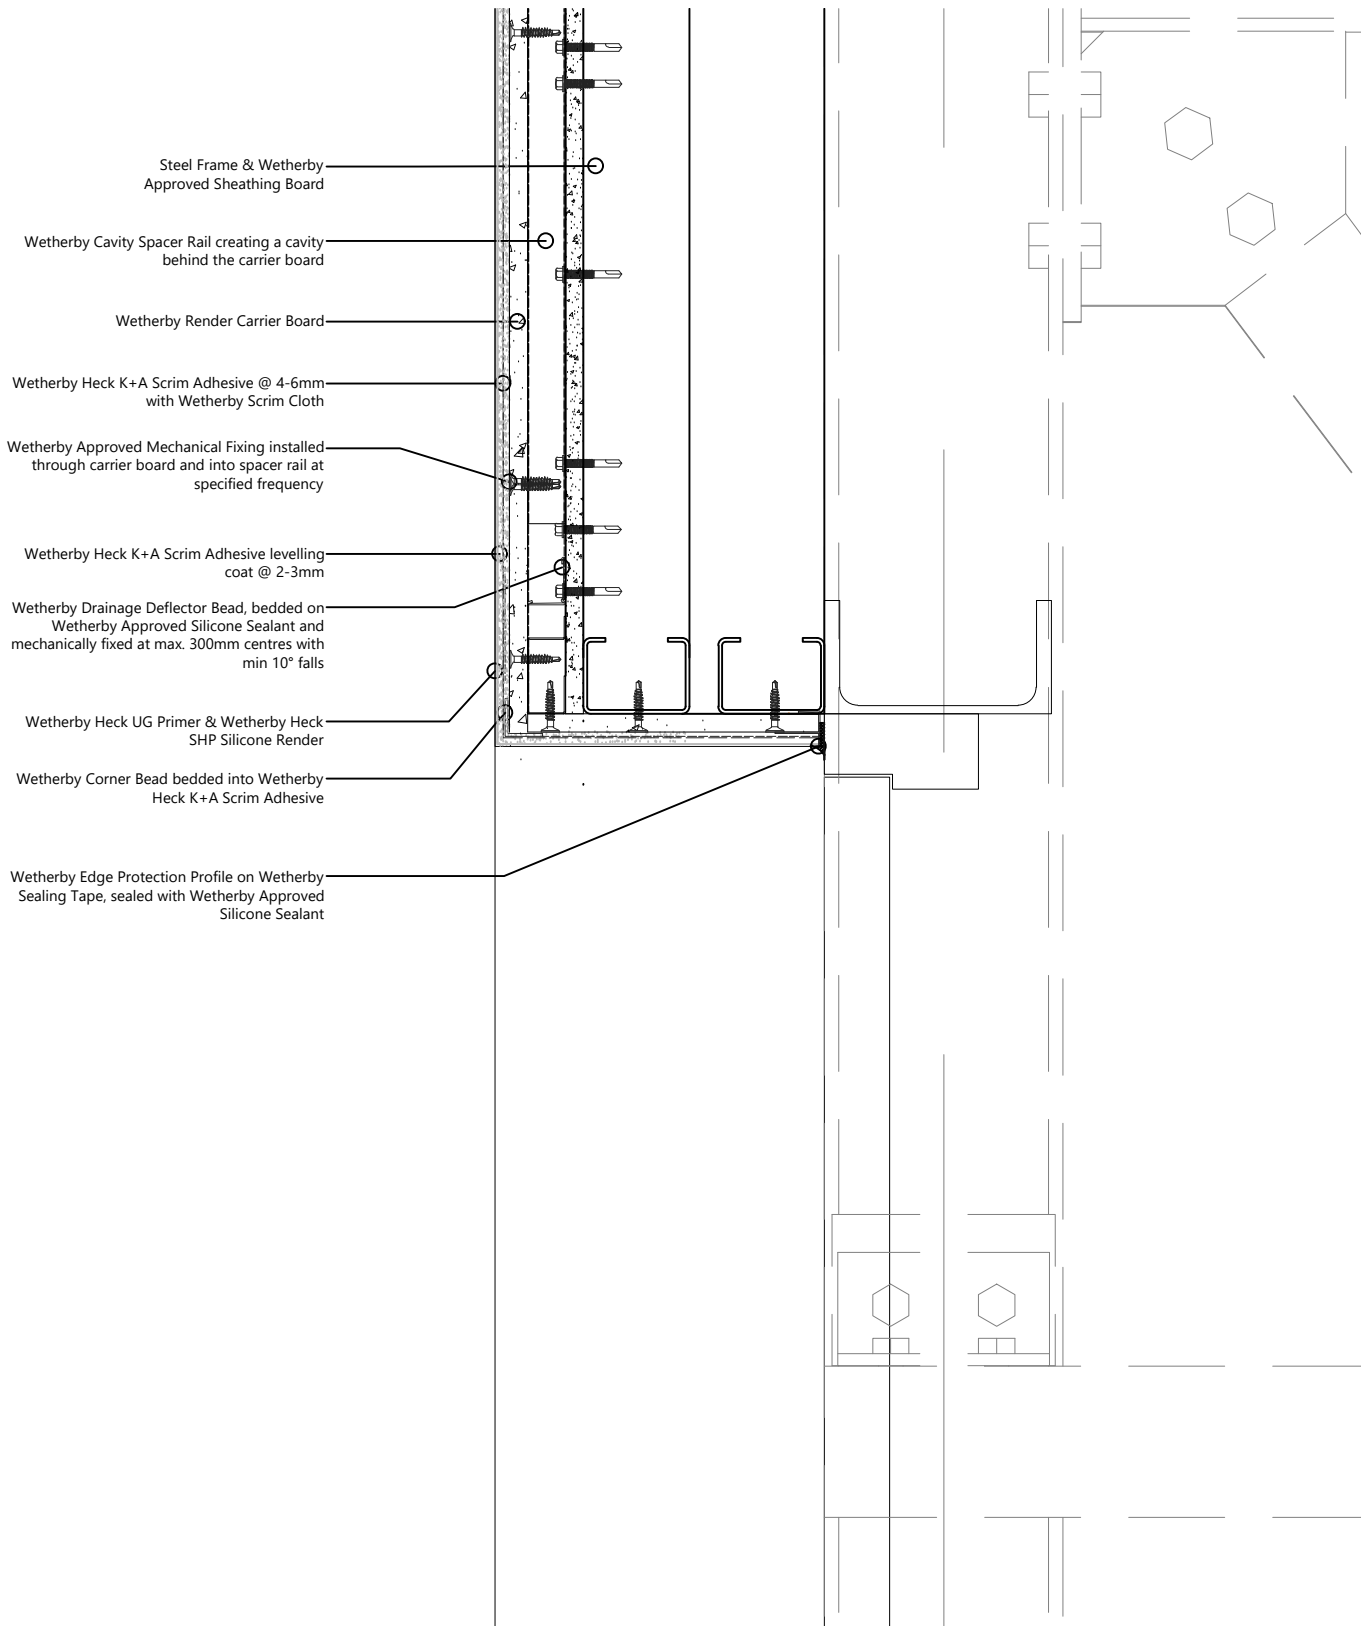

Detail 04
TYPICAL DOOR HEAD DETAIL

DETAILS OVERVIEW

Details have been developed from Wetherby's standard detail range and should be agreed with Wetherby prior to construction.

This drawing and its contents has been produced for the client only and is not intended for any other purpose than the drawing status.

All structural steelwork is shown indicatively for illustrative purposes only.

No part of this drawing and associated graphical content may be reproduced, copied, modified, adapted or distributed, without the prior written consent of the author.

All dimensions must be checked and verified on site prior to commencement of work and StudioHEC to be notified of any discrepancies.

All works are to be in accordance with the Planning Approval and any subsequent approved Local Authority Planning correspondence including drawings, documents and reports.

All works are to comply with the Building Regulations, British Standards, Code of Practice, and any local statutory requirements.

This drawing package is to be read in conjunction with all other consultants drawings.

All products specified are to be installed strictly in accordance with the manufacturers recommendations, specification and details.

The Party Wall Act 1996 came into force on 1st July 1997 throughout England & Wales. If you intend to carry out building work which involves any of the following categories you must find out whether that work falls within the Act:

- Work on an existing wall or structure shared with another property (Section 2 of the Act)
- Building a free standing wall or walls of a building up to or astride the boundary with a neighbouring property (Section 1 of the Act)
- Excavating near a neighbouring building (Section 6 of the Act)

If the works falls within any of these categories you must notify all affected neighbours. A notice must be given even where that work will not extend beyond the centre line of a party wall.