





EXTRACT OF BOUNDARY WALL - EXISTING

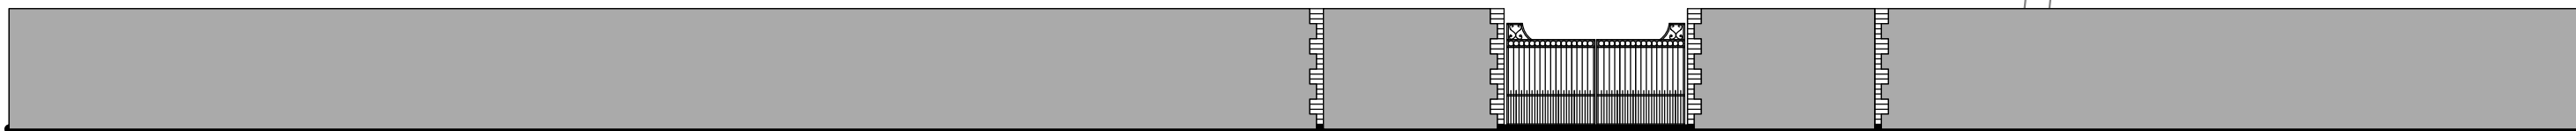

EXTRACT OF BOUNDARY WALL - PROPOSED

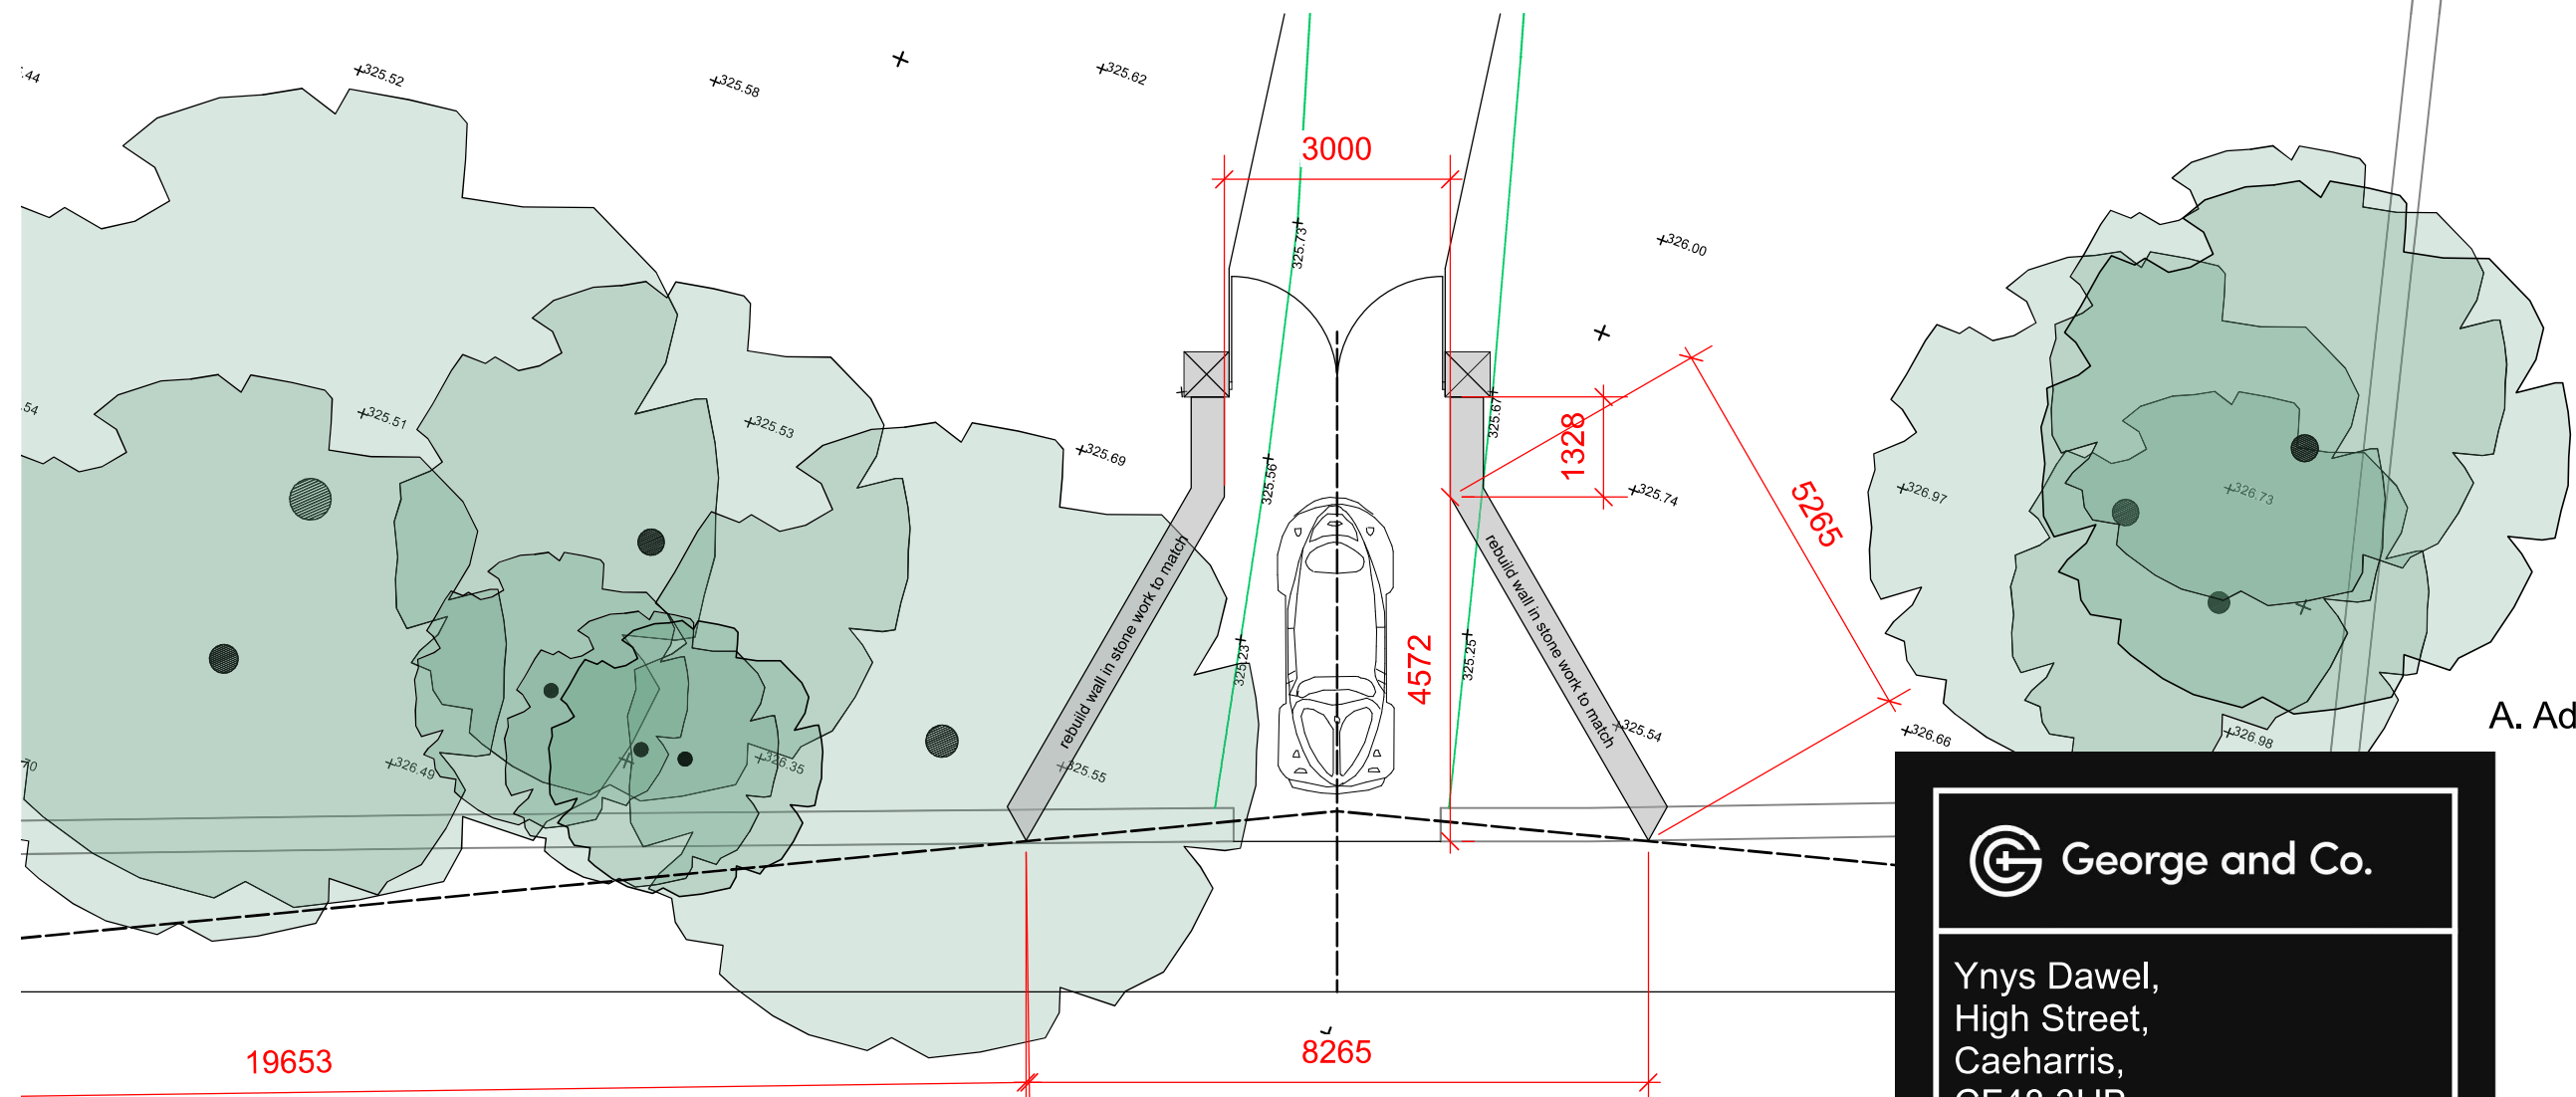

A. Added dimensions - 11.06.2026

 George and Co.

Ynys Dawel,
High Street,
Caeharris,
CF48 3HB

1226.14A		existing + proposed front wall	
planning	1:100 @ A3	May '26	SG
Studio 01 Crownford House, Swan Street, Merthyr Tydfil, Mid Glamorgan, Wales. CF47 8EU TEL 01685 387952 hello@georgeandco.studio			
DO NOT SCALE THIS DRAWING		©George and Co.	