

100
0 10
Millimetres

TO BE READ IN CONJUNCTION WITH DRAWINGS, SCHEDULES AND SPECIFICATION:

- BCA-ATK-XX-XX-DR-LA-423001 - LANDSCAPE GENERAL ARRANGEMENT
- BCA-ATK-XX-XX-DR-LA-423003 - LANDSCAPE GA - SOUTH SITE
- BCA-ATK-XX-XX-DR-LA-423004 - LANDSCAPE GA - WEST SITE (RUGBY PITCH)
- BCA-ATK-XX-XX-DR-LA-423005 - LANDSCAPE GA - PRIMARY SCHOOL AREA
- BCA-ATK-XX-XX-DR-LA-423006 - LANDSCAPE GA - NURSERY & ENTRANCE AREA
- BCA-ATK-XX-XX-DR-LA-423007 - LANDSCAPE GA - SECONDARY HALL AREA
- BCA-ATK-XX-XX-DR-LA-423008 - LANDSCAPE GA - SECONDARY ENTRANCE AREA
- BCA-ATK-XX-XX-DR-LA-423009 - LANDSCAPE SITE WIDE FENCING GA
- BCA-ATK-XX-XX-DR-LA-423010 - LANDSCAPE FENCING GA - NORTH SITE
- BCA-ATK-XX-XX-DR-LA-423011 - LANDSCAPE FENCING GA - SOUTH SITE
- BCA-ATK-XX-XX-DR-LA-423012 - LANDSCAPE FENCING GA - WEST SITE (RUGBY PITCH)

- BCA-ATK-XX-XX-DR-LA-423013 - SITE WIDE PLANTING GA
- BCA-ATK-XX-XX-DR-LA-423014 - LANDSCAPE PLANTING PLAN - NORTH SITE
- BCA-ATK-XX-XX-DR-LA-423015 - LANDSCAPE PLANTING PLAN - SOUTH SITE
- BCA-ATK-XX-XX-DR-LA-423016 - LANDSCAPE PLANTING PLAN - WEST SITE (RUGBY PITCH)
- BCA-ATK-XX-XX-DR-LA-423017 - TOP SOIL PLAN
- BCA-ATK-XX-XX-DR-LA-423060 - ROOF GARDEN
- BCA-ATK-XX-XX-DR-LA-423061 - ROOF GARDEN - PLANTING PLAN
- BCA-ATK-XX-XX-DR-LA-423062 - MEMORIAL GARDEN
- BCA-ATK-XX-XX-DR-LA-423062 - MEMORIAL GARDEN - PLANTING PLAN
- BCA-ATK-XX-XX-DR-LA-423030 - DETAILED PLANTING PLAN 1
- BCA-ATK-XX-XX-DR-LA-423031 - DETAILED PLANTING PLAN 2
- BCA-ATK-XX-XX-DR-LA-423032 - DETAILED PLANTING PLAN 3
- BCA-ATK-XX-XX-DR-LA-423082 - GABION WALL LANDSCAPE DETAILS
- BCA-ATK-XX-XX-DR-LA-423083 - TERRAMESH RETAINING WALL PLANTING PLAN - WALLS 6-8
- BCA-ATK-XX-XX-DR-LA-423084 - TERRAMESH RETAINING WALL PLANTING PLAN - WALLS 9-11
- BCA-ATK-XX-XX-DR-LA-423085 - TERRAMESH RETAINING WALL PLANTING PLAN - WALL 7
- BCA-ATK-XX-XX-DR-LA-423086 - TERRAMESH RETAINING WALL PLANTING PLAN - WALLS 5+13
- BCA-ATK-XX-XX-DR-LA-423100 - TREE REMOVALS AND PROTECTION PLAN - NORTH SITE
- BCA-ATK-XX-XX-DR-LA-423101 - TREE REMOVALS AND PROTECTION PLAN - SOUTH SITE
- BCA-ATK-XX-XX-DR-LA-423102 - TREE REMOVALS AND PROTECTION PLAN - RUGBY PITCH
- BCA-ATK-XX-XX-SH-LA-423001 - PLANTING SCHEDULE SHEET 1 OF 2
- BCA-ATK-XX-XX-SH-LA-423002 - PLANTING SCHEDULE SHEET 2 OF 2
- BCA-ATK-XX-XX-SP-LA-423001 - LANDSCAPE SPECIFICATION

DIGITAL/ELECTRIC LOCK LINKED TO RECEPTION

REPLACEMENT NATIVE WOODLAND SCREENING

COVERED CYCLE PARKING
28 No. SPACES

AMPHITHEATRE

INDICATIVE LOCATION FOR
EXTERNAL LEARNING STRUCTURE
IMPORTED FROM PREVIOUS SCHOOL
SITE
SIZE: TBC

SOFT PLAY

REPLACEMENT NATIVE WOODLAND
SCREENING - WHERE POSSIBLE
EXISTING WOODLAND TO BE RETAINED

EMERGENCY ACCESS PATH

ALN GARDEN

PRIMARY EXTERNAL PLAY / DINING

RETAINING WALL

EXISTING

- EXISTING TREES / VEGETATION RETAINED - Refer to Arboriculturalists report and drawings
- EXISTING AMENITY GRASS To be retained and made good where required
- EXISTING WATER COURSE

PROPOSED SOFT LANDSCAPE

- AMENITY GRASS - (Q30.311 Type A) - Refer to site wide planting plan
- WILDFLOWER GRASS - (Q30.312) - Refer to site wide planting plan
- SUDS PLANTING - (Q30.311 Type D) - Refer to site wide planting plan
- GROUND COVER PLANTING - (Q31.435) - Refer to site wide planting plan
- SHRUB PLANTING - (Q31.235) - Refer to site wide planting plan
- HEDGE PLANTING - (Q31.470) - Refer to site wide planting plan
- HEDGE PLANTING - MIX 2 (Q31.471) - Refer to site wide planting plan
- WOODLAND MIX PLANTING - (Q31.500) - Refer to site wide planting plan
- PROPOSED TREE PLANTING - (Q31.500) - Refer to site wide planting plan

PROPOSED HARD LANDSCAPE

- PEDESTRIAN MACADAM To Engineers detail and specification for vehicle loadings.
- PEDESTRIAN PERMEABLE BLOCK PAVING - (Q.335 Type A) Tobermore Tegula Size: 208x173x60mm Colour: Mix Charcoal, Natural & Slate or Subject to comment
- VEHICULAR MACADAM To Engineers detail and spec.
- VEHICULAR PERMEABLE BLOCK PAVING - (Q25.335 Type B) Tobermore Tegula Size: 208x173x80mm Colour: Charcoal or Subject to comment
- PROPOSED SAFETY SURFACE - (Q26.360) To manufacturers detail & spec.
- PERMEABLE MUGA RESURFACING - (Q26.120) To specialists detail & spec.
- PERMEABLE 3G PITCH - (Q26.120) To specialists detail & spec.
- CONCRETE BASE To Engineers Details & Spec.
- PEA GRAVEL - (Q26.315) 75mm deep layer of 8-10mm Decorative pea gravel of local origin. Colour to match gabion stone
- TACTILE HAZARD WARNING PAVING - (Q25.320) to pedestrian crossing points and top and bottom of steps Size: 400x400x50mm Type: Corduroy & Blister Colour: Buff
- PROPOSED STEPS WITH HAND RAILS - (L37.150) Finish: In-situ concrete steps with colour contrasting nosing (L37.420) and tread strip (L37.915) Handrail Finish: PCC Warm to touch Black

FENCING / WALLS / TERRACING

- EXISTING SECURE LINE FENCING/ WALLS & GATES - To be retained
- PROPOSED BOUNDARY FENCING & GATES - (Q40.3 Type A) 2.2m high CLD Fencing Systems Securus lite S1 or Subject to comment
- PROPOSED BOUNDARY FENCING & GATES - (Q40.3 Type C) 2.0m high CLD Fencing Systems Securus lite S1 or Subject to comment
- PROPOSED BOUNDARY FENCING & GATES - (Q40.3 Type B) 2.2m high Palisade security fence Gates: Locks vary Contractors choice
- PROPOSED INTERNAL FENCING & GATES - (Q40.33) 1.2m high Jacksons Fencing bow top fence Gates: Manual locking or Subject to comment
- PROPOSED INTERNAL FENCING & GATES - (Q40.15) 2m high Timber Fence or Subject to comment
- KEY CLAMP RAILING - (Q41.110 Type A) Height: 1100mm
- PROPOSED CLOSEBOARD FENCING & GATES - (Q40.4) 2.4m high Close board Fence with gates to match or Subject to comment
- PROPOSED RUGBY PITCH BALLSTOP FENCING & GATES - (Q40.27) 4m high Jacksons Fencing Ball Stop Fencing or Subject to comment
- PROPOSED MUGA & 3G PITCH FENCING & GATES - (Q40.28) 3m high CLD Fencing Dulok Rebound Double wire panel system for sports or Subject to comment
- PROPOSED FALL FROM HEIGHT PROTECTION TO TOP OF WALLS - (Q41.110) Height: 1100mm Finish: Architectural Street Furnishings guard rail or Subject to comment
- TEMPORARY SCREENING FENCE TO TEMP. CONTRACTORS COMPOUND 3m High Softwood timber hit and miss (4"x1" panels both sides) 4"x2" rails on 6"x4" posts
- TIMBER KNEE RAIL - (Q40.10) Height: 600mm
- PROPOSED TERRACING 1.3m high Type: Green wall system Contractors choice - for confirmation by CA (refer to Engineering / subcontractor drawings for details)

FURNITURE

- COVERED CYCLE STORAGE - (Q50.212) 70no. Spaces Broxap - New Sheffield Cycle Shelter (10 cycles) Colour: Ral 9005 Jet Black subject to comment Cycle Stand - (Q50.210): Broxap Sheffield Cycle Stand 800 x 715mm or Subject to comment
- BOLLARD - B1 - (Q50.190 TYPE B1) Type: Barriers Direct Semi Dome Bollard Size: 900mm high 101mm diameter Finish: Stainless Steel or Subject to comment
- REMOVABLE BOLLARD - B2 - (Q50.196 TYPE B2) Type: Barriers Direct Semi Dome Removable Bollard Size: 900mm high 204mm diameter Finish: Stainless Steel or Subject to comment
- BINS - BN - (Q50.240) Type: Woodscape LBR 90 Litter Bin Finish: As manufactured or Subject to comment
- BENCH - (Q50.220 Type S1): Playtime By Fawns Palma bench seat (450) Size: L1.5m W0.26m H0.74m or Subject to comment
- BENCH - (Q50.220 Type S2) Woodscape Clifton bench Size: L2.4m H0.45m or Subject to comment
- BENCH - (Q50.220 Type S3) Size: L1.770m H0.52m or Subject to comment
- BENCH - (Q50.220 Type S4) Furnitubes timber seat with gabion support or Subject to comment
- BENCH - (Q50.225 Type S5) TTS Storytellers' wooden seating Size: W0.88m W0.8m H0.44m or Subject to comment
- PICNIC BENCH - (Q50.230 Type S6) Furnitubes Thetford Picnic Bench & Table or Subject to comment
- TEAM DUG OUTS & STORAGE - (Q52.151) Type: Sportequip freestanding team shelter Size: H2.05m D1.57m W4m
- WILLOW DOME - (Q50.340) Location: Memorial garden Broxap Size: 1800mm H x 3100mm Dia. Qty: 1 or Subject to comment
- TREE GRILLE - (Q50.262) Location: Memorial garden Broxap Sunburst Square Tree Grille Size: 900mm x 900mm or Subject to comment
- TRIM TRAIL - (Q52.165) Type: Trim Trail Ltd. Wooden Trim Trail Set. Super Trail 1 or Subject to comment
- Sandpit - (Q52.410) to be located as per schools preference Type: Playtime By Fawns Sandpit with Sliding Lids Size L1.7 x W3.6 x H0.3m Finish: Timber or Subject to comment
- Water wall - (Q52.450) Type: Red Monkey Play Water wall (chutes and tubes) Size L2.0m x W0.8m H1.9m or Subject to comment
- Door Protection Hoops - (Q41.130) - DP Type: Broxap or Subject to comment
- Raised Timber Planters - (Q31.296) - RP Type: WoodBlocX or Subject to comment

SAFETY, HEALTH AND ENVIRONMENTAL INFORMATION

In addition to the hazards/risks normally associated with the types of work detailed on this drawing, note the following:

CONSTRUCTION

Read in conjunction with the project Hazard Elimination Management Schedule (HEMS) as provided by ASH Health & Safety Consulting Ltd.

MAINTENANCE/CLEANING

Read in conjunction with the project Hazard Elimination Management Schedule (HEMS) as provided by ASH Health & Safety Consulting Ltd. and Cleaning & Maintenance Strategy BCA-ATK-V1-ZZ-RP-A-060001.

DECOMMISSIONING/DEMOLITION

Read in conjunction with the project Hazard Elimination Management Schedule (HEMS) as provided by ASH Health & Safety Consulting Ltd.

It is assumed that all works will be carried out by a competent contractor working, where appropriate, to an approved method statement



LOCATION PLAN 1:5000

NOTE:

- All dimensions are in millimetres unless otherwise stated
- Do not scale from this drawing
- Drawing for review/comment only, not for construction
- This drawing to be read in conjunction with all relevant architectural, engineering and environmental drawings / specifications
- All levels to Civil Engineer's detail
- Discrepancies and/or ambiguities between this drawing and information given elsewhere must be reported immediately to the overseeing authority for clarification before proceeding
- Orchard tree stock to be locally sourced as requested by local authority.
- All secure line boundary treatments confirmed on 14/02/2023 via site walk over with secure by design specialist
- All new palisade fencing to match existing palisade as per secure by design site walkover
- Areas of fencing with significant gaps under fencing to be made good and areas requiring repair to be made good in line with strategy to be agreed following further assessment.
- All gate locks to be reviewed in line with secure by design standards.

Rev.	Date	Description	By	Chk'd	App'd
C02	30/01/2026	Updates to North Site furniture, and layout changes to secondary play retaining wall and Energy Centre access road	LI	YL	SW
C01	21/08/2025	ISSUED FOR CONSTRUCTION	AE	SW	SW
P06	14/08/2025	Updates to Sports Hall Area	AE	SW	SW
P05	22/07/2025	Fence updates as per WDC email 10/07/25	AE	SW	SW

Rev.	Date	Description	By	Chk'd	App'd

Suitable for Review & Comment

ATKINS
Member of the SNC-Lavalin Group

Client: Willmott Dixon Construction Ltd

Project Title: Blessed Carlo Acutis Catholic School

Drawing Title: LANDSCAPE GA - NORTH SITE


Scale	Designed	Drawn	Checked	Authorised
As indicated	AE	AE	DW	SW
Original Size	Date	Date	Date	Date
A1	15/02/23	15/02/23	1602/23	16/02/23

Scale	Designed	Drawn	Checked	Authorised
As indicated	AE	AE	DW	SW
Original Size	Date	Date	Date	Date
A1	15/02/23	15/02/23	1602/23	16/02/23

Scale	Designed	Drawn	Checked	Authorised
As indicated	AE	AE	DW	SW
Original Size	Date	Date	Date	Date
A1	15/02/23	15/02/23	1602/23	16/02/23

BCA-ATK-XX-XX-DR-LA-423002 C02

Scale 1 : 500

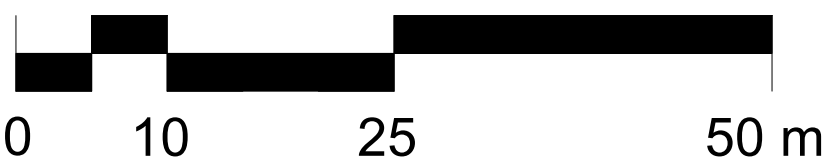

0 10 25 50 m