



Site Section A-A - 1:100 @ A3

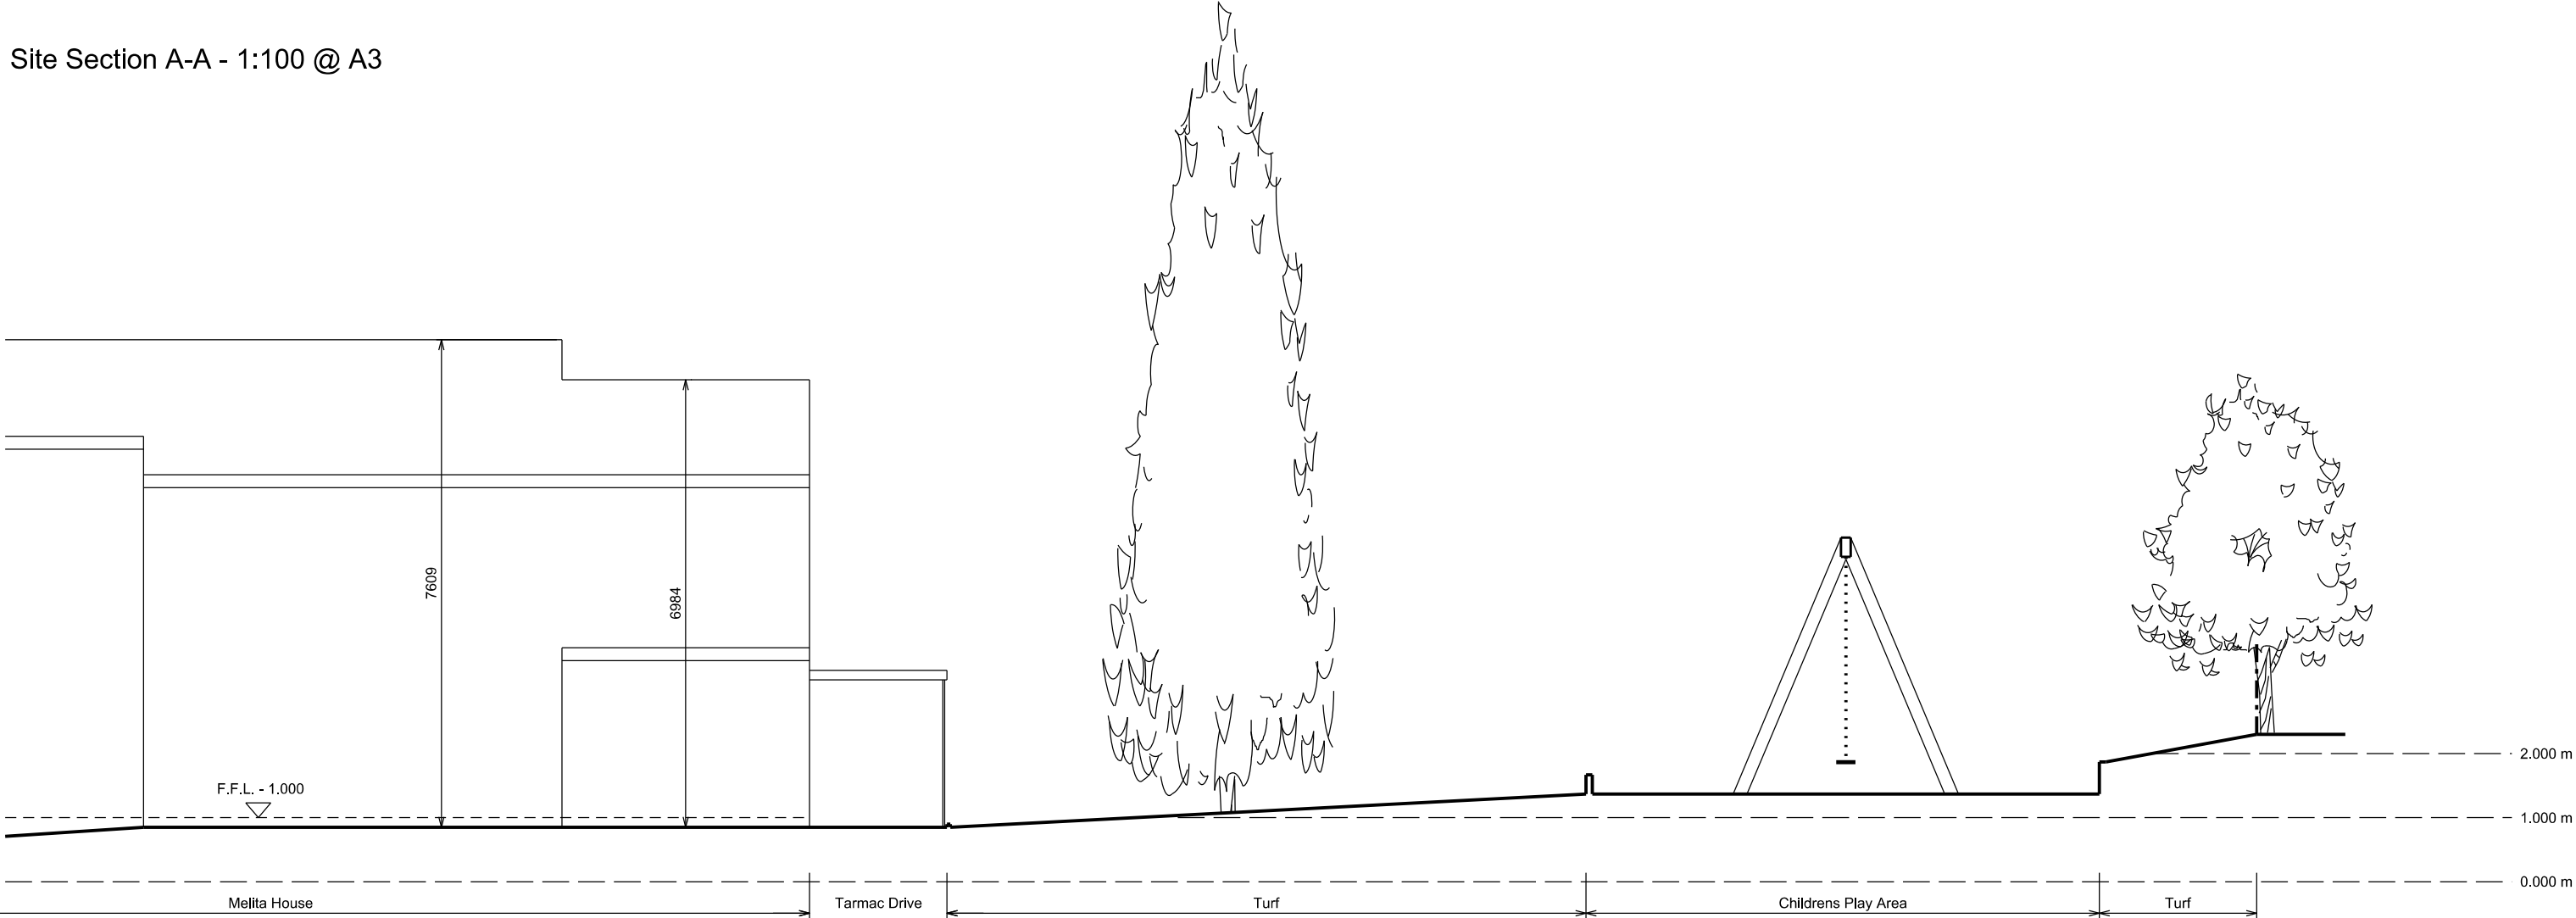

Site Section B-B - 1:100 @ A3

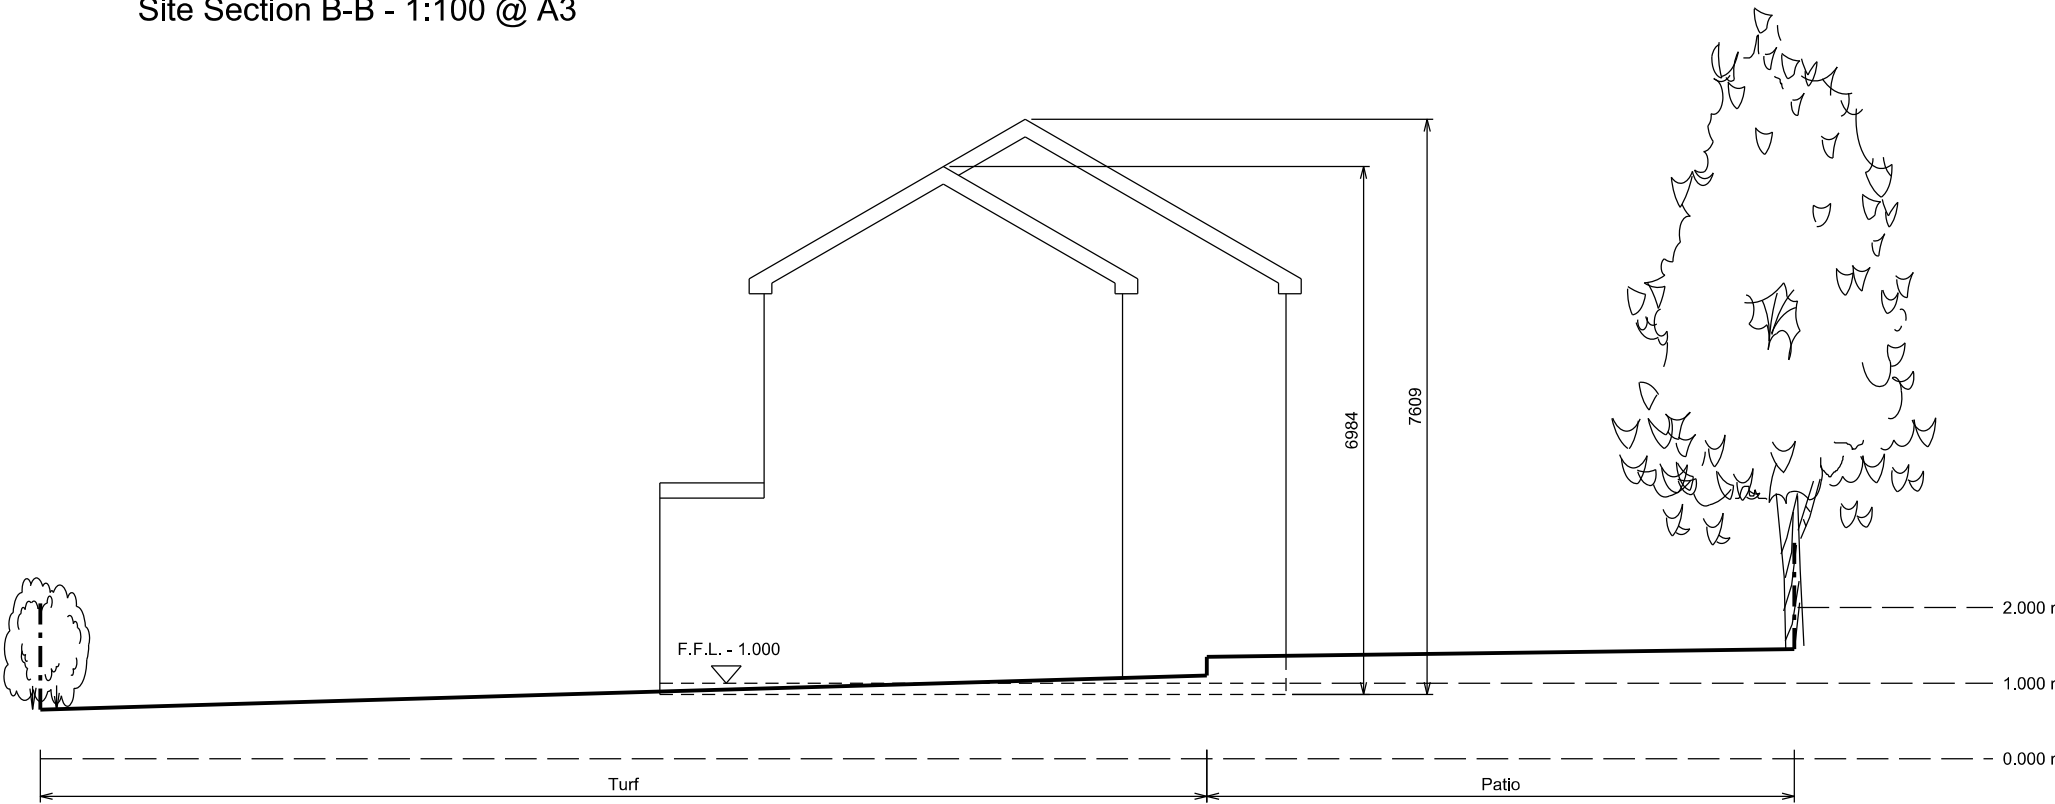

Existing Section Location Plan - 1:200 @ A3

