


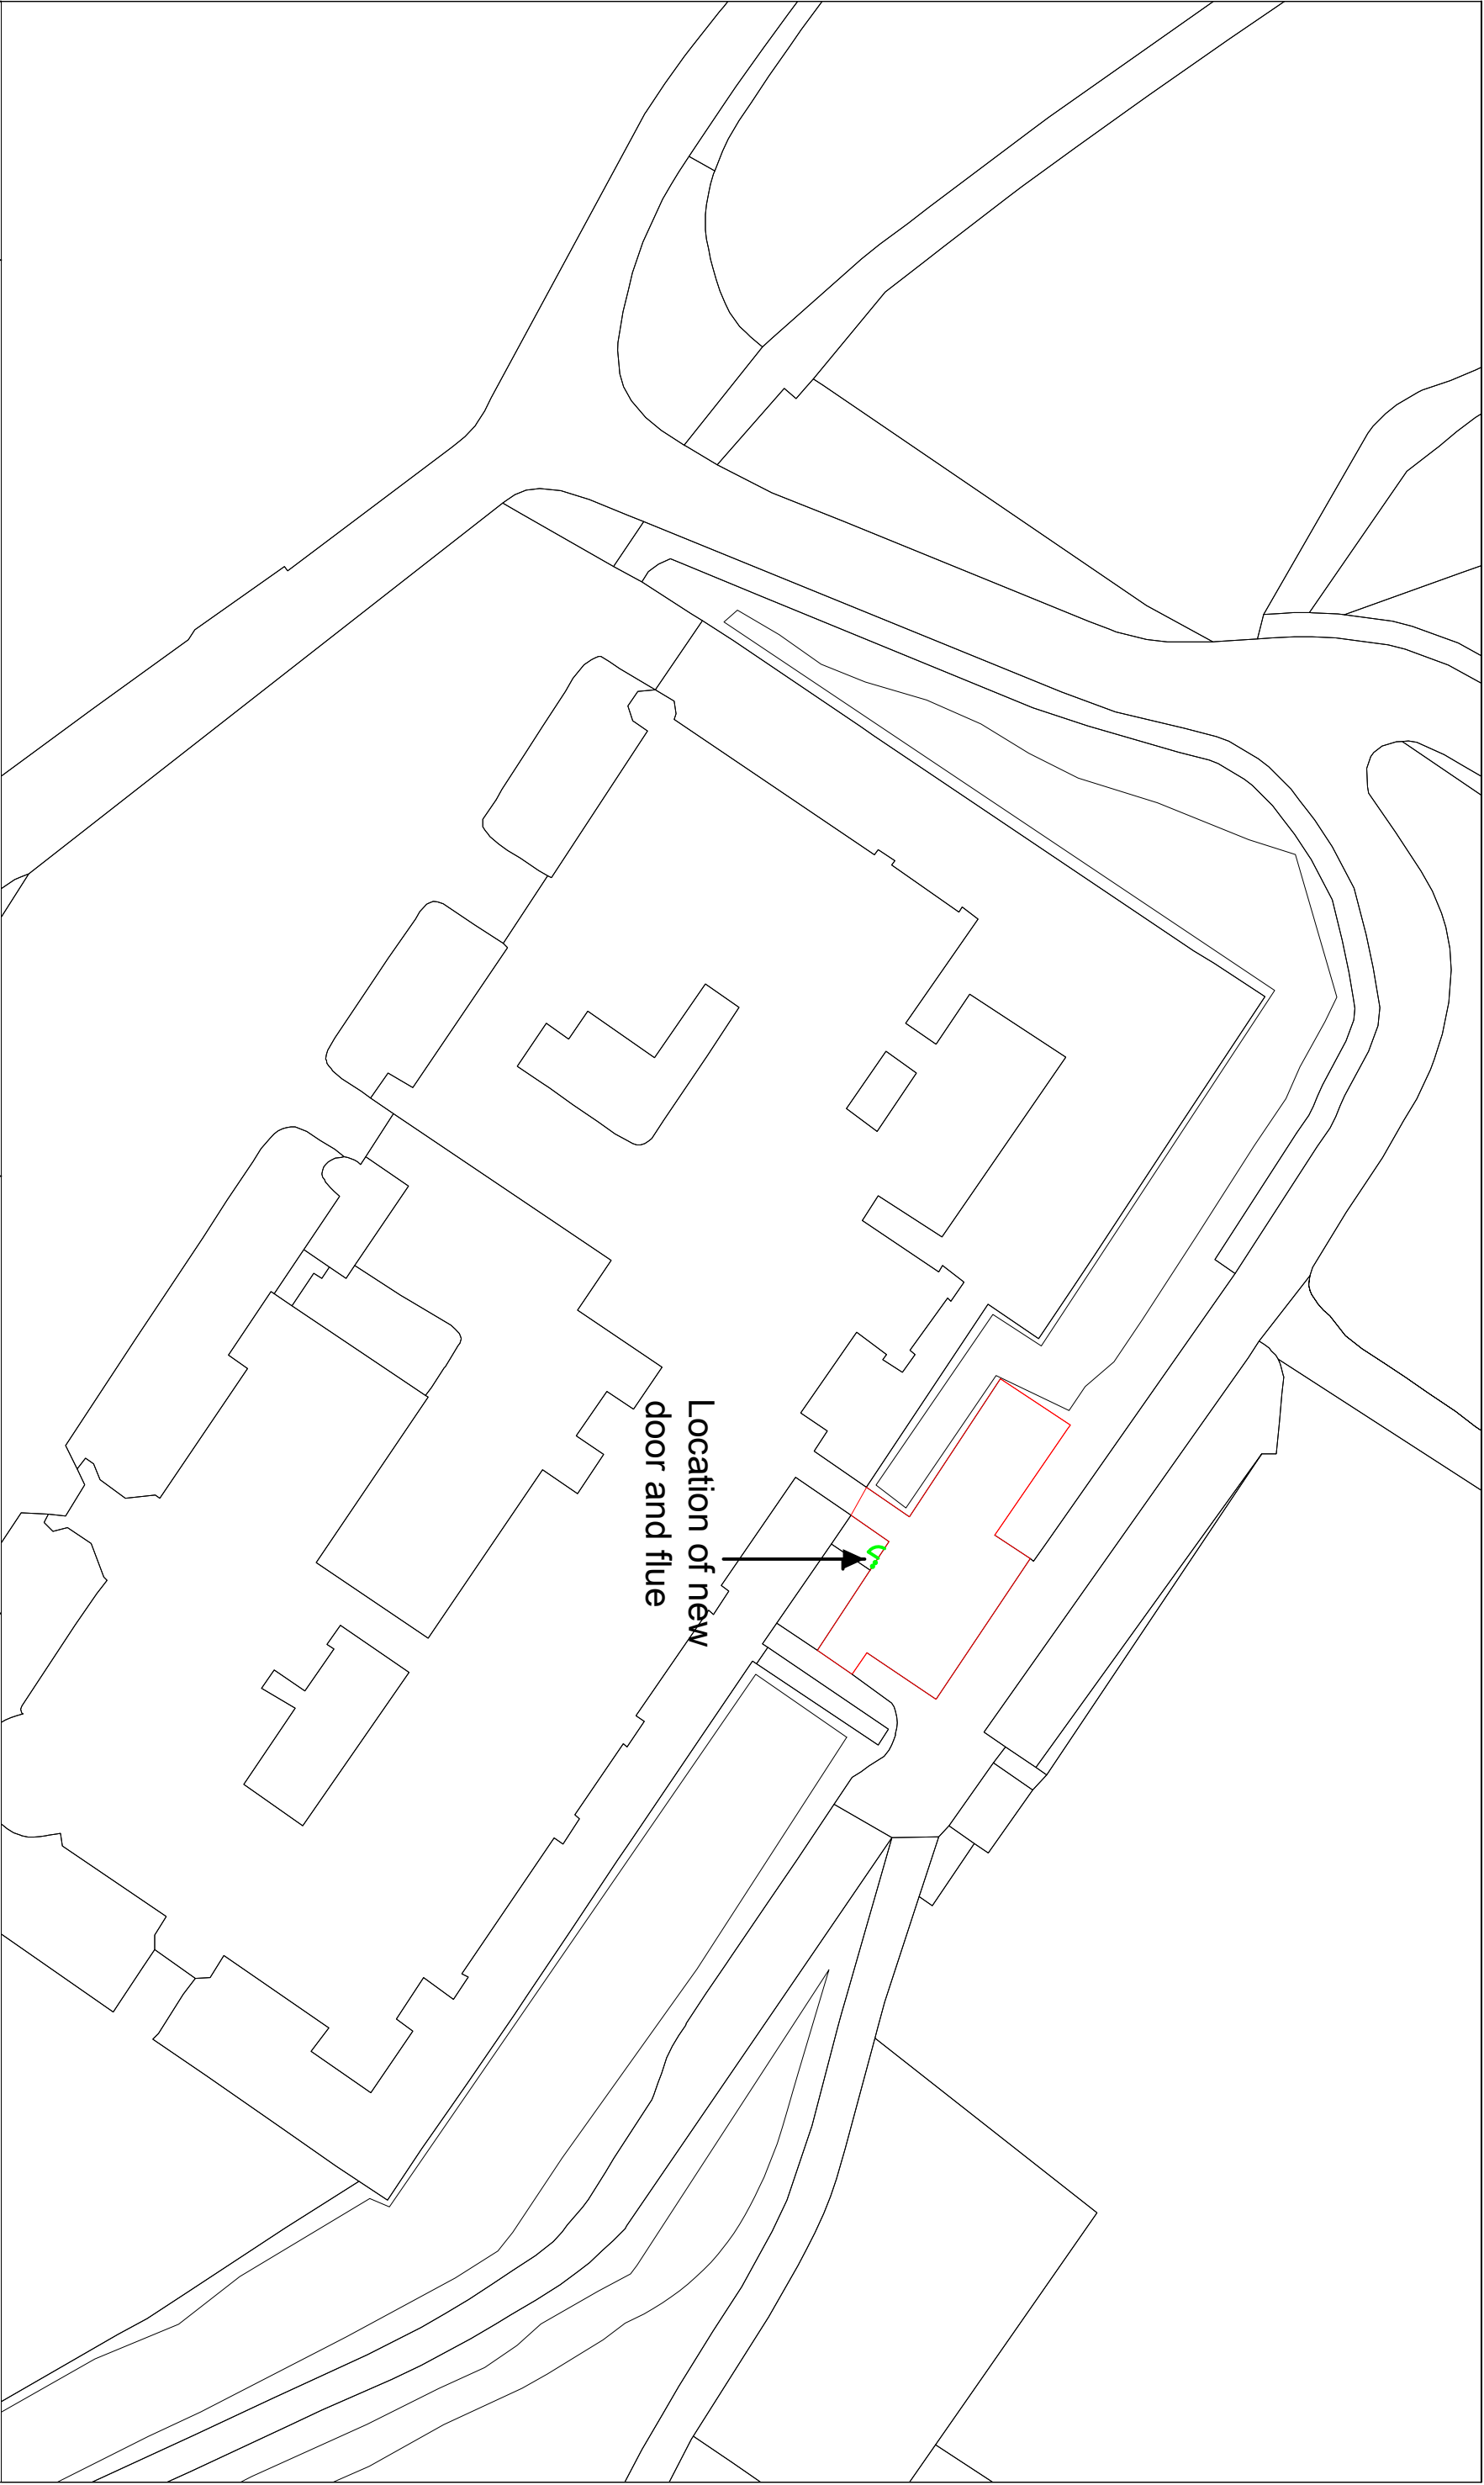

Location of new
door and flue

Job

Cyfarthfa Castle

Cyfarthfa Park
Brecon Road
Merthyr Tydfil
CF47 8RE

Title

Block Plan

Scale 1/500 @ A3

Date February 2023

Drawn

Checked

Job. Ref.
2022-066

Dwg .No.
05P

Rev.