
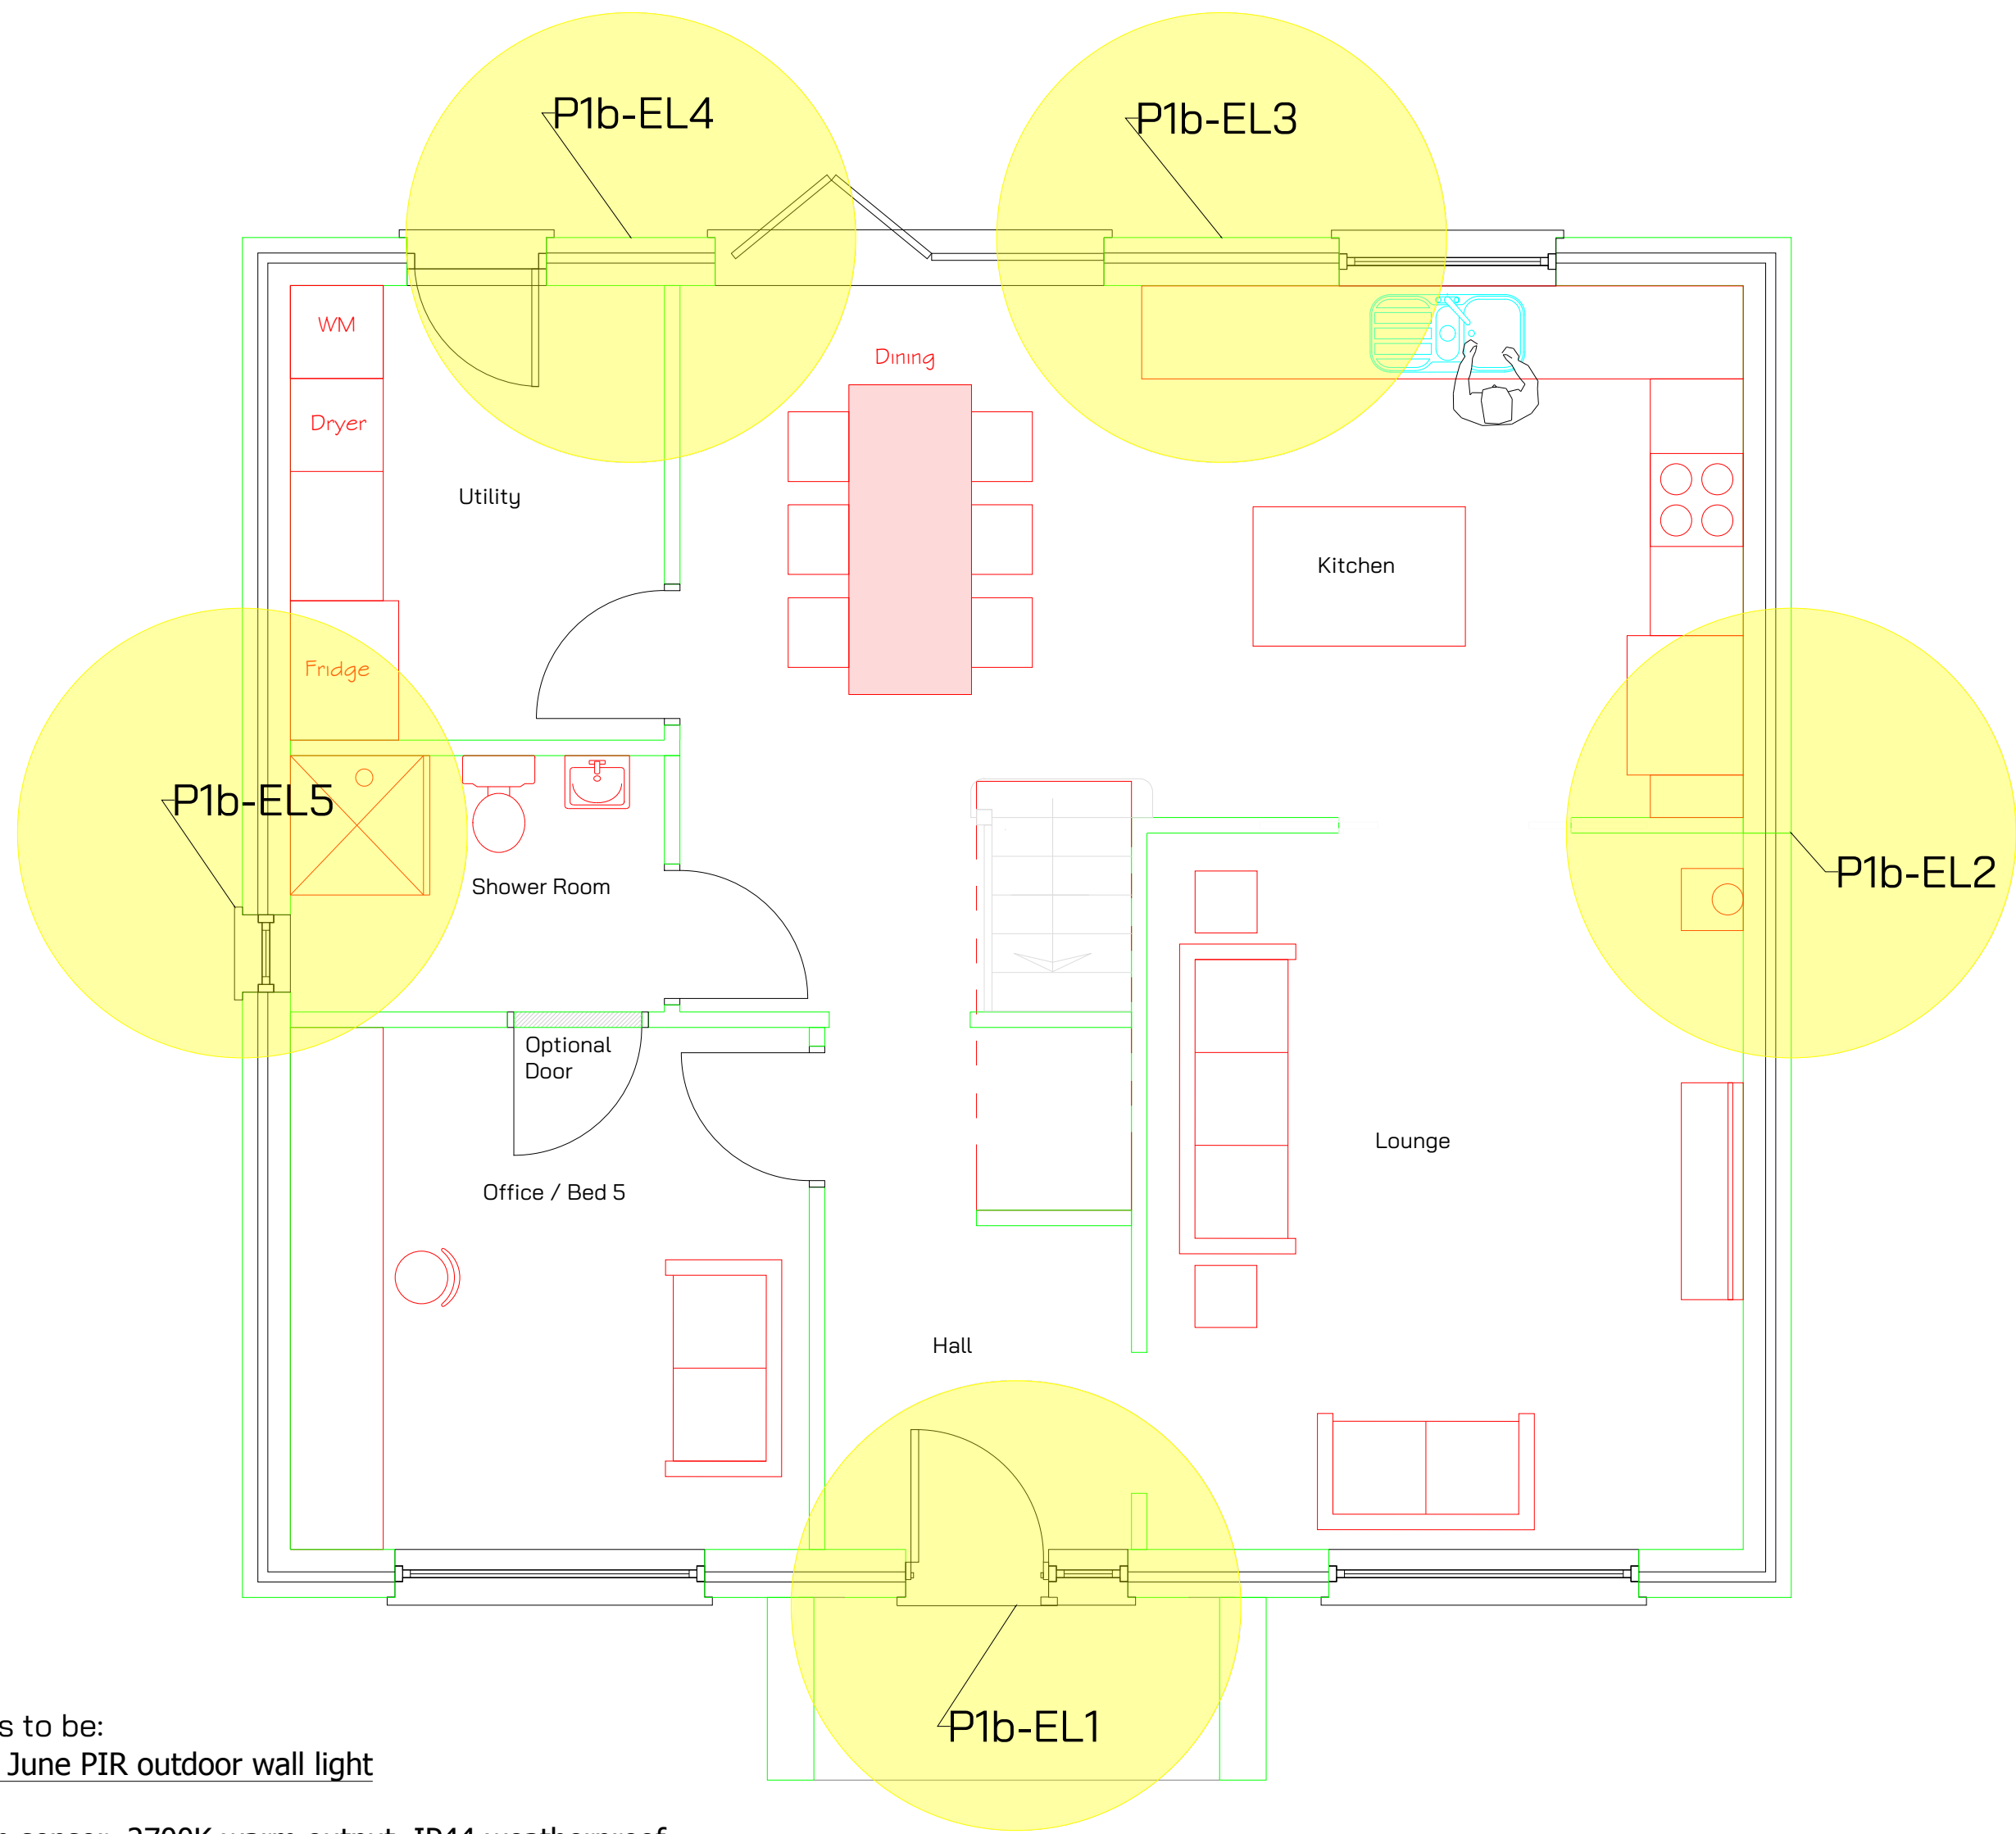


Proposed Exterior Lighting
Plot 1b Cwm Woods Grove

Reviewed By: Matt Dowling
Date:19/08/2026

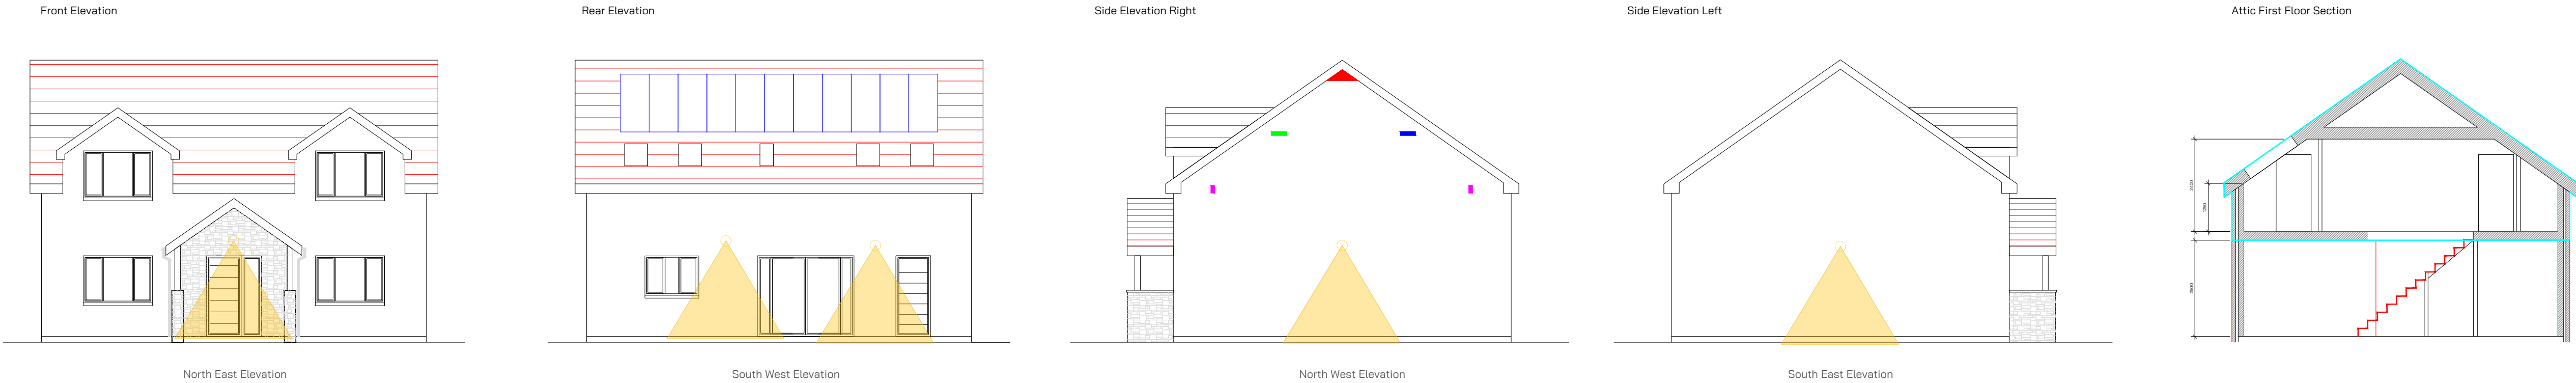

Note
All exterior lights to be:
Philips myGarden June PIR outdoor wall light

Integrated motion sensor, 2700K warm output, IP44 weatherproof, ideal for side path lighting with downward shielded illumination

- All exterior lighting positioned at 2.5 m height
- All exterior lighting to be operated with internal switch and PIR
- All proposed positions protect hedgerows from constant illumination



Plan Key

- Site Boundary
- Close Boarded Fence on Plot Boundary with Hedgehog openings (130mmx130mm) every 5m
- Protective Wire Fence to Hedgerow
- Rain Gardens and Planting Areas
- Garden Walls
- Hedgerow with close boarded and protective fences
- Trees
- Proposed Exterior Lighting - Indicated by P1a-EL1-5