
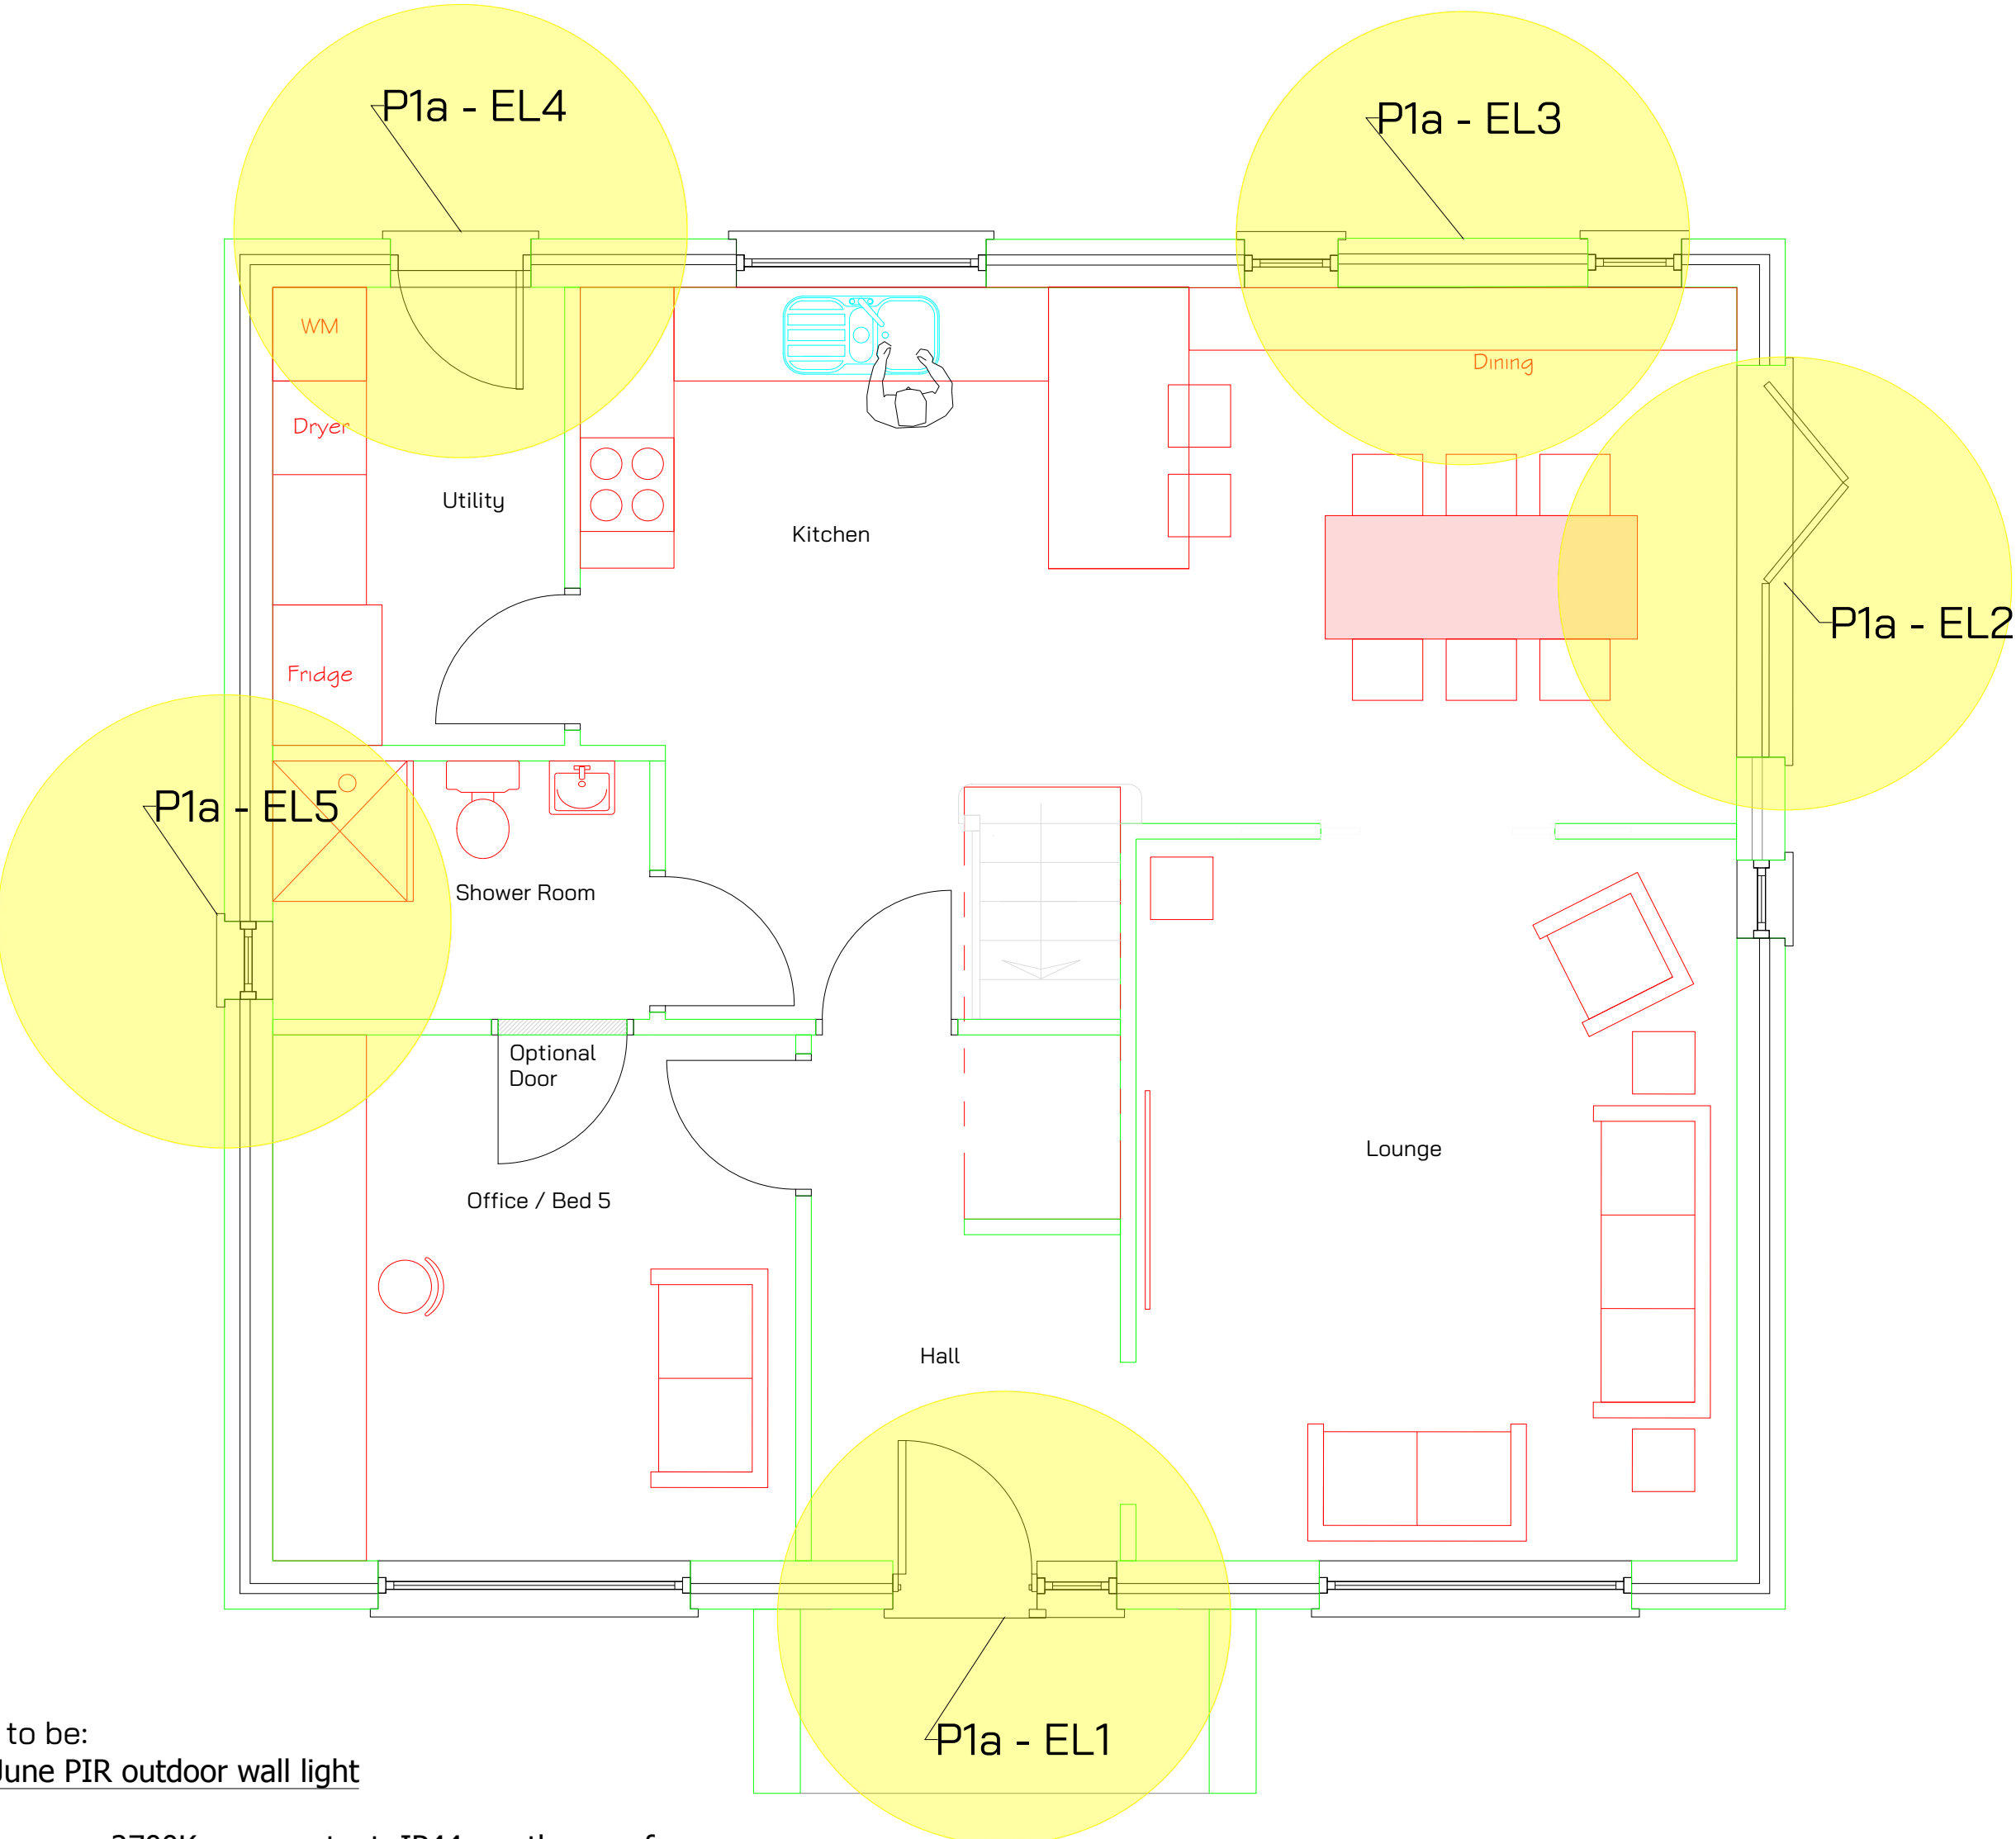


Proposed Exterior Lighting

Plot 1a Cwm Woods Grove

Reviewed By: Matt Dowling
Date:19/08/2026

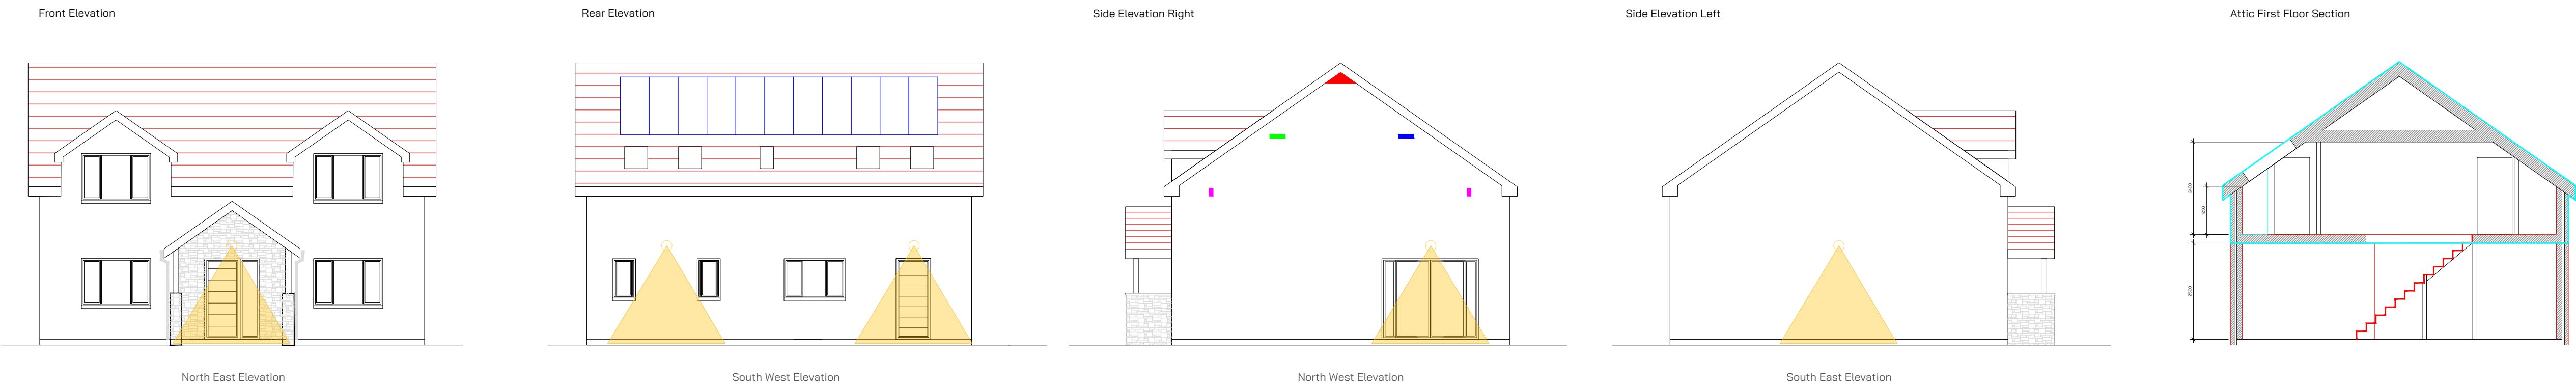

Note
All exterior lights to be:
Philips myGarden June PIR outdoor wall light

Integrated motion sensor, 2700K warm output, IP44 weatherproof,
ideal for side path lighting with downward shielded illumination

- All exterior lighting positioned at a max 2.5 m height
- All exterior lighting to be operated with internal switch and PIR
- All proposed positions protect hedgerows from constant illumination



- Plan Key**
- Site Boundary
 - Close Boarded Fence on Plot Boundary with Hedgehog openings (130mmx130mm) every 5m
 - Protective Wire Fence to Hedgerow Lawn (Emorgates EL1)
 - Rain Gardens and Planting Areas
 - Garden Walls
 - Hedgerow with close boarded and protective fences
 - Trees
 - Proposed Exterior Lighting - Indicated by P1a-EL1-5