



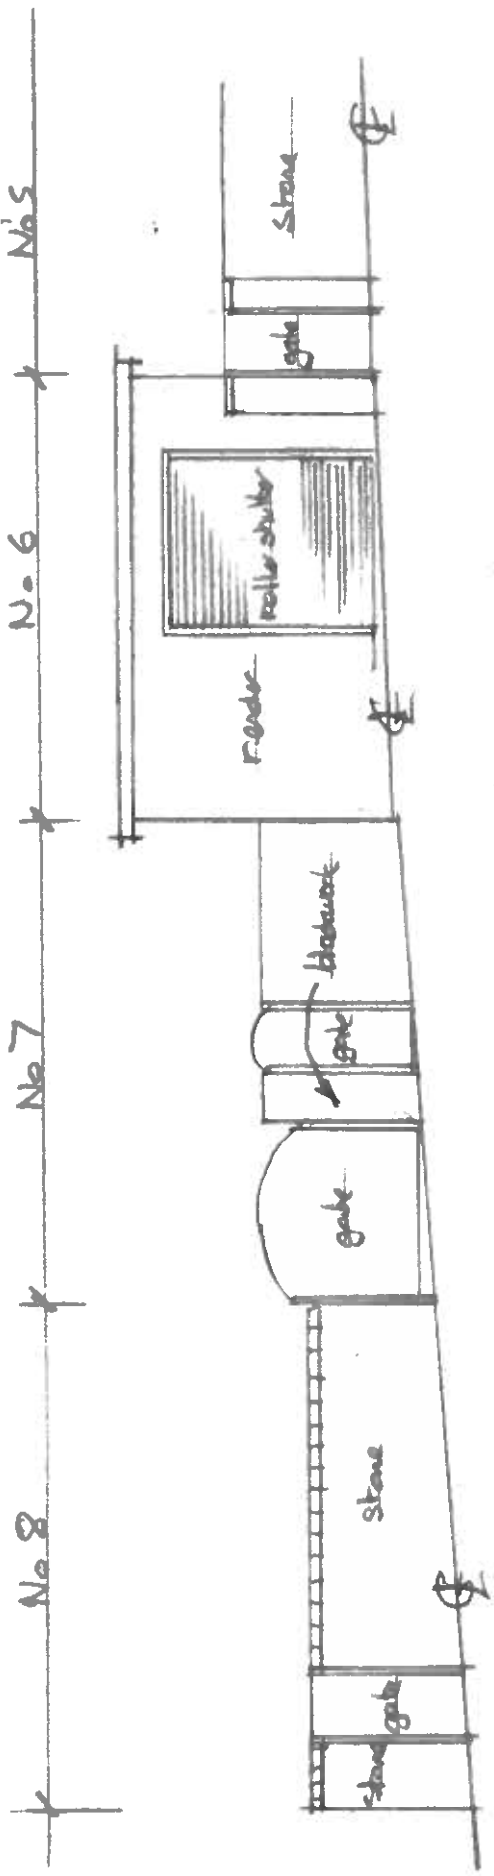

EXISTING ELEVATIONS OF BOUNDARY WALLS TO REAR

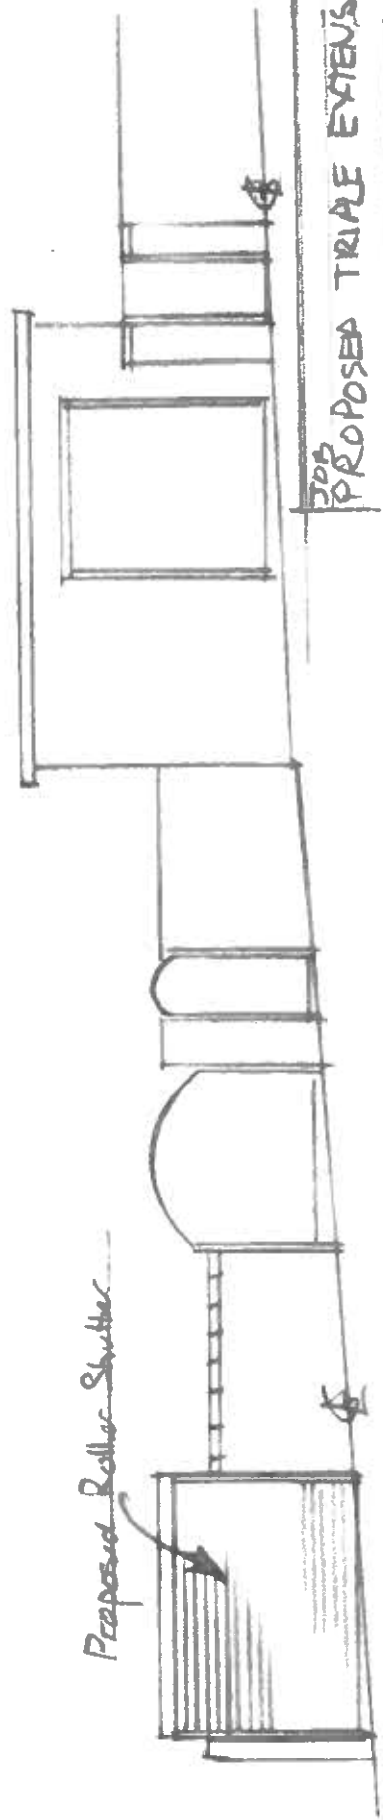

PROPOSED ELEVATIONS OF BOUNDARY WALLS TO REAR

JOB PROPOSED TRIALE EXTENSION TO REAR & HARDSTANDING			
ADDRESS 8 MORGAN STREET, THE QUAR			
MERTHYR TYDFIL			
DWG No	Scale	DATE	Drawn
1 of 1	1:100	AUG 2020	A COLLINS