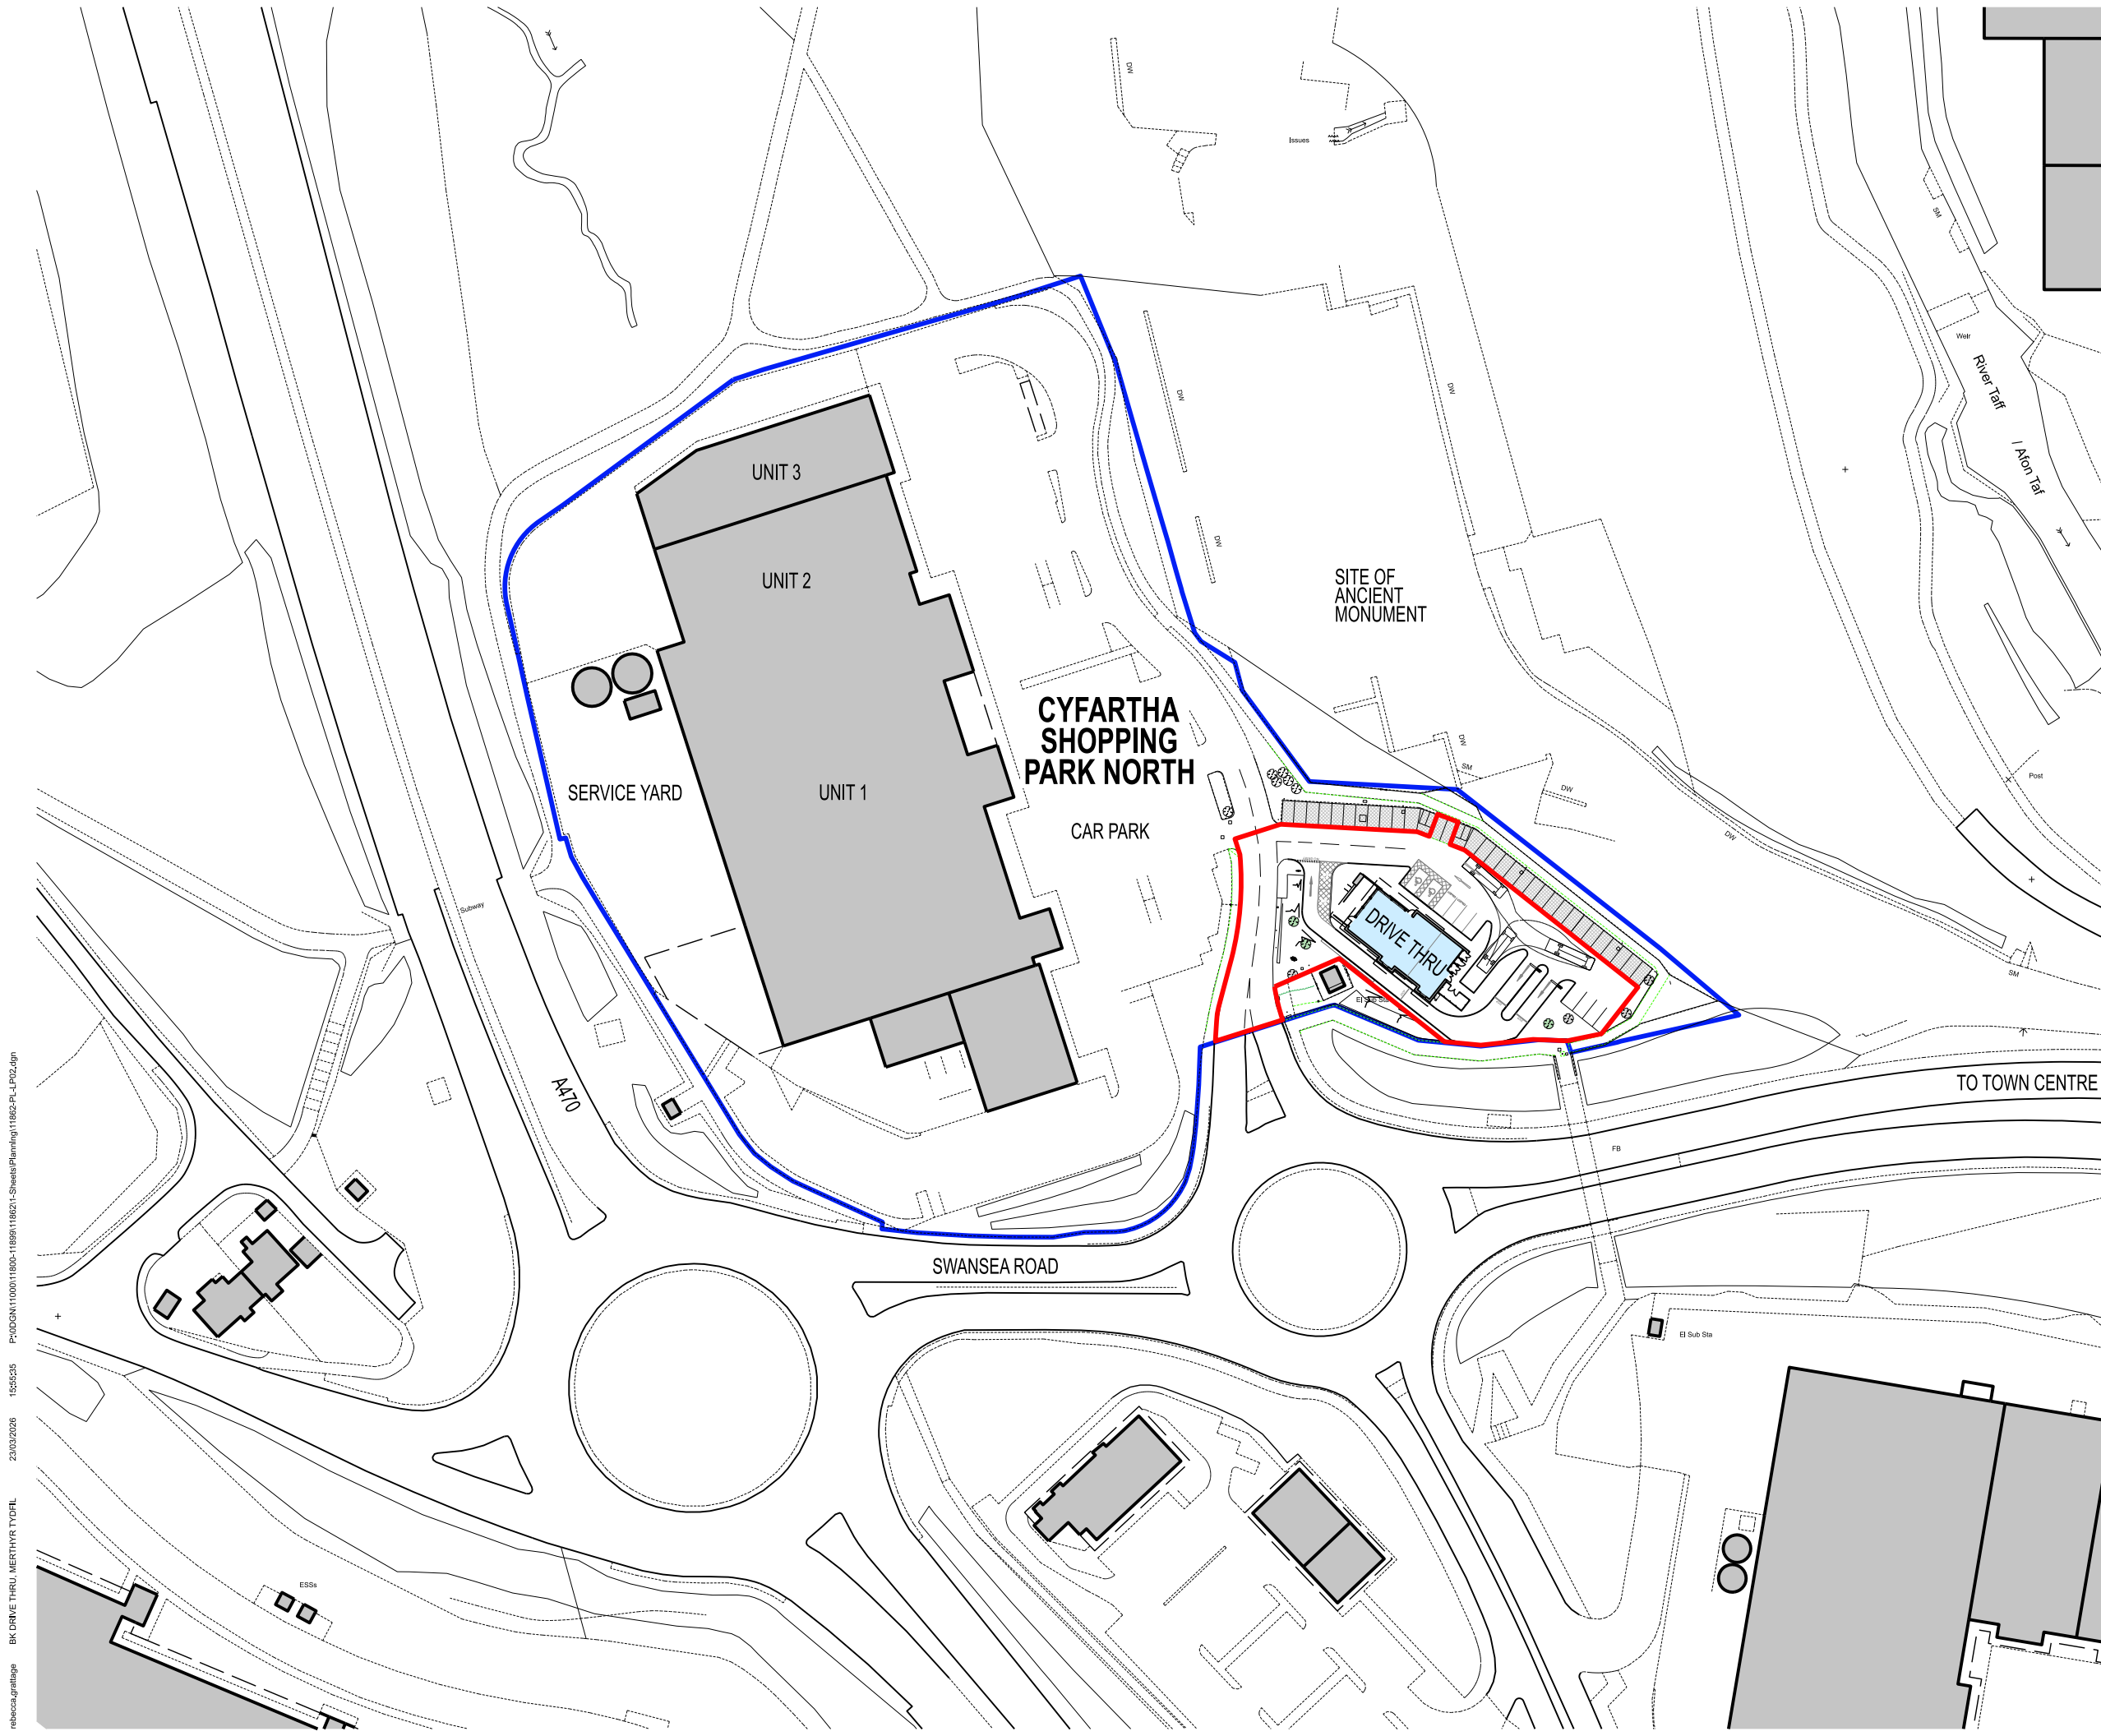


ORDNANCE SURVEY LICENCE

REPRODUCED FROM ORDNANCE SURVEY MASTERMAP DIGITAL DATA BY PERMISSION OF ORDNANCE SURVEY®. ON BEHALF OF HIS MAJESTY'S STATIONARY OFFICE. © CROWN COPYRIGHT AND DATABASE RIGHTS 2025. OS AC0000813445

- KEY
- APPLICATION BOUNDARY
 - OWNERSHIP BOUNDARY

REV.	DATE	NOTES	INIT.
CLIENT / PROJECT			
BRITISH LAND			
BURGER KING DT			
MERTHYR TYDFIL			
DRAWING TITLE			
PROPOSED LOCATION PLAN			

STATUS				
PLANNING				
DATE		DRAWN		SCALE @ A3
MAR 2026		RG		1:1250
PROJECT NUMBER	UNIT / BLOCK	CI / SFB CODE	TYPE & NUMBER	REVISION LETTER
DRAWING NO.				
11862	PL	LP02	-	
Site Location Plans	L	GA Plans	P	Elevations
Sections	S	Details	D	Prefix: Colour

THE RATCLIFFE GROVES PARTNERSHIP

MANCHESTER
105 MANCHESTER ROAD
BURY LANCASHIRE BL9 0TD
T. 0161 797 6000 E. manchester@rgp.uk.com
www.rgp.uk.com

LONDON
19 BEDFORD ROW
LONDON WC1R 4EB
T. 020 7600 6666 E. london@rgp.uk.com

P:\000\11000\11800-11899\11862-1-Sheets\Planning\11862-PL-P02.dgn 15:55:35 23/03/2026 BK DRIVE THRU, MERTHYR TYDFIL rebecca.griffiths