




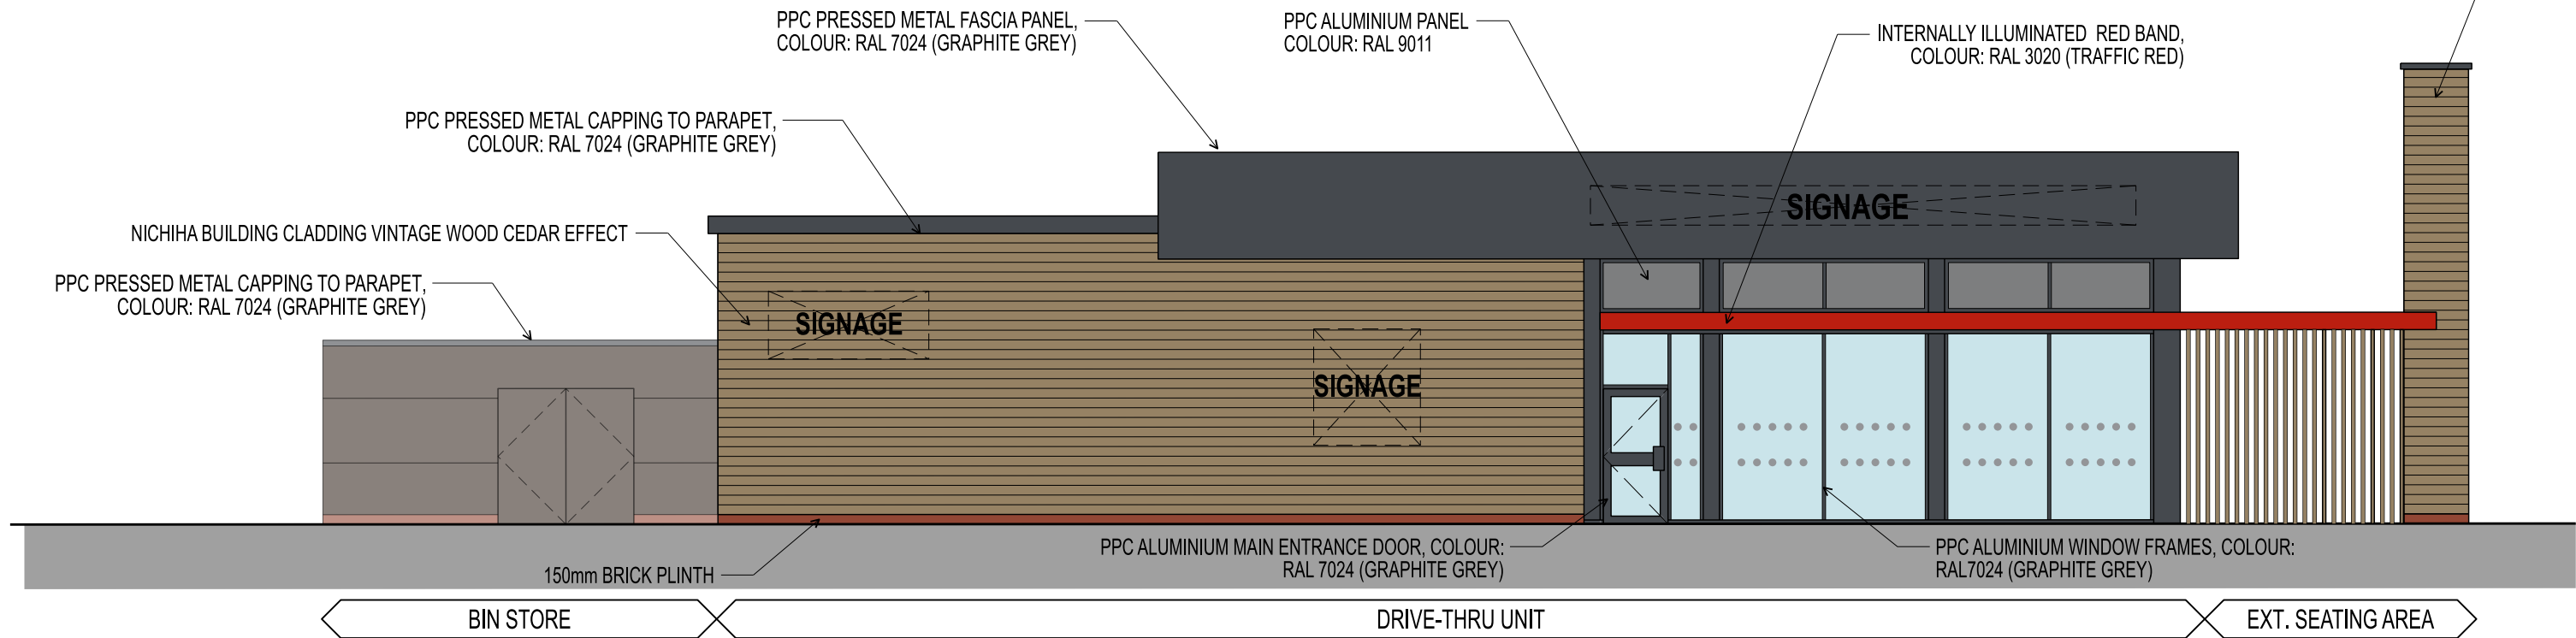


ELEVATION A

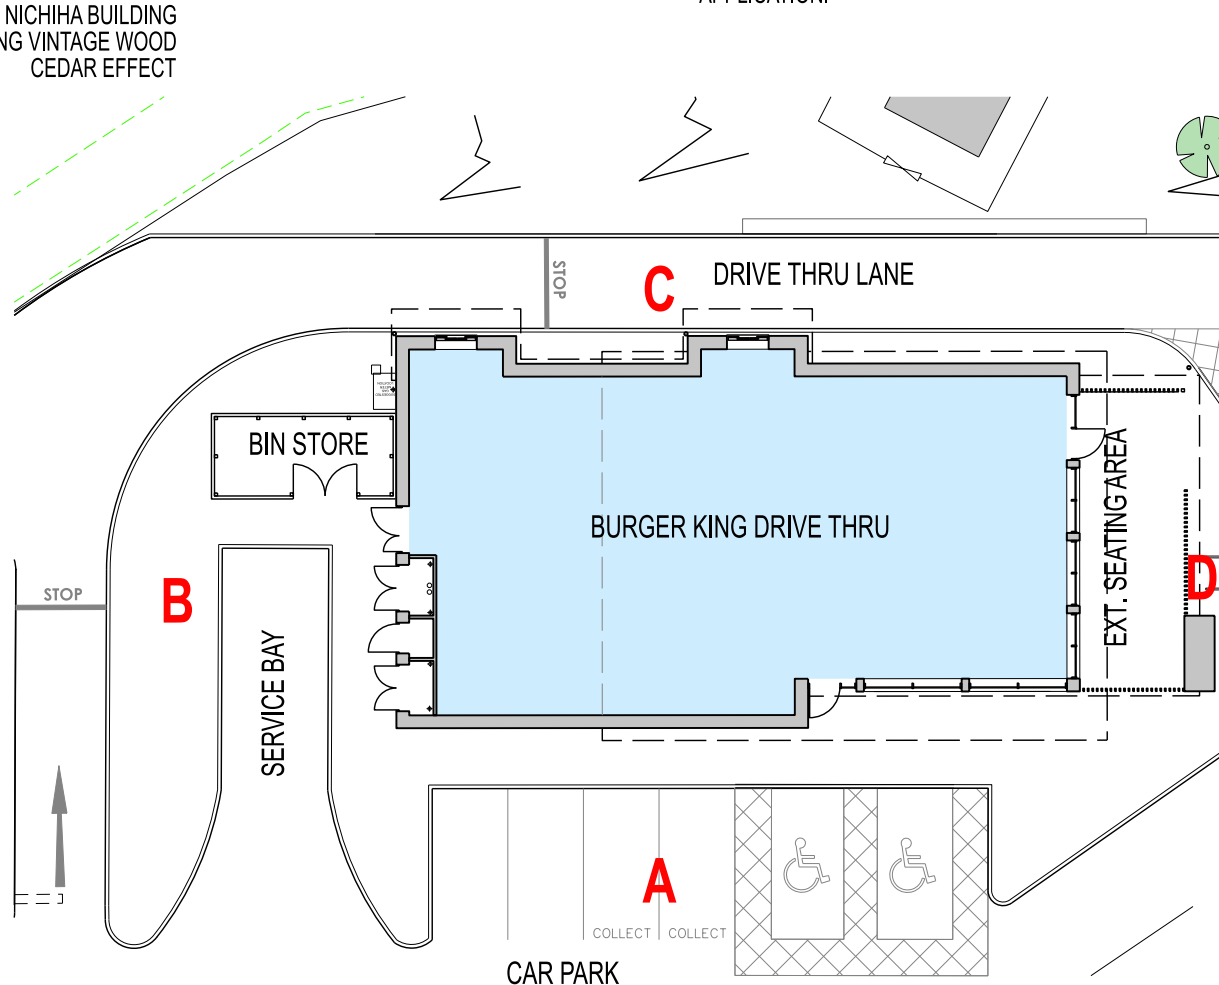


KEY PLAN - 1:250

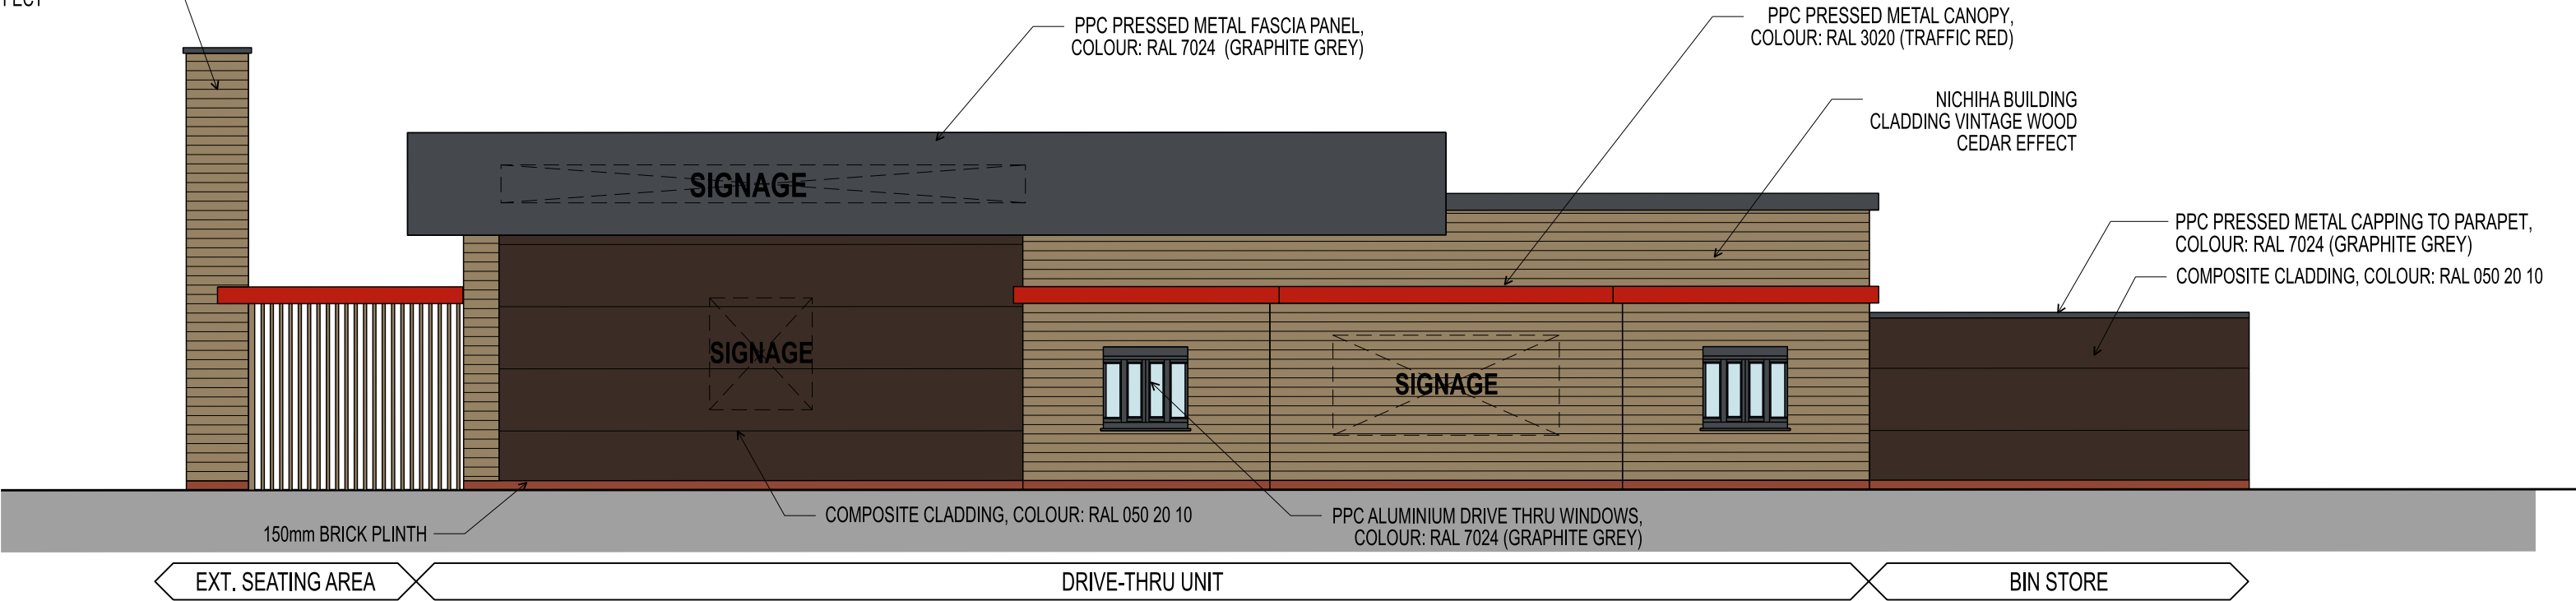

ELEVATION C

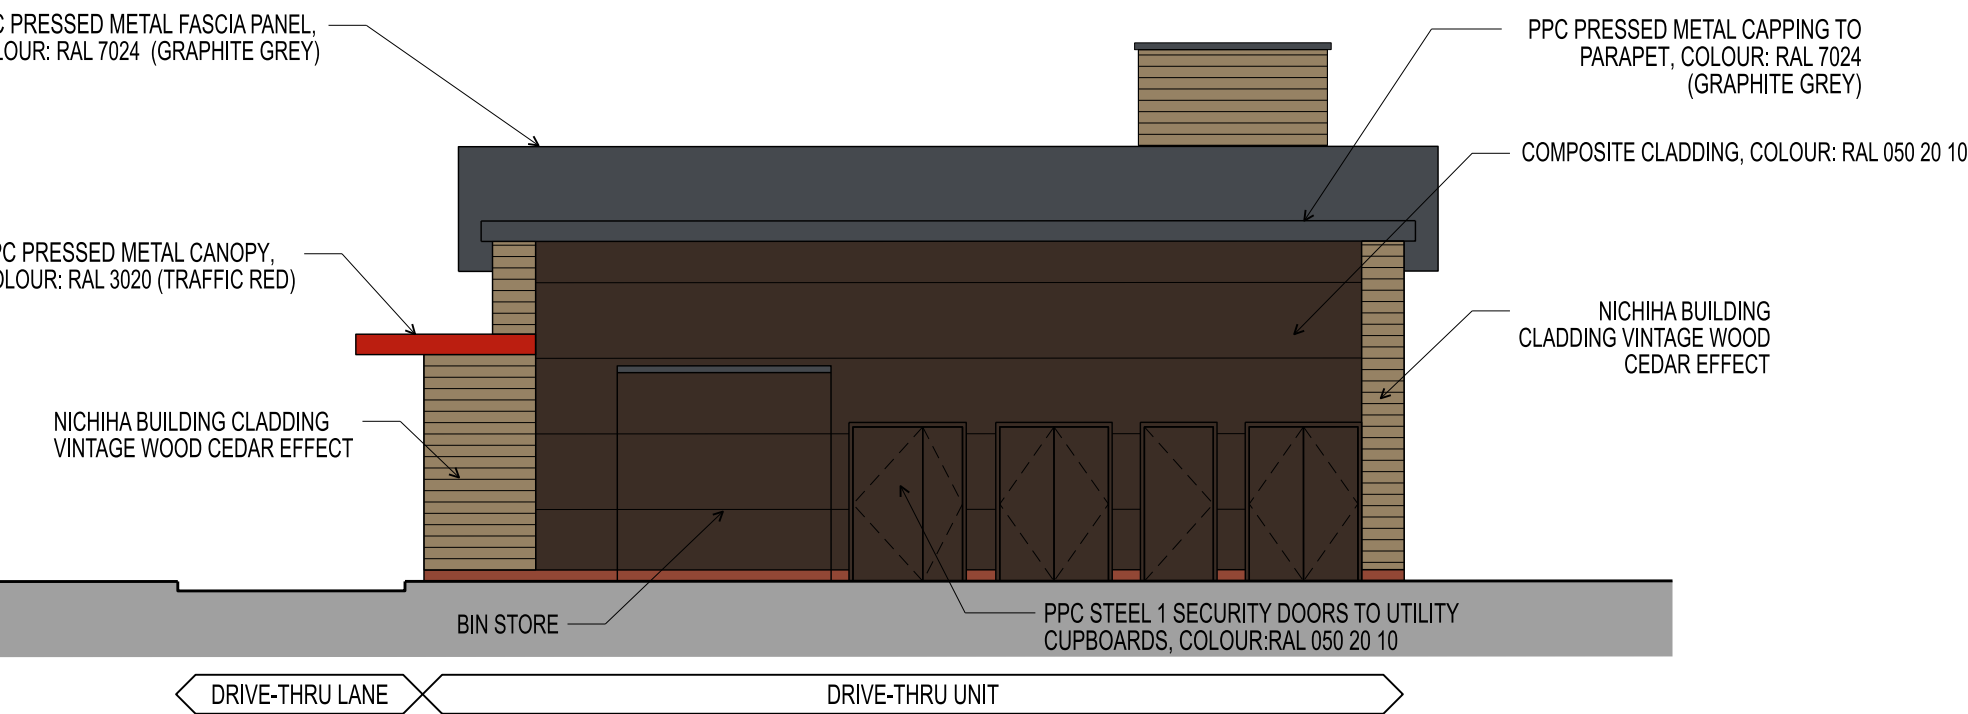

ELEVATION B

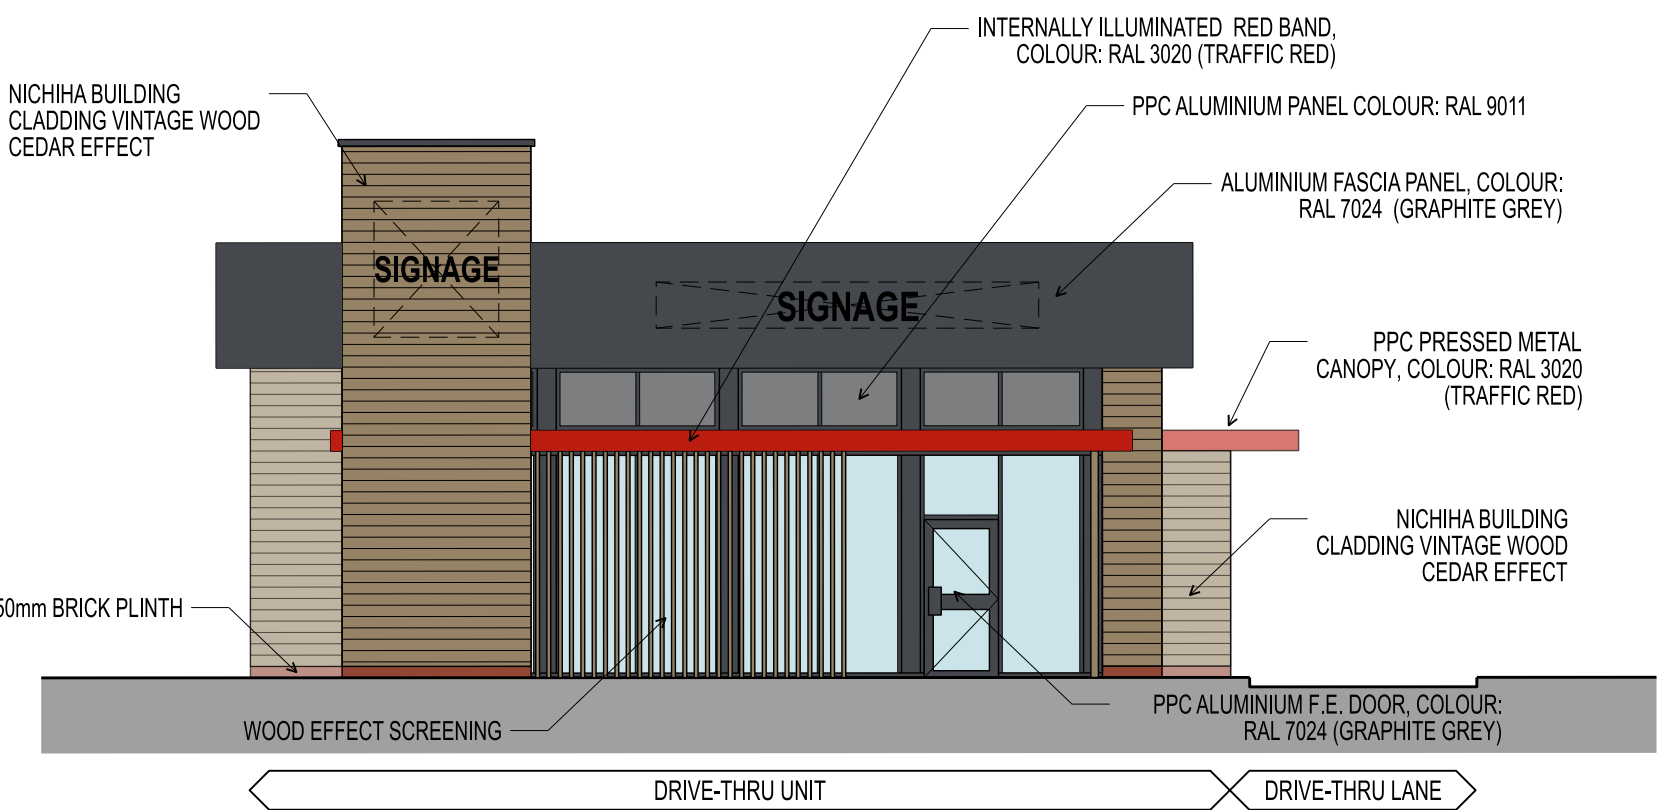

ELEVATION D