




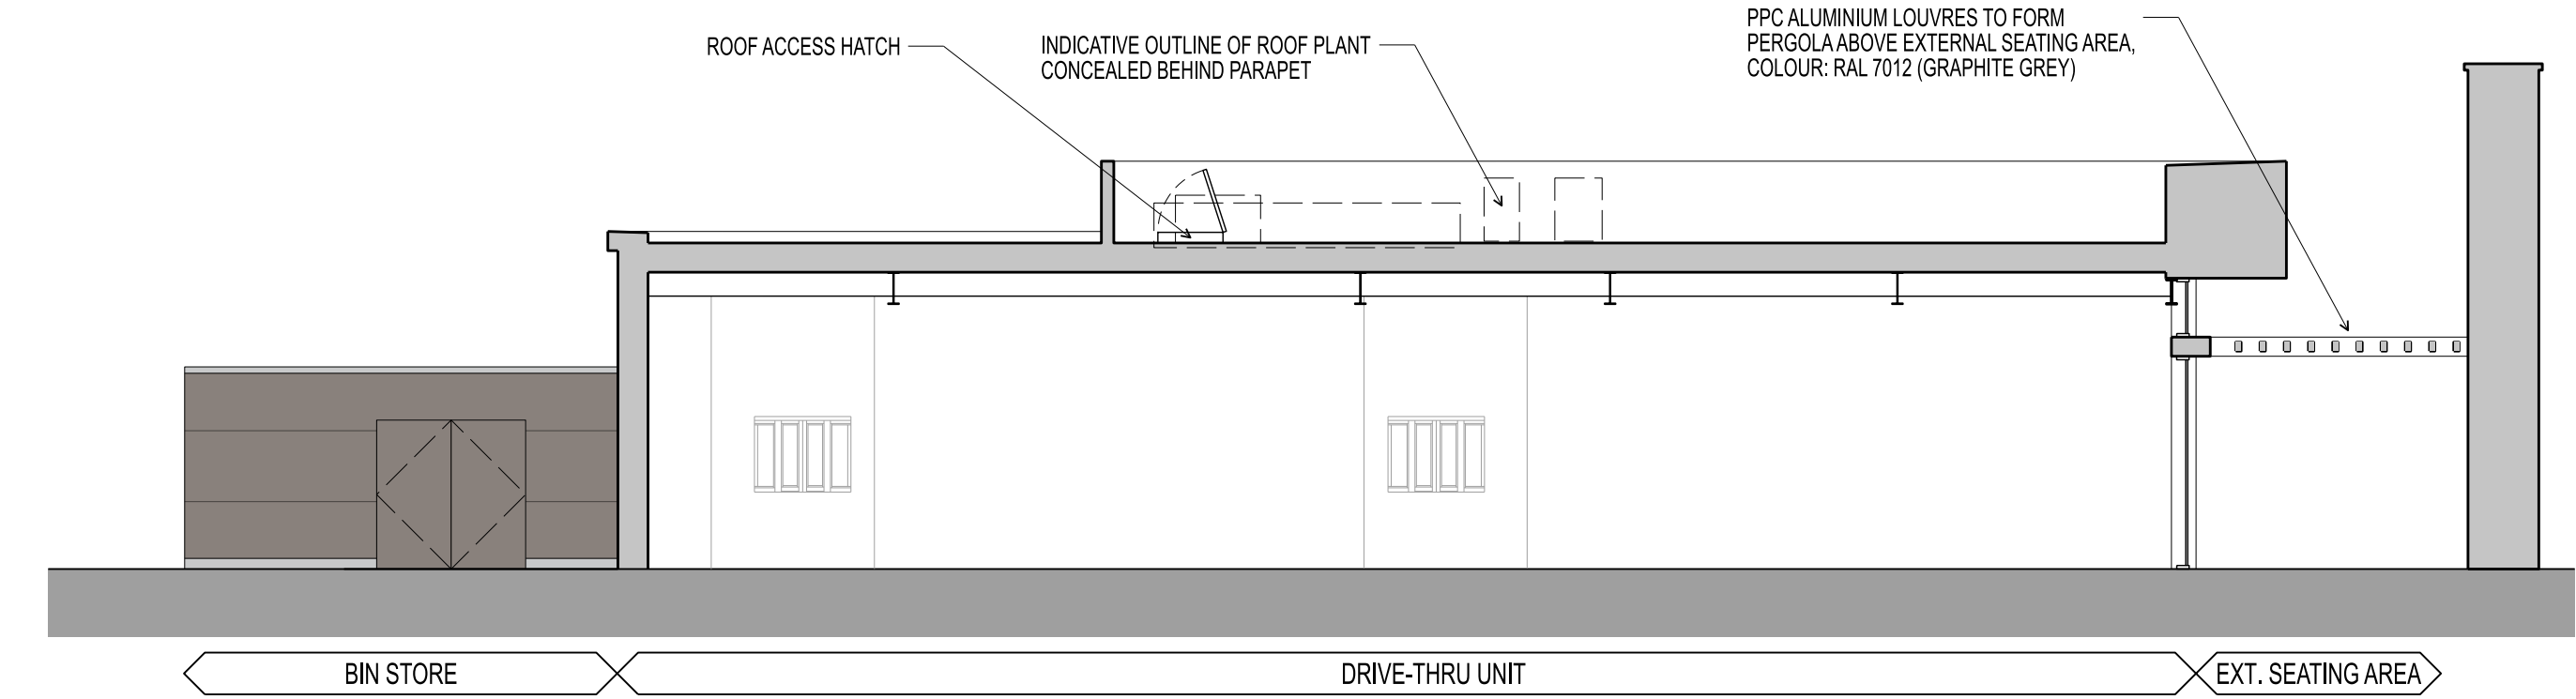

SECTION A-A

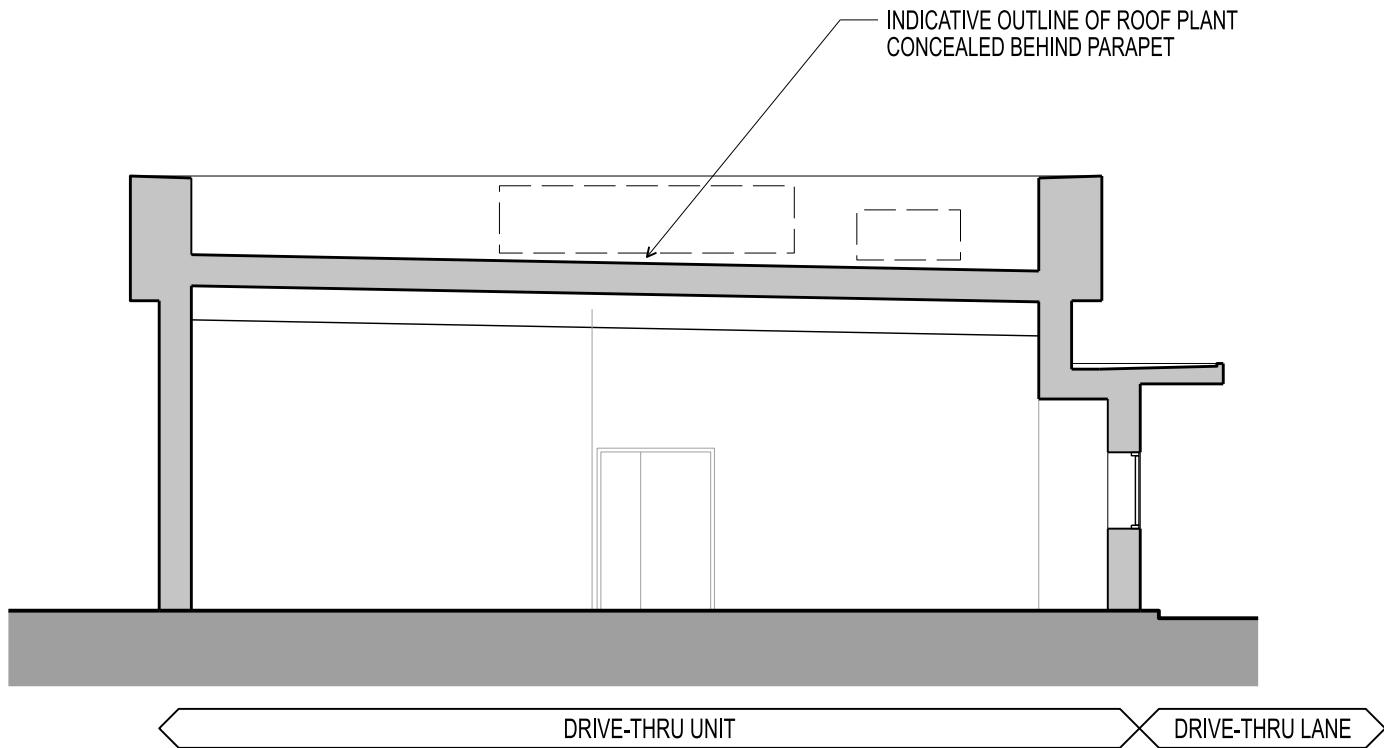

SECTION B-B

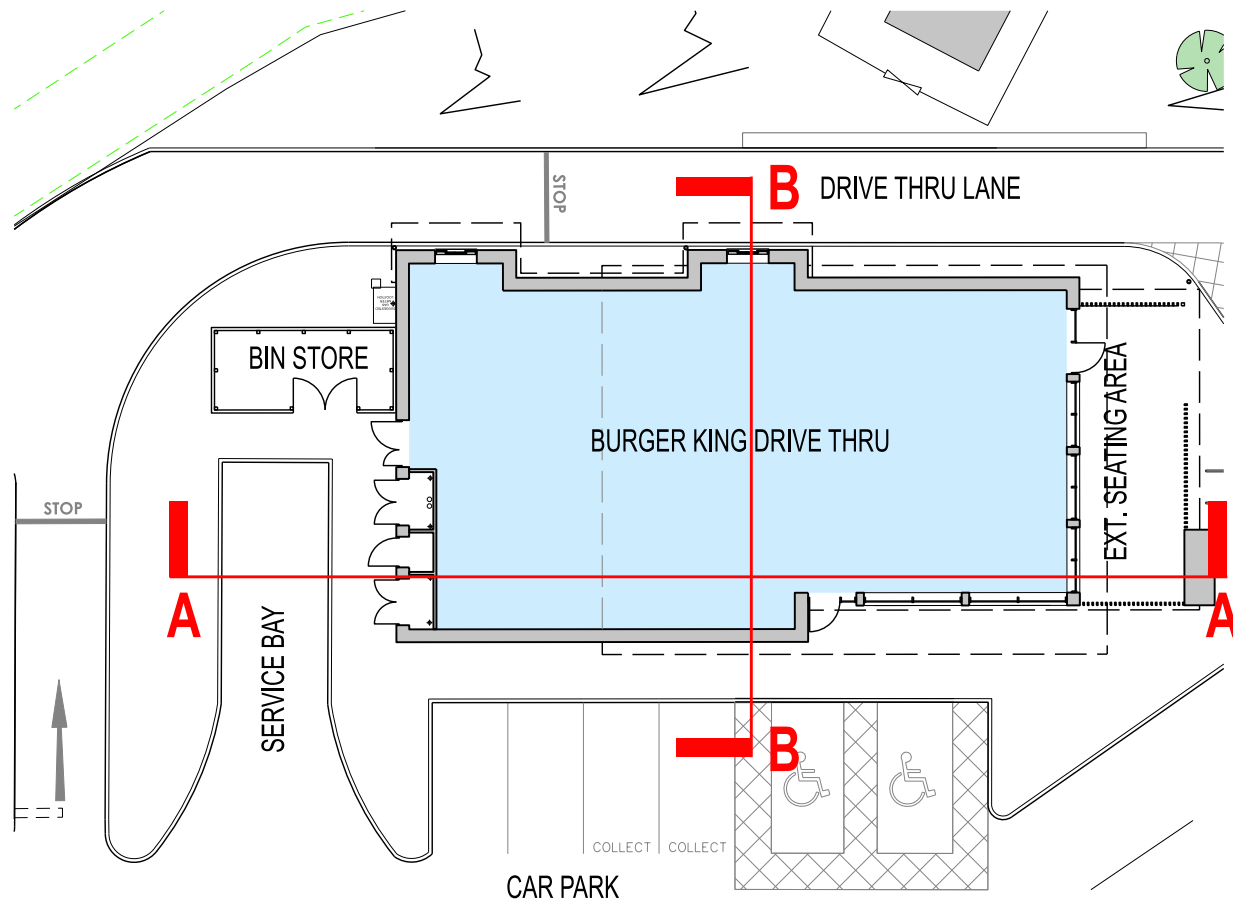

KEY PLAN - 1:250

REV.B	23.03.26	UPDATED TO CLIENT COMMENTS	RG
REV.A	16.03.26	UPDATED TO CLIENT COMMENTS	RG
REV.	DATE	NOTES	INIT.

CLIENT / PROJECT
BRITISH LAND
BURGER KING DT
MERTHYR TYDFIL
DRAWING TITLE
PROPOSED SECTIONS

STATUS		PLANNING			
DATE		DRAWN		SCALE @ A2	
MAR 2026		CMP		1:100	
PROJECT NUMBER	UNIT / BLOCK	CI / SFB CODE	TYPE & NUMBER	REVISION LETTER	
DRAWING NO.					
11862		PL	S01	B	
Site Location Plans	L	GA Plans	P	Elevations	E
Sections	S	Details	D	Prefix: Colour	C