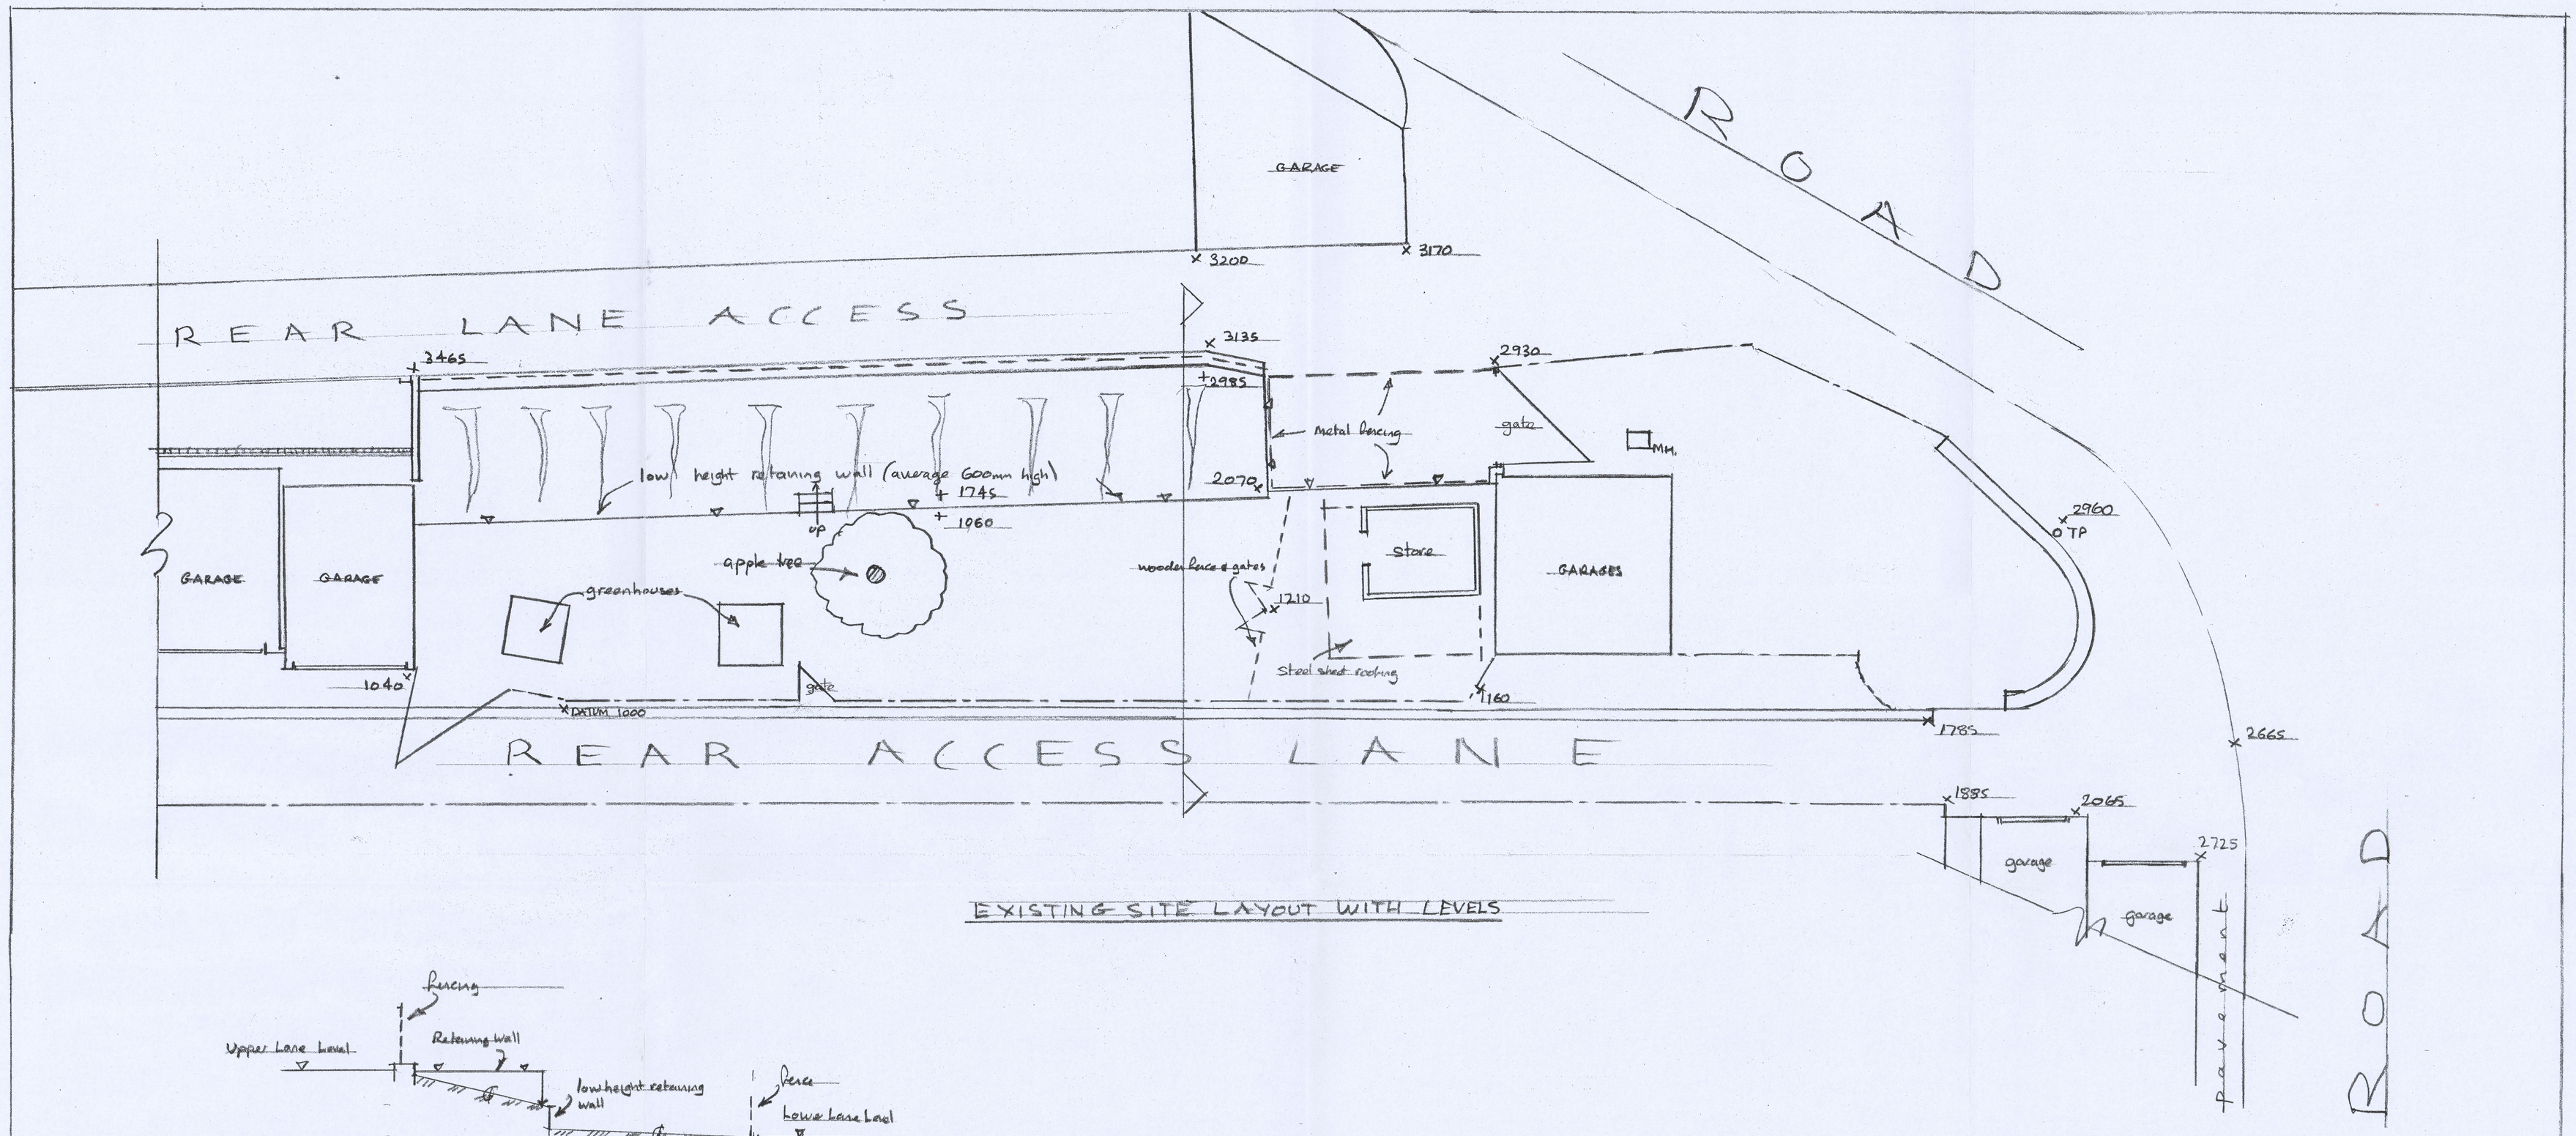


EXISTING SITE LAYOUT WITH LEVELS

SECTION A-A

JOB: PROPOSED ROW OF 7 No GARAGES			
ADDRESS: LAND TO REAR OF 51-56 ERNEST STREET, MERTHYR TYDFIL, CF47 0YP			
DRWG No: 1 of 2	SCALE: 1:100	DATE: OCT. 2021	DRAWN: A COLLINS

SCAN + 6