



High Street Baptist Chapel (Grade II listed). Building to be protected throughout demolition works.

Howfield Hotel

Proposed Substation Location

Demolition Contract Site Boundary

Monique's Shop

Peacock's

Red Cross

Masonic Street

Sunflower Cafe

Swan Street

Notes

- Do not scale from this drawing.
- The buildings to be demolished are located at OS Grid Reference SO 04961 05967

Key



Demolition Contract Site Boundary

SAFETY, HEALTH AND ENVIRONMENTAL INFORMATION

IN ADDITION TO THE HAZARDS/RISKS NORMALLY ASSOCIATED WITH THE TYPES OF WORK DETAILED ON THIS DRAWING, NOTE THE FOLLOWING

- Demolition site adjacent to live substation.
- Demolition site adjacent to occupied premises.
- Demolition site adjacent to live highway.
- Demolition site adjacent to pedestrianised areas.

IT IS ASSUMED THAT ALL WORKS WILL BE CARRIED OUT BY A COMPETENT CONTRACTOR WORKING, WHERE APPROPRIATE, TO AN APPROVED METHOD STATEMENT

T01	RM	TE	AGB	Issued for Tender	04/10/2024
Rev	Drawn	Chkd	App'd	Description	Date

Purpose of Issue

D2 - Issued For Tender

Classification

Confidential

Client



Project

Merthyr Tydfil Interchange Link

Drawing

Demolition of No's 34-38 High Street,
Merthyr Tydfil
Site Boundary Plan


Scale @ A1	Drawn	Checked	Approved
1:250	RM	TE	AGB

Project No.	Date
70121420	25/09/24

Drawing Identifier	Revision
Project - Originator - Zone - Level - File Type - Role - Number MIL-WSP-XX-XX-DR-S-000003	T01



Quest House, St Mellons Business Park, Fortran Road,
St Mellons, Cardiff, CF3 0EY, UK
wsp.com

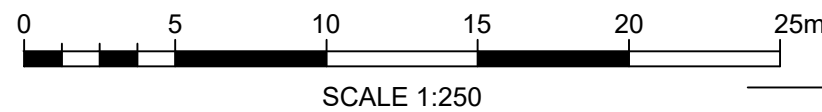

SCALE 1:250

Plan Showing Proposed Demolition Works Site Boundary

Scale 1:250