



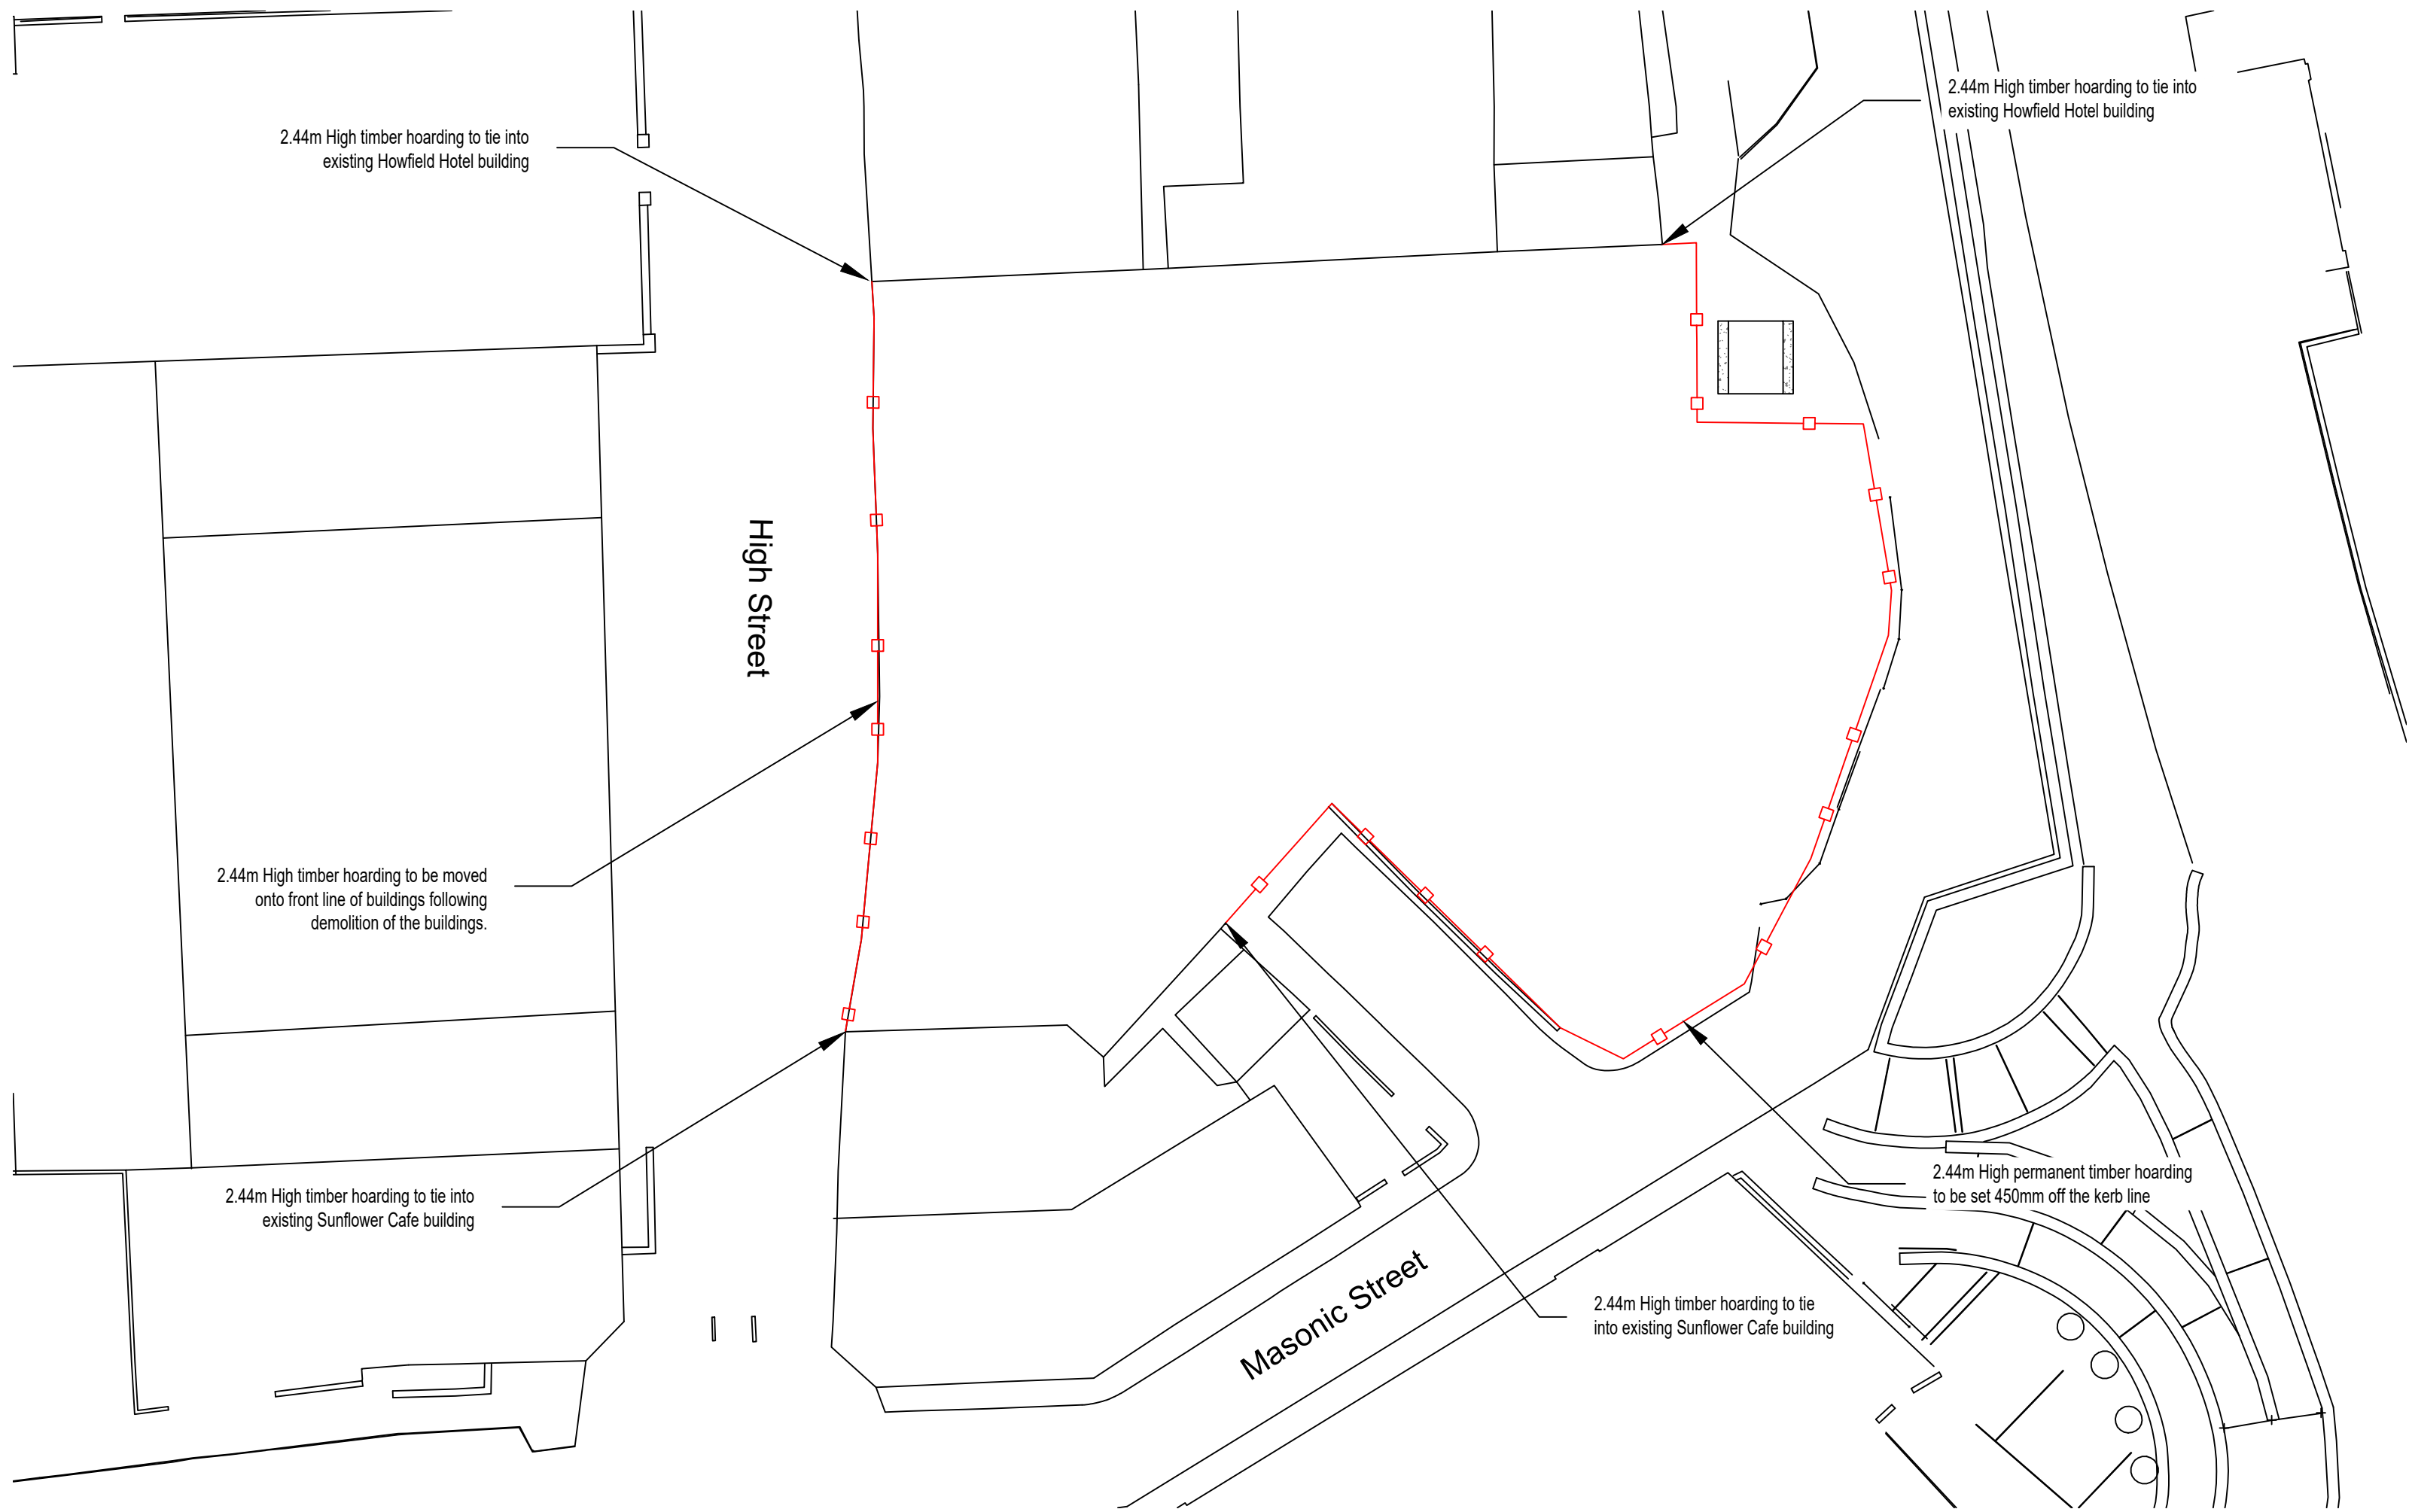

Plan Showing Proposed Demolition Works Site Boundary

Scale 1:250

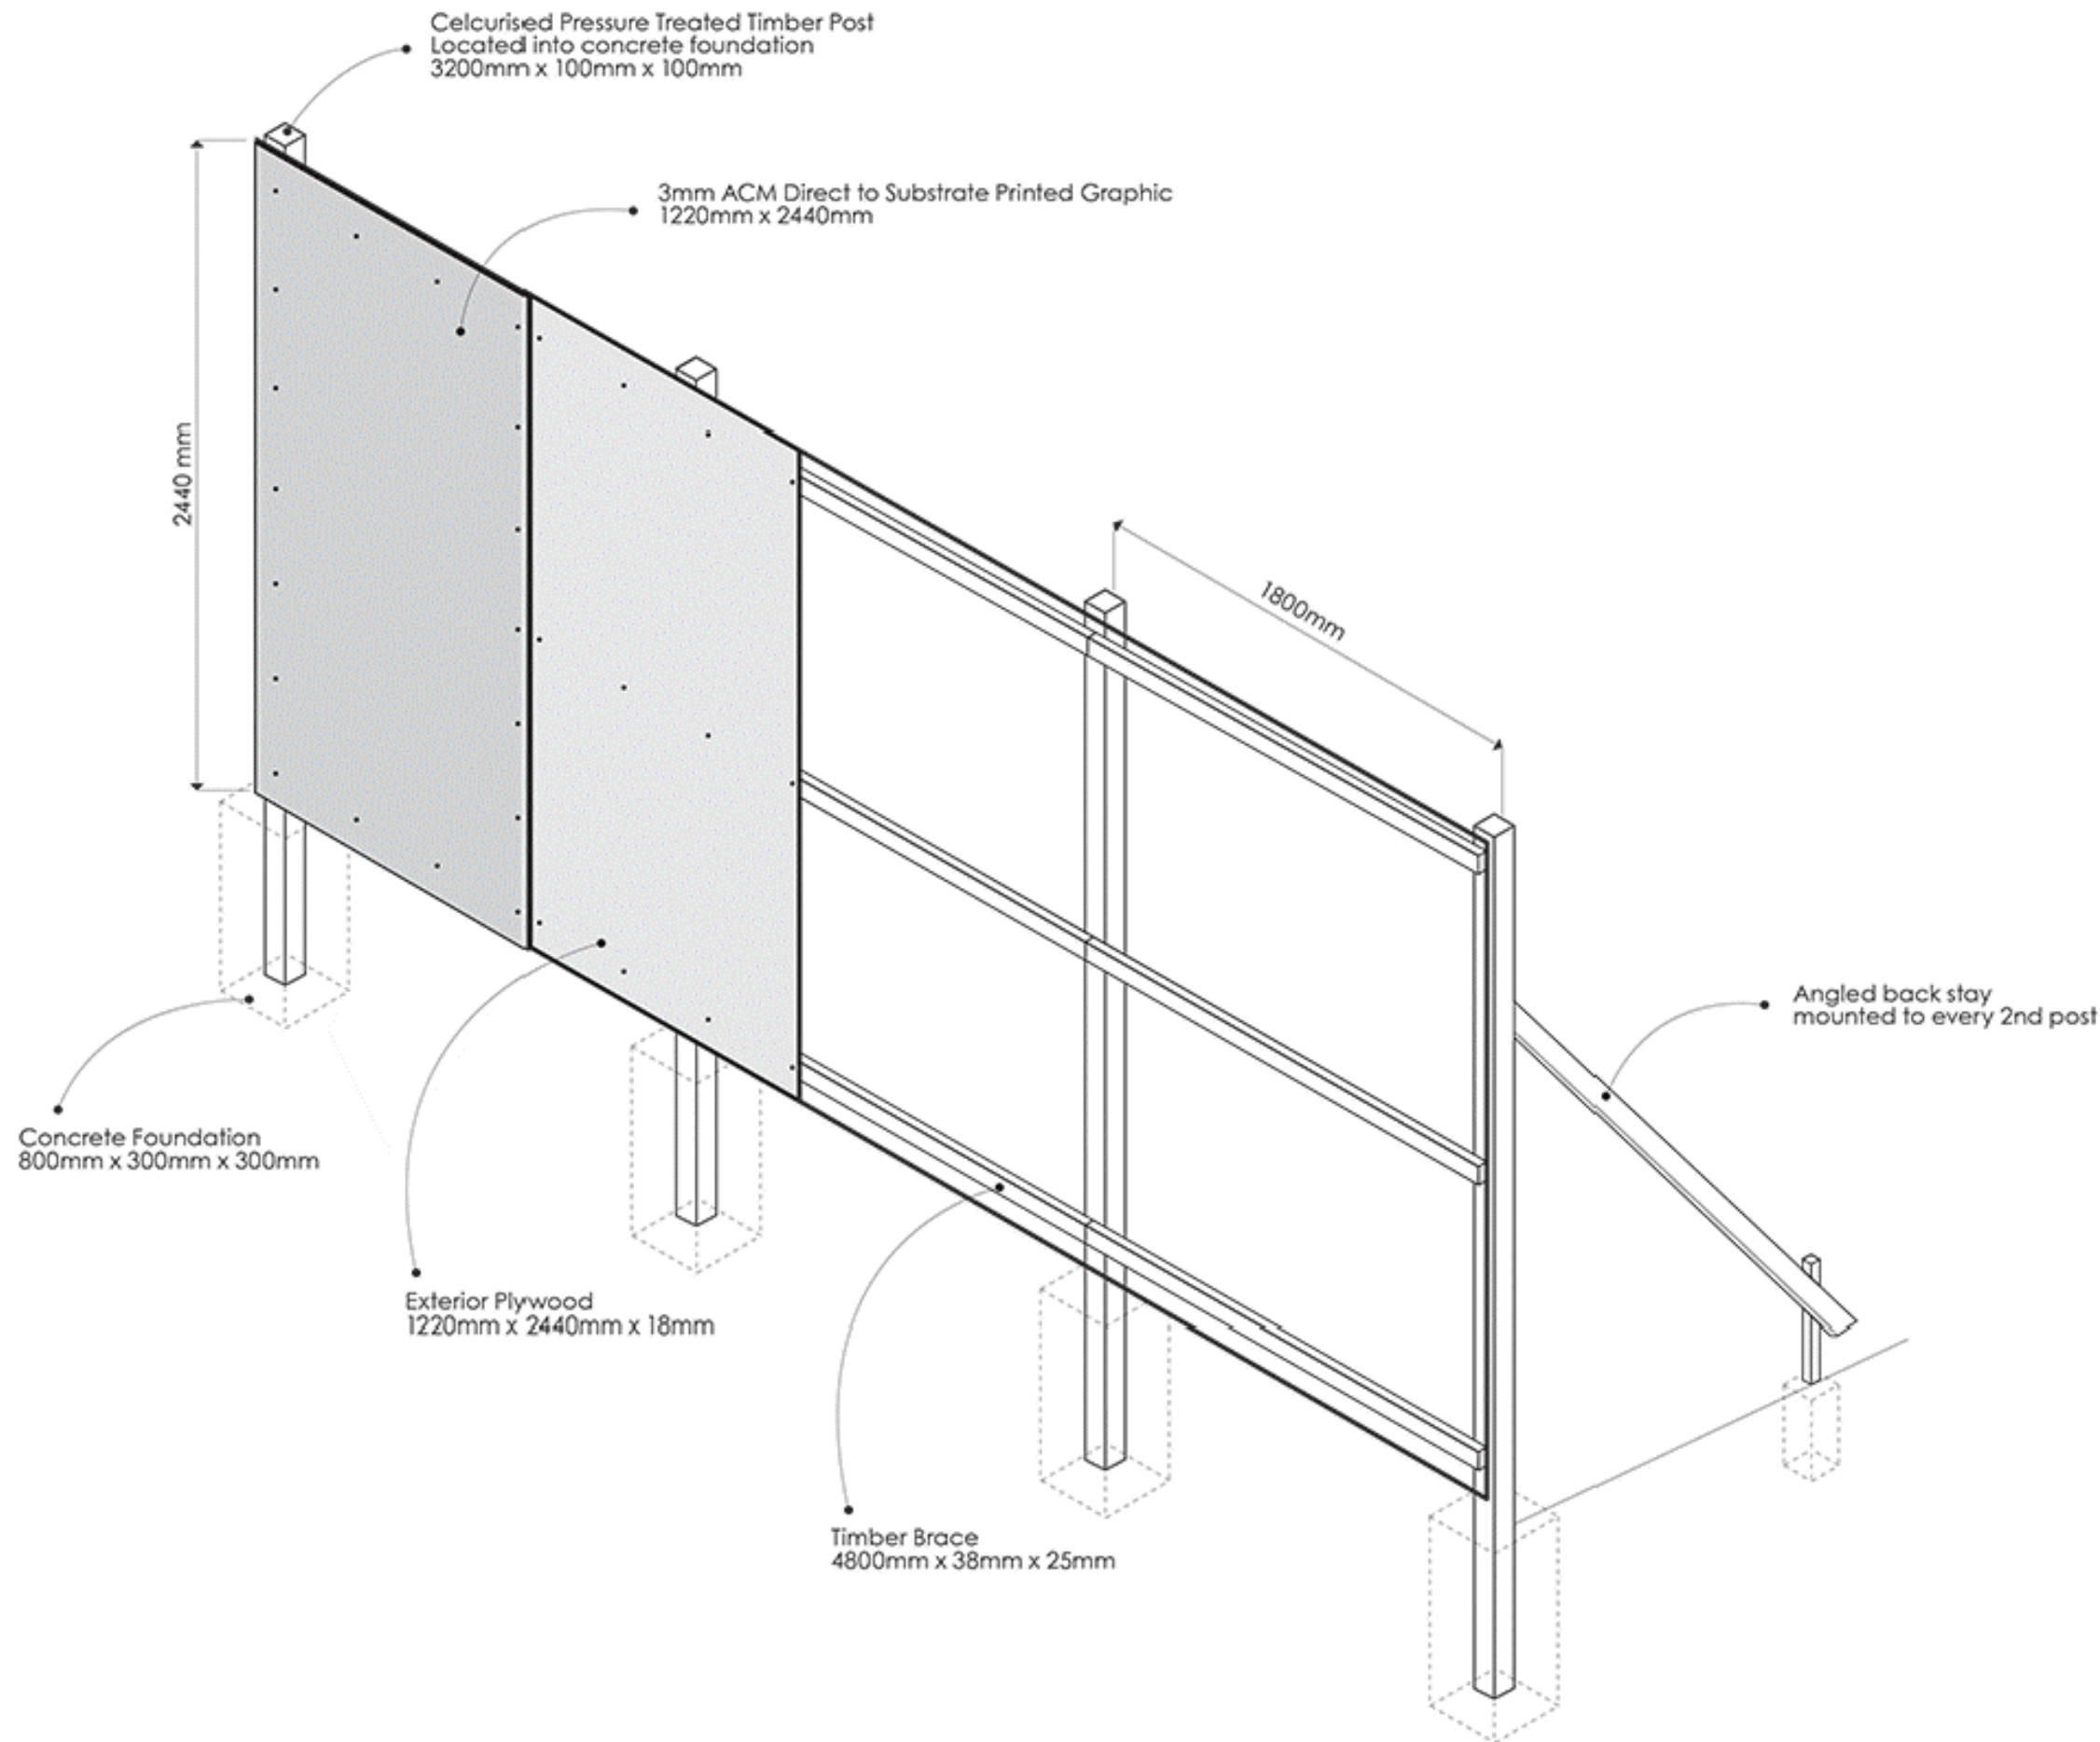

2.44m High Timber Hoarding Detail

NTS

Notes

- Do not scale from this drawing.
- The buildings to be demolished are located at OS Grid Reference SO 04961 05967

Key

Line of permanent 2.44m high timber hoarding to be installed during demolition works.

SAFETY, HEALTH AND ENVIRONMENTAL INFORMATION

IN ADDITION TO THE HAZARDS/RISKS NORMALLY ASSOCIATED WITH THE TYPES OF WORK DETAILED ON THIS DRAWING, NOTE THE FOLLOWING

- Demolition site adjacent to live substation.
- Demolition site adjacent to occupied premises.
- Demolition site adjacent to live highway.
- Demolition site adjacent to pedestrianised areas.

IT IS ASSUMED THAT ALL WORKS WILL BE CARRIED OUT BY A COMPETENT CONTRACTOR WORKING, WHERE APPROPRIATE, TO AN APPROVED METHOD STATEMENT

T02	RM	TE	AGB	Monique's original building added to demolition	23/10/2024
T01	RM	TE	AGB	Issued for Tender	04/10/2024
Rev	Drawn	Checked	Approved	Description	Date

Purpose of Issue

D2 - Issued For Tender

Classification

Confidential

Client



Project

Merthyr Tydfil Interchange Link

Drawing

Demolition of No's 34-38 High Street, Merthyr Tydfil
Plan Showing Permanent Fencing Layout and Detail

Scale @ A1	Drawn	Checked	Approved
As Shown	RM	TE	AGB

Project No.	Date
70121420	25/09/24

Drawing Identifier	Revision
Project - Originator - Zone - Level - File Type - Role - Number	
MIL-WSP-XX-XX-DR-S-000006	T02



Quest House, St Mellons Business Park, Fortran Road,
St Mellons, Cardiff, CF3 0EY, UK
wsp.com

