

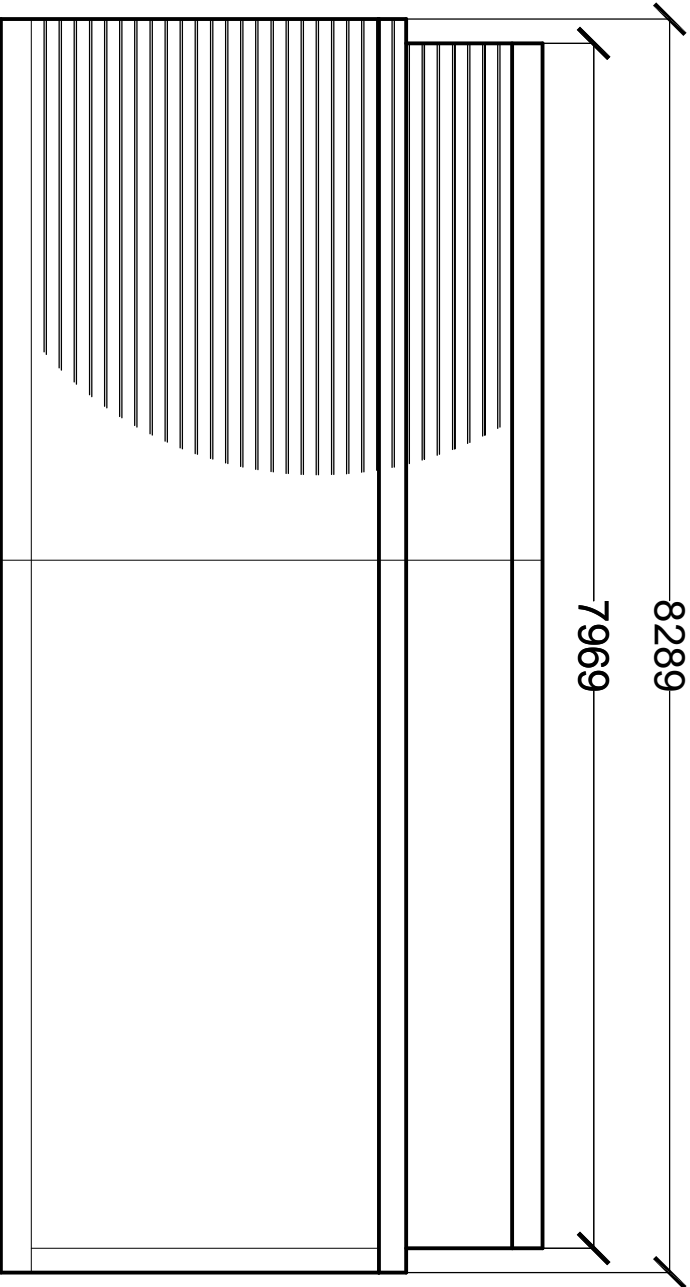


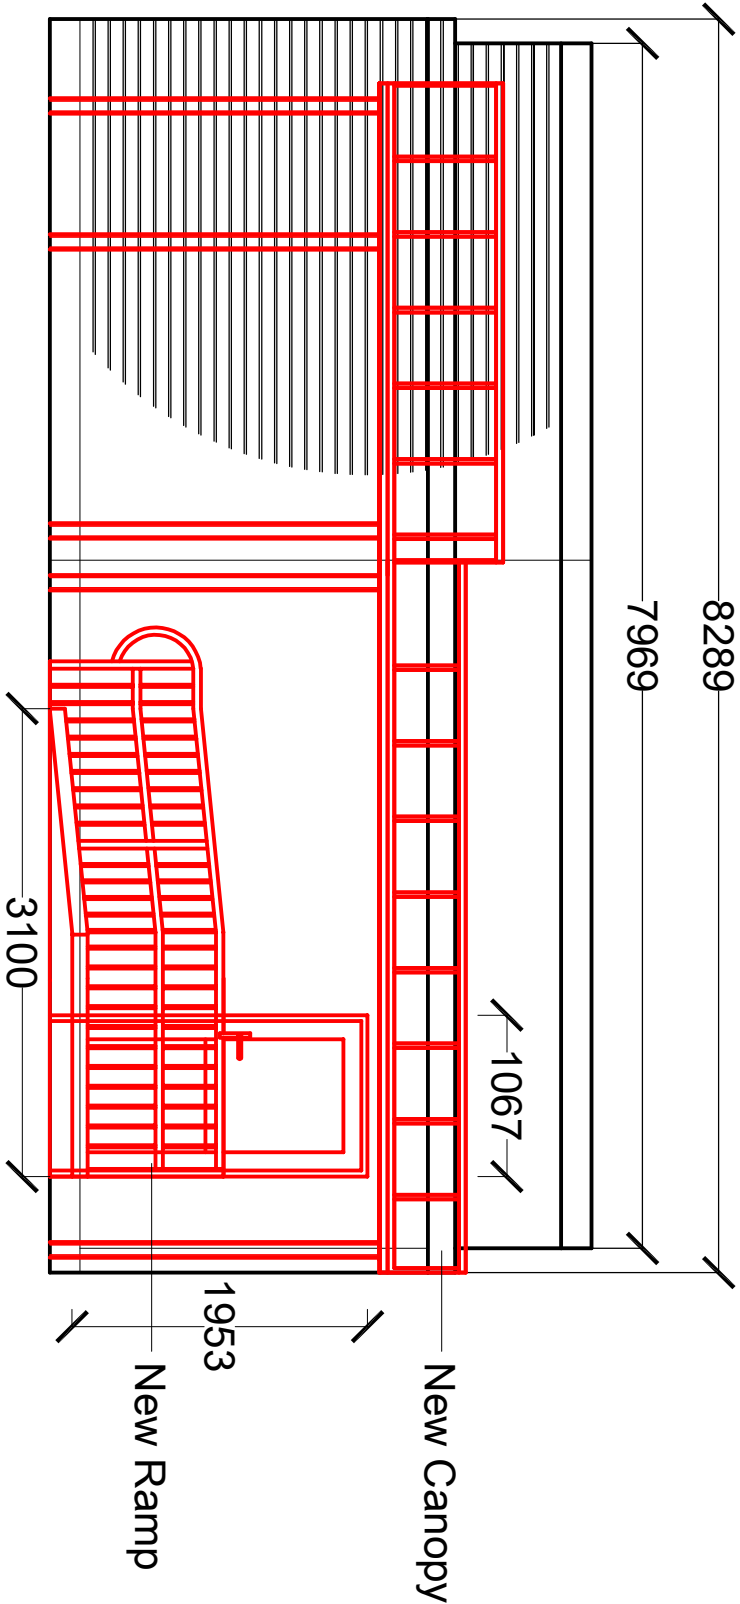

Existing Side Elevation

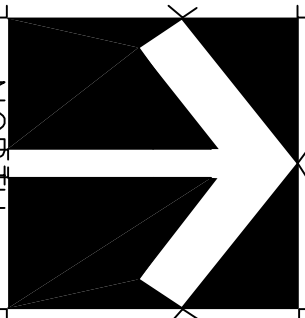

Proposed Side Elevation

Corporate Property Unit 5 Triangle Business Park Pentrebach Merthyr Tydfil CF48 4TQ				Job	Alteration of Bungalow into Classroom including external door, ramp and canopy Edwardsville Primary School Cardiff Road, Treharris Merthyr Tydfil, CF46 5NE		Title Existing and Proposed Side Elevation		<table><tr><td>Scale</td><td>1/50</td></tr><tr><td>Date</td><td>March 22</td></tr><tr><td>Drawn</td><td>AJR</td></tr><tr><td>Checked</td><td></td></tr><tr><td colspan="2"><table><tr><td>Job. Ref.</td><td>Dwg. No.</td><td>Rev.</td></tr><tr><td>2021-090</td><td>01(P)</td><td></td></tr></table></td></tr></table>		Scale	1/50	Date	March 22	Drawn	AJR	Checked		<table><tr><td>Job. Ref.</td><td>Dwg. No.</td><td>Rev.</td></tr><tr><td>2021-090</td><td>01(P)</td><td></td></tr></table>		Job. Ref.	Dwg. No.	Rev.	2021-090	01(P)	
Scale	1/50																									
Date	March 22																									
Drawn	AJR																									
Checked																										
<table><tr><td>Job. Ref.</td><td>Dwg. No.</td><td>Rev.</td></tr><tr><td>2021-090</td><td>01(P)</td><td></td></tr></table>		Job. Ref.	Dwg. No.	Rev.	2021-090	01(P)																				
Job. Ref.	Dwg. No.	Rev.																								
2021-090	01(P)																									