
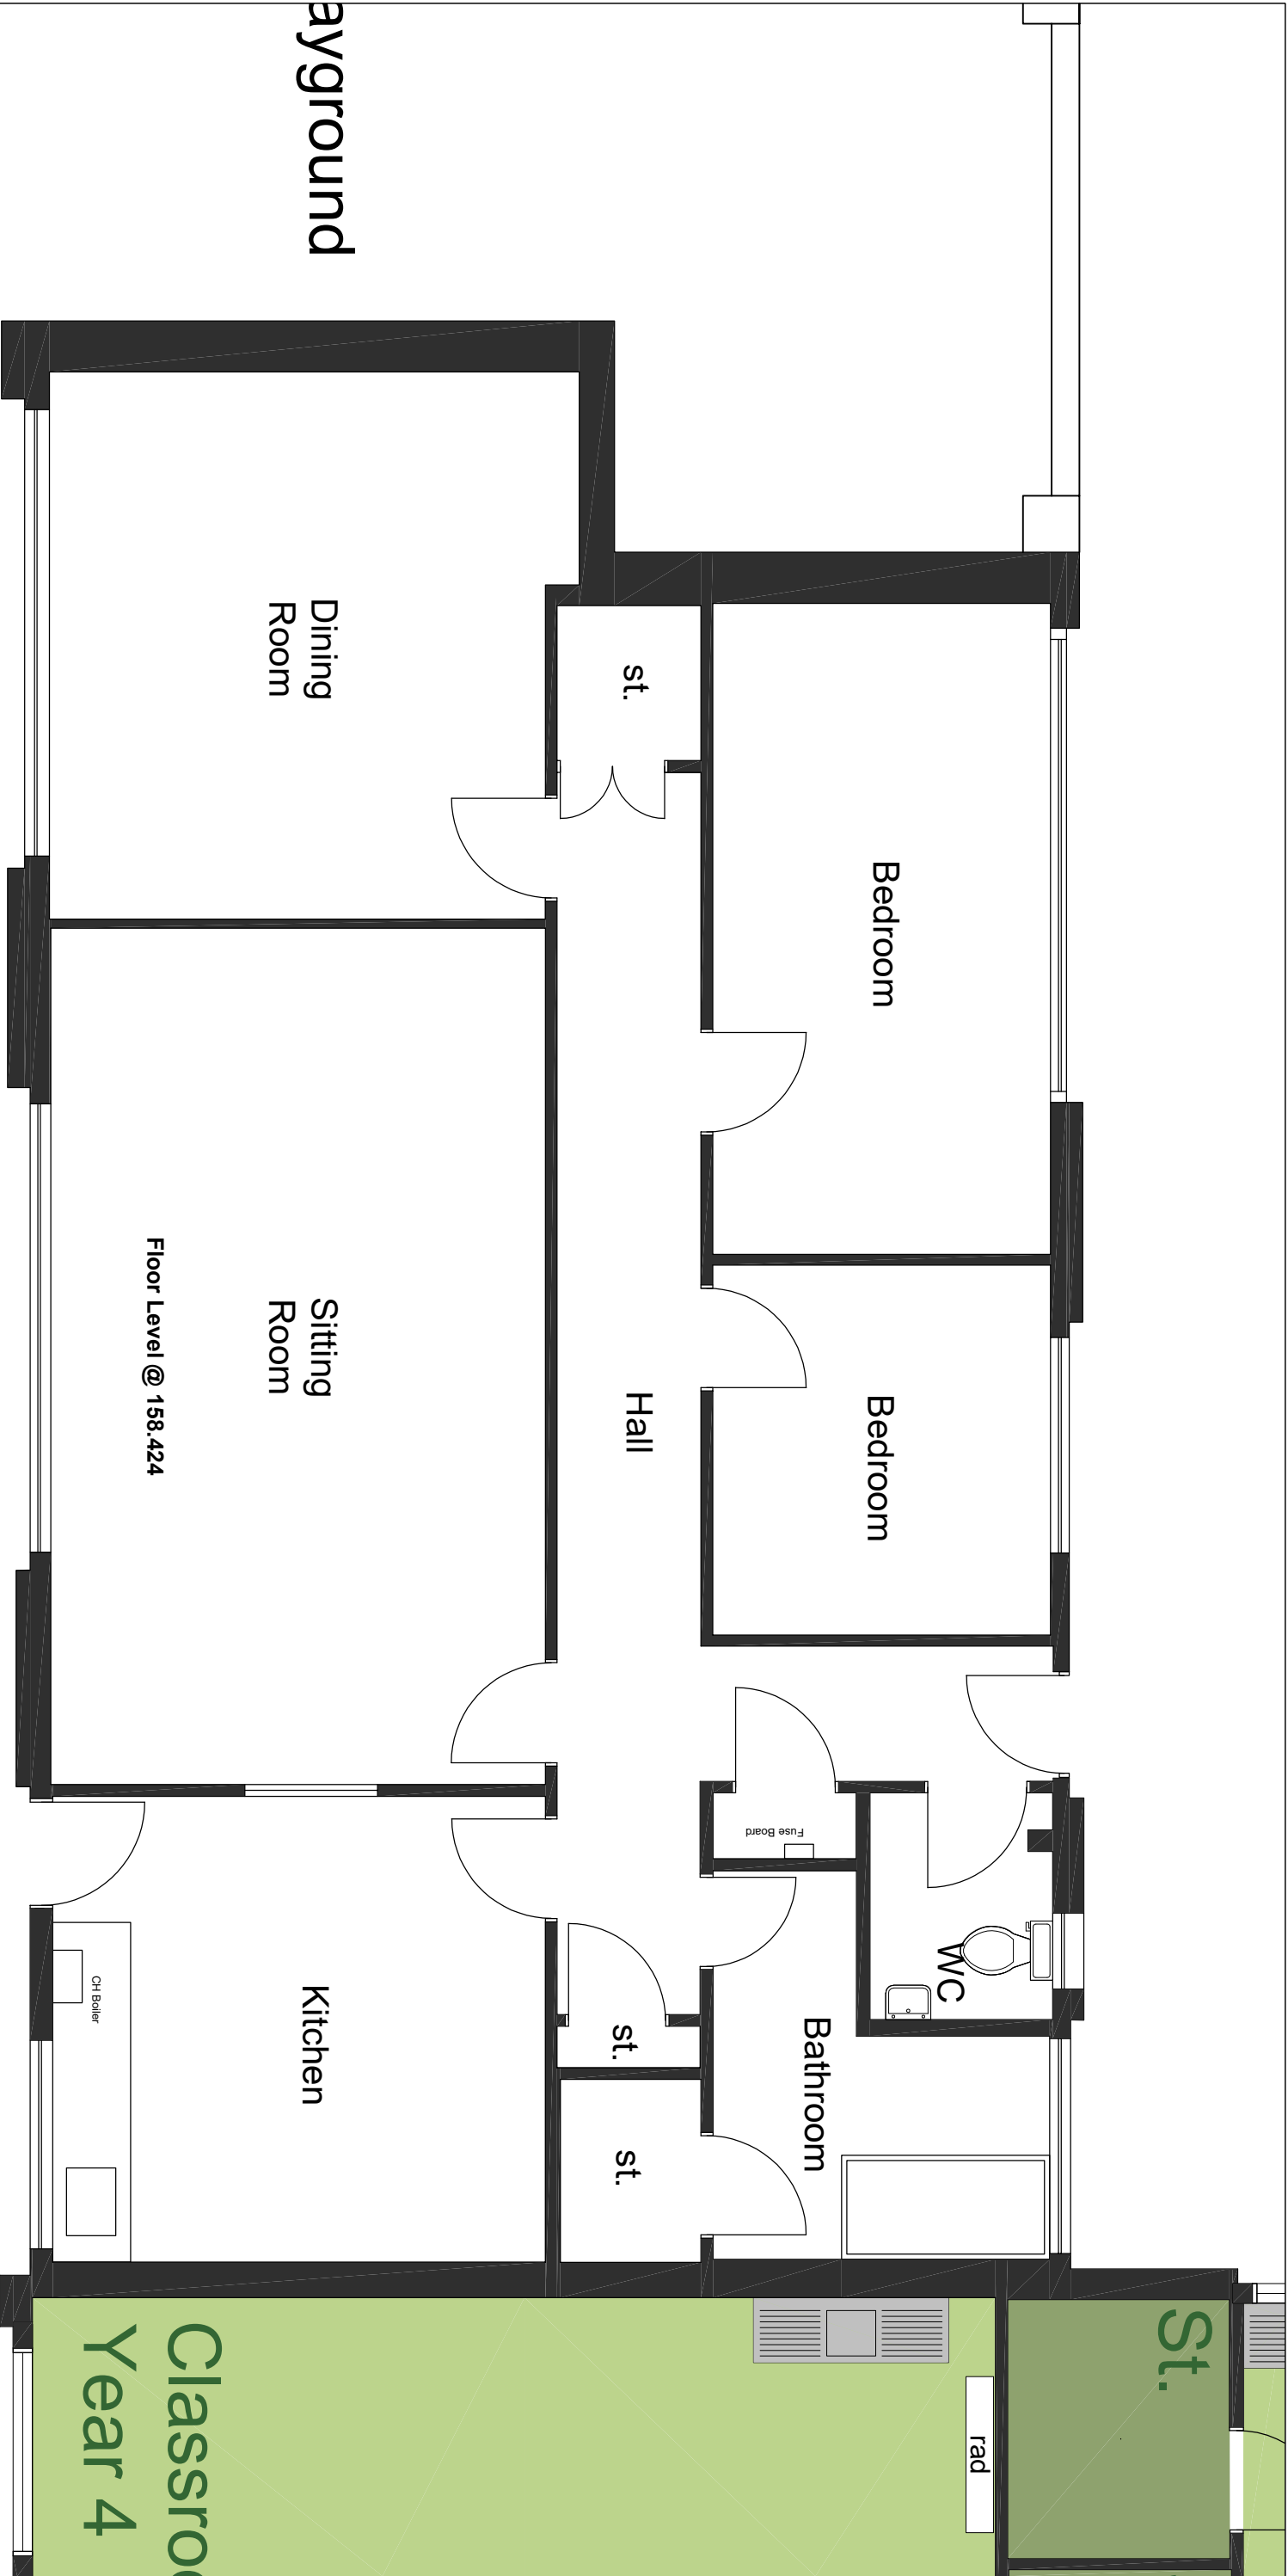


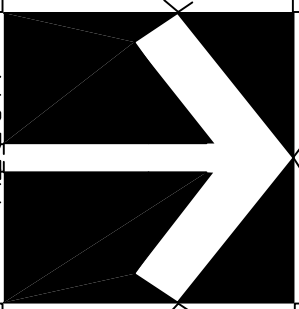

Corporate Property Unit 5 Triangle Business Park Pentrebach Merthyr Tydfil CF48 4TQ		Job	Title		Scale 1/50		
 NORTH		Alteration of Bungalow into Classroom including external door, ramp and canopy Edwardsville Primary School Cardiff Road, Treharris Merthyr Tydfil, CF46 5NE	Existing Plan of Bungalow		Date	March 22	
					Drawn	AJR	
					Checked		
			Job. Ref.	Dwg. No.	Rev.		
			2021-090	03(P)			