


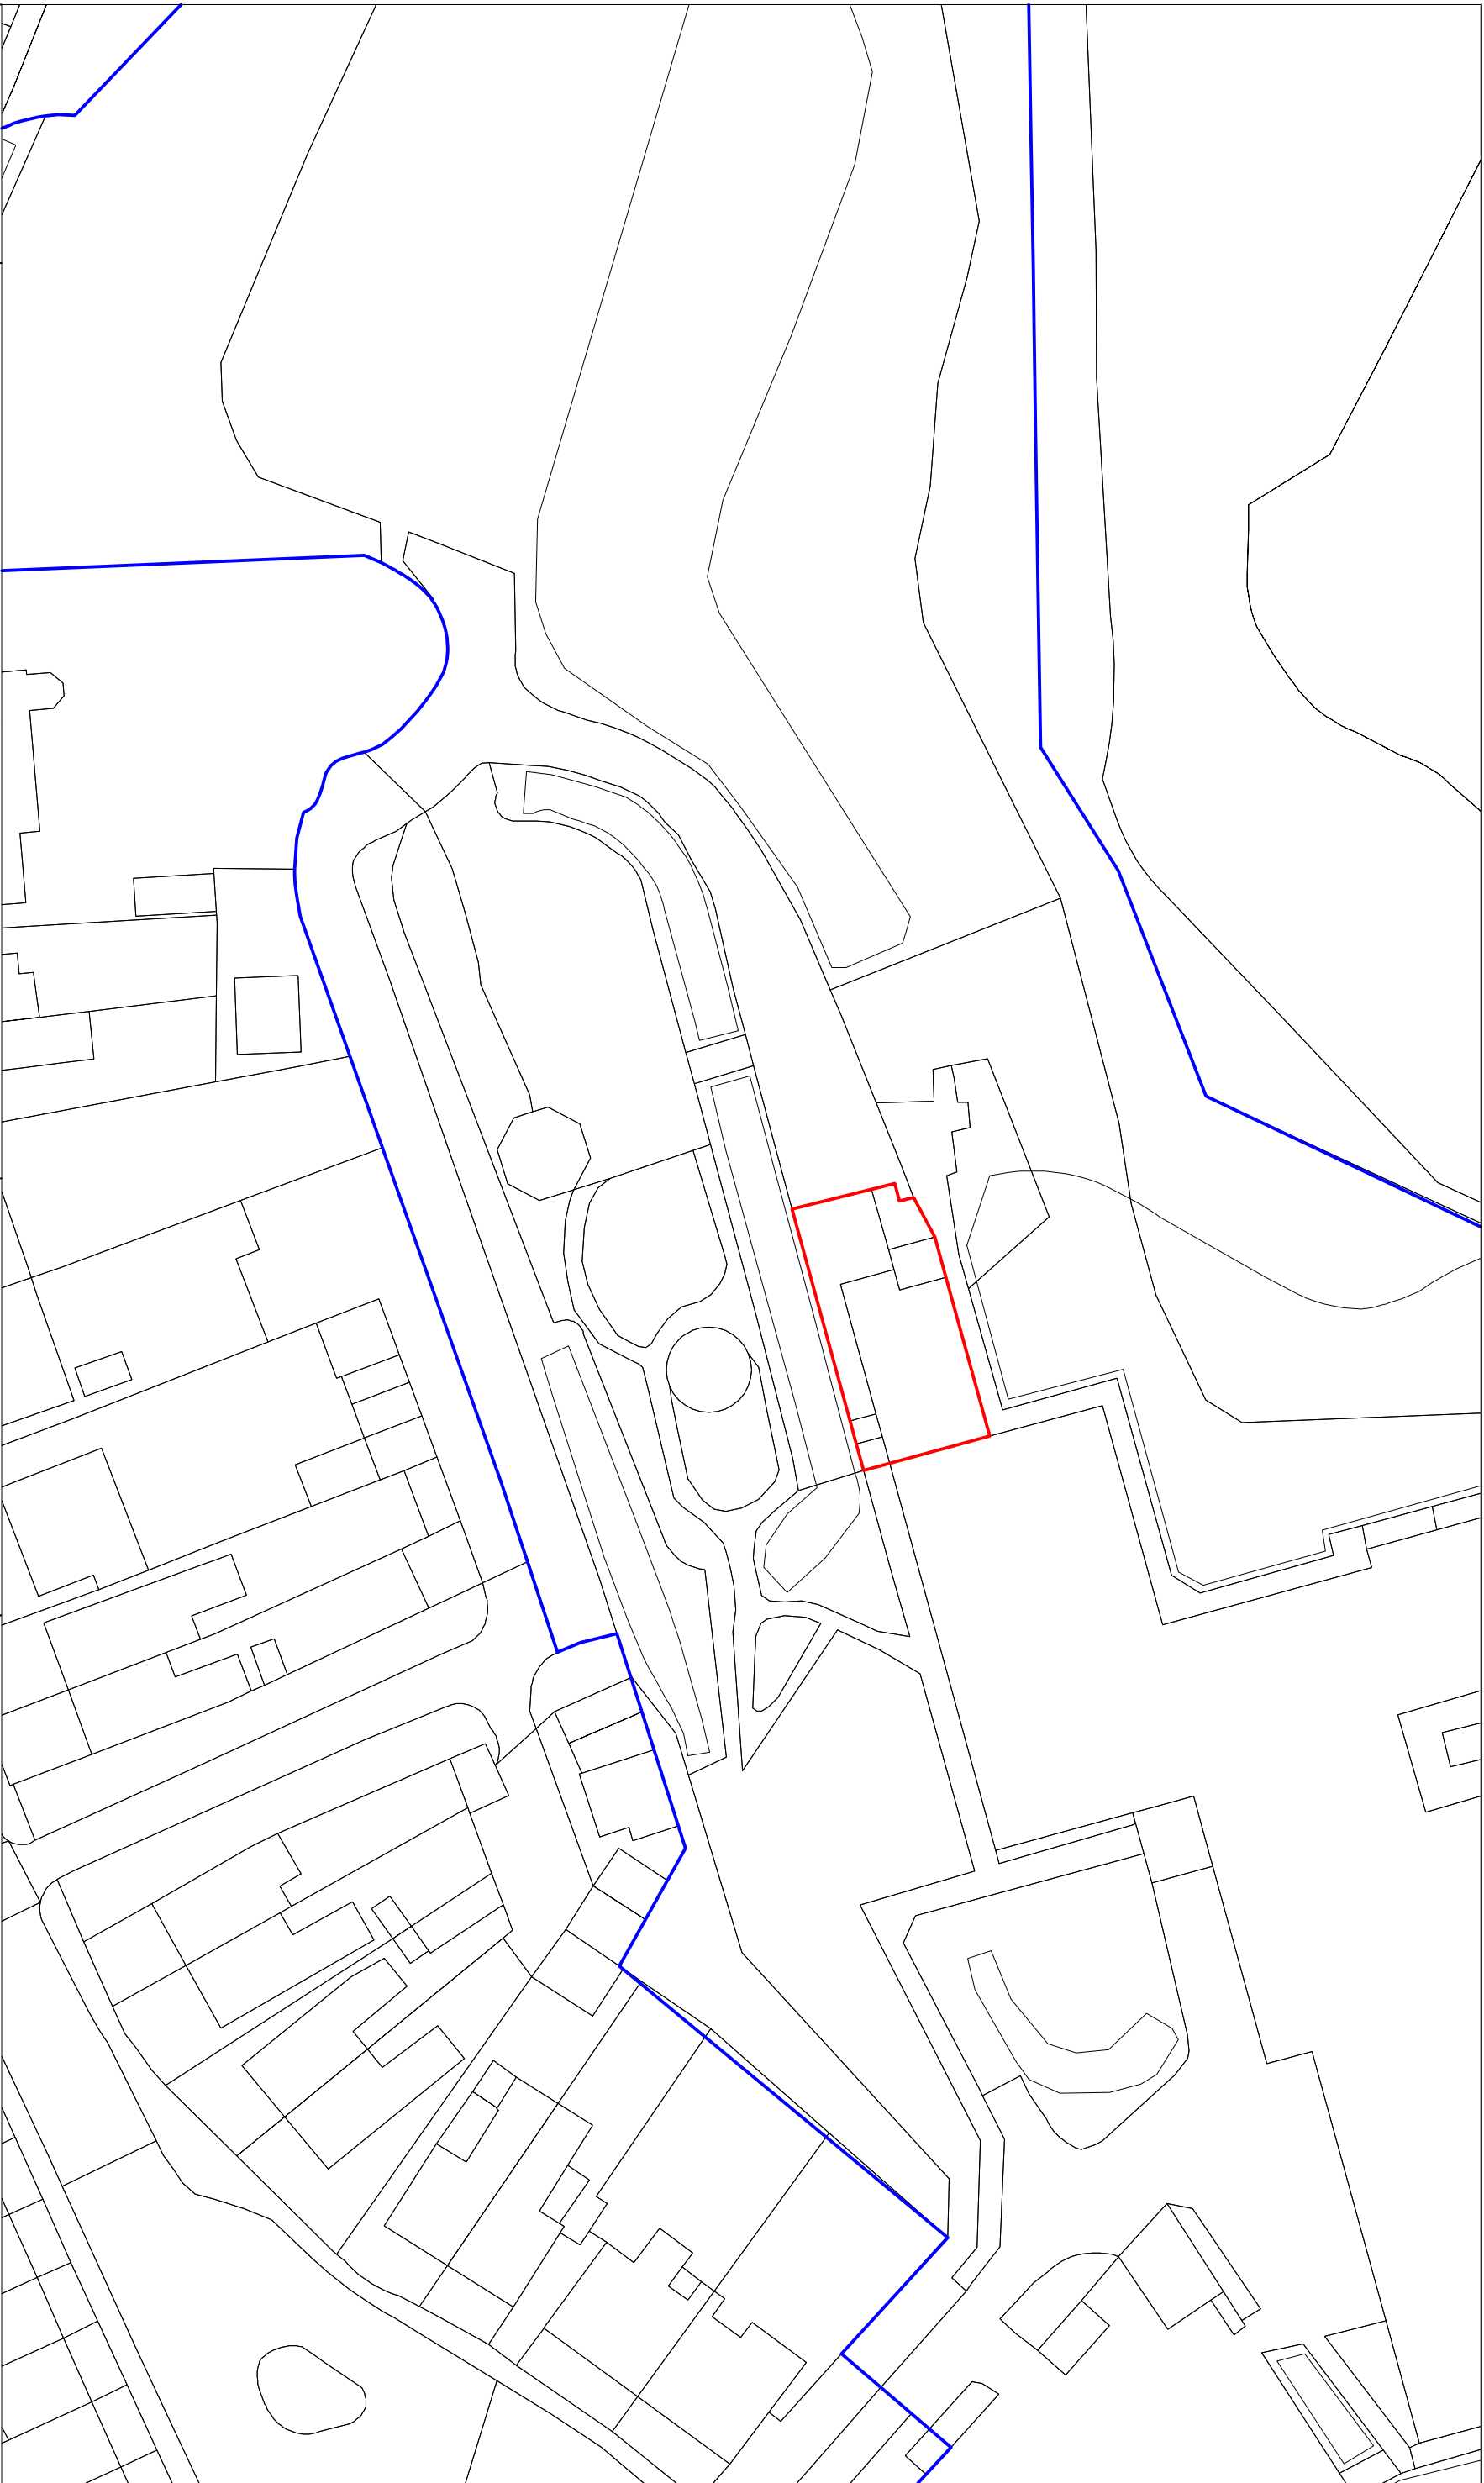

Job		Title		Scale		
Change of use of bungalow and associated works Edwardsville Primary School Cardiff Road, Treharris, Merthyr Tydfil CF46 5NE		Existing Block Plan		1/500		
				@		
				A3		
				Date		
				March 2022		
				Drawn		
				Checked		
				Job. Ref.	Dwg. No.	Rev.
				2021-090	07(P)	