


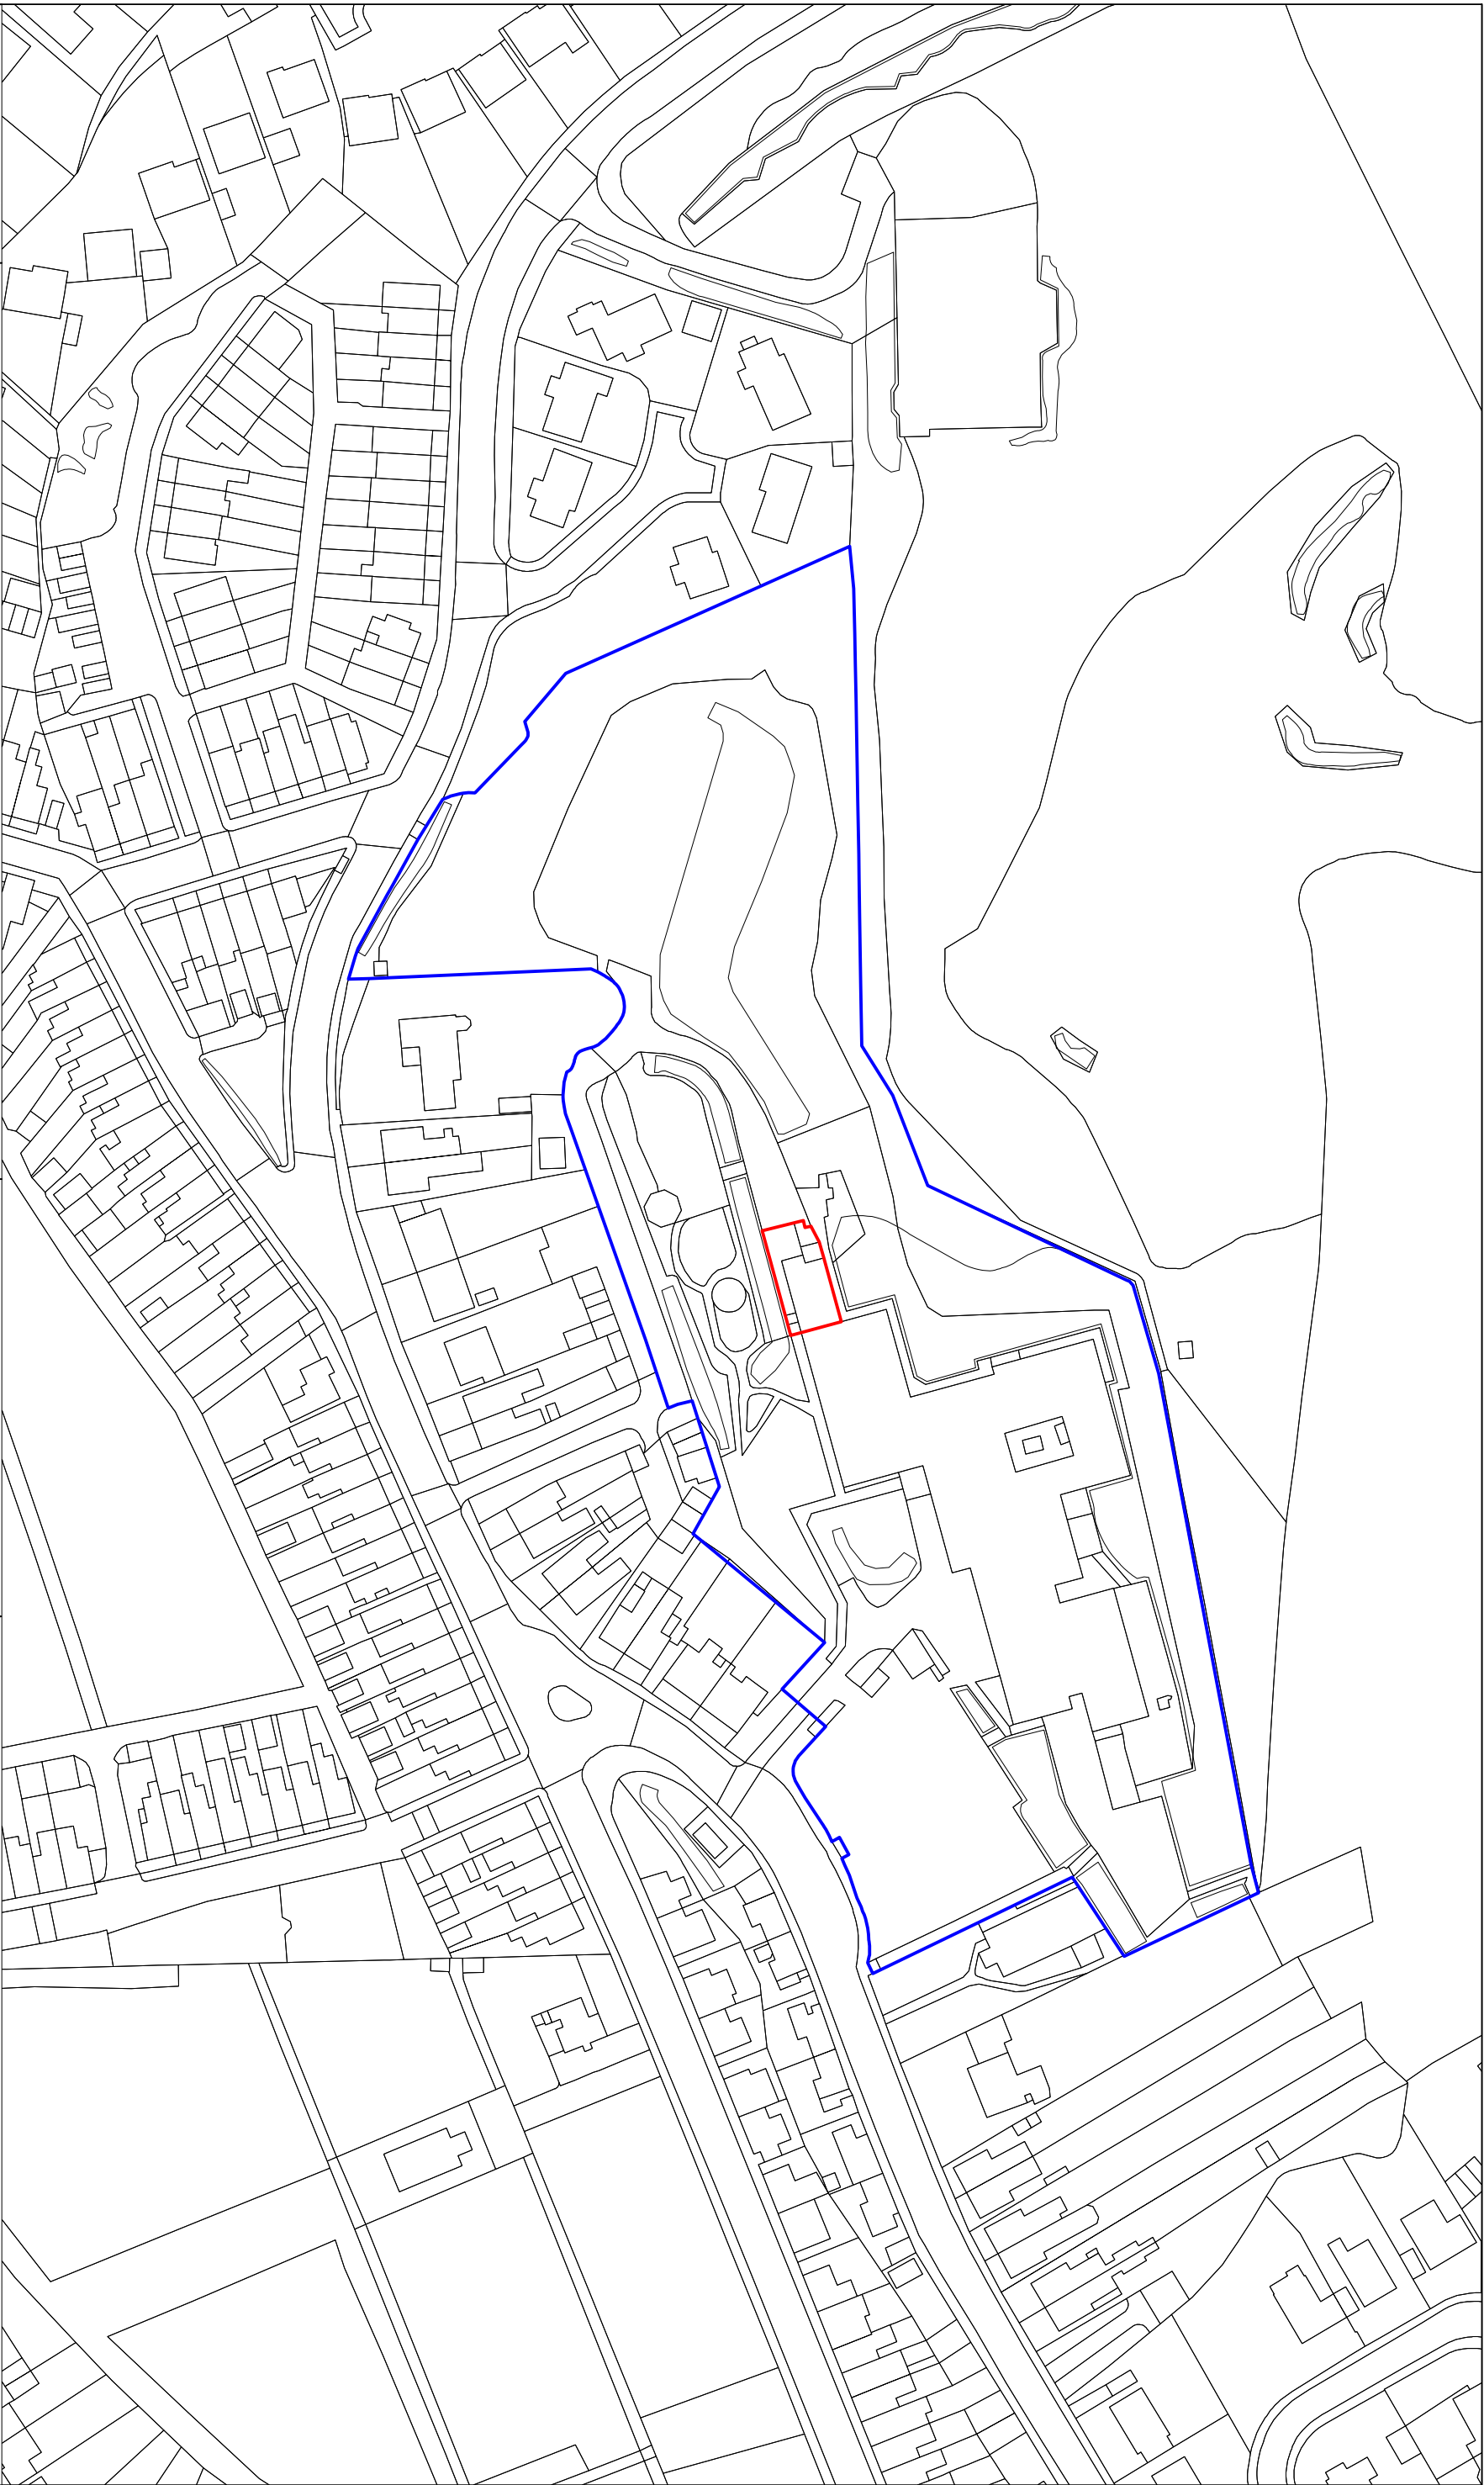

Job	Change of use of bungalow and associated works Edwardsville Primary School Cardiff Road, Treharris, Merthyr Tydfil CF46 5NE	Title	Existing Location Plan	Scale	1/1250	@	A3
				Date	March 2022		
				Drawn			
				Checked			
Job. Ref.	2021-090	Dwg. No.	08(P)	Rev.			