


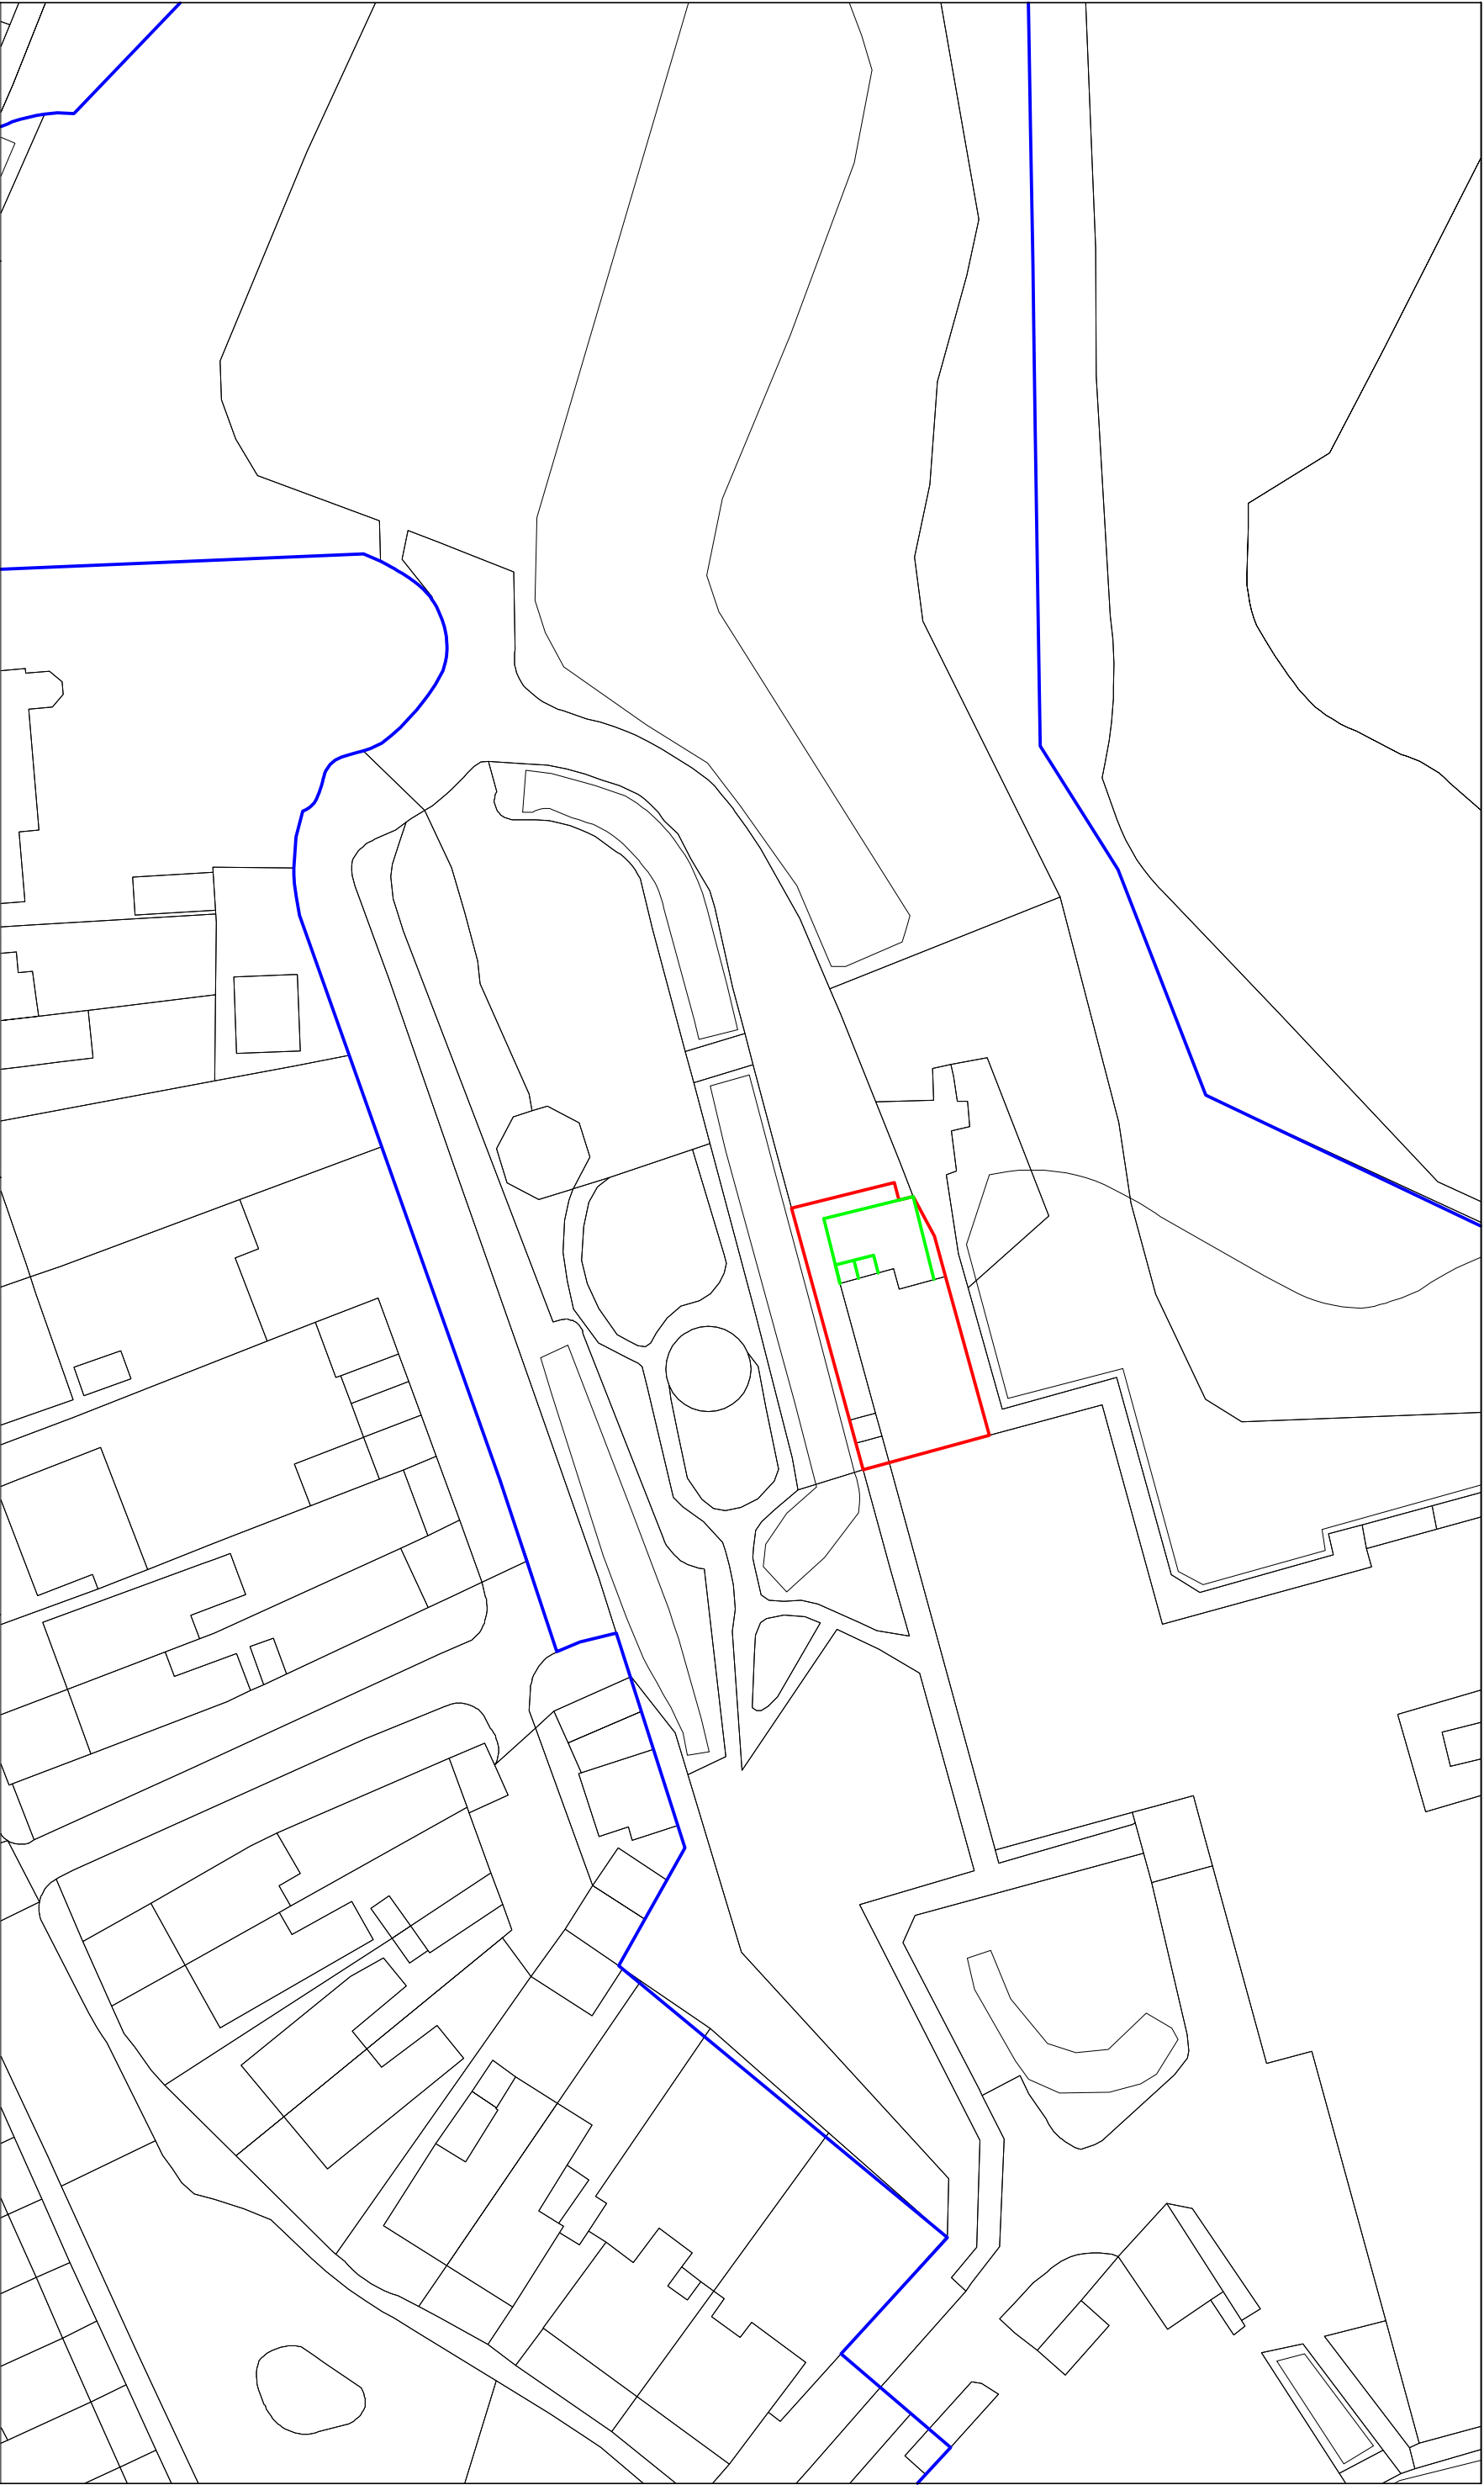

Job		Title		Scale			Date		
Change of use of bungalow and associated works Edwardsville Primary School Cardiff Road, Treharris, Merthyr Tydfil CF46 5NE		Proposed Block Plan		1/500			March 2022		
				@			Drawn		
				A3			Checked		
				Job. Ref.			Dwg .No.		
				2021-090			09(P)		
							Rev.		