


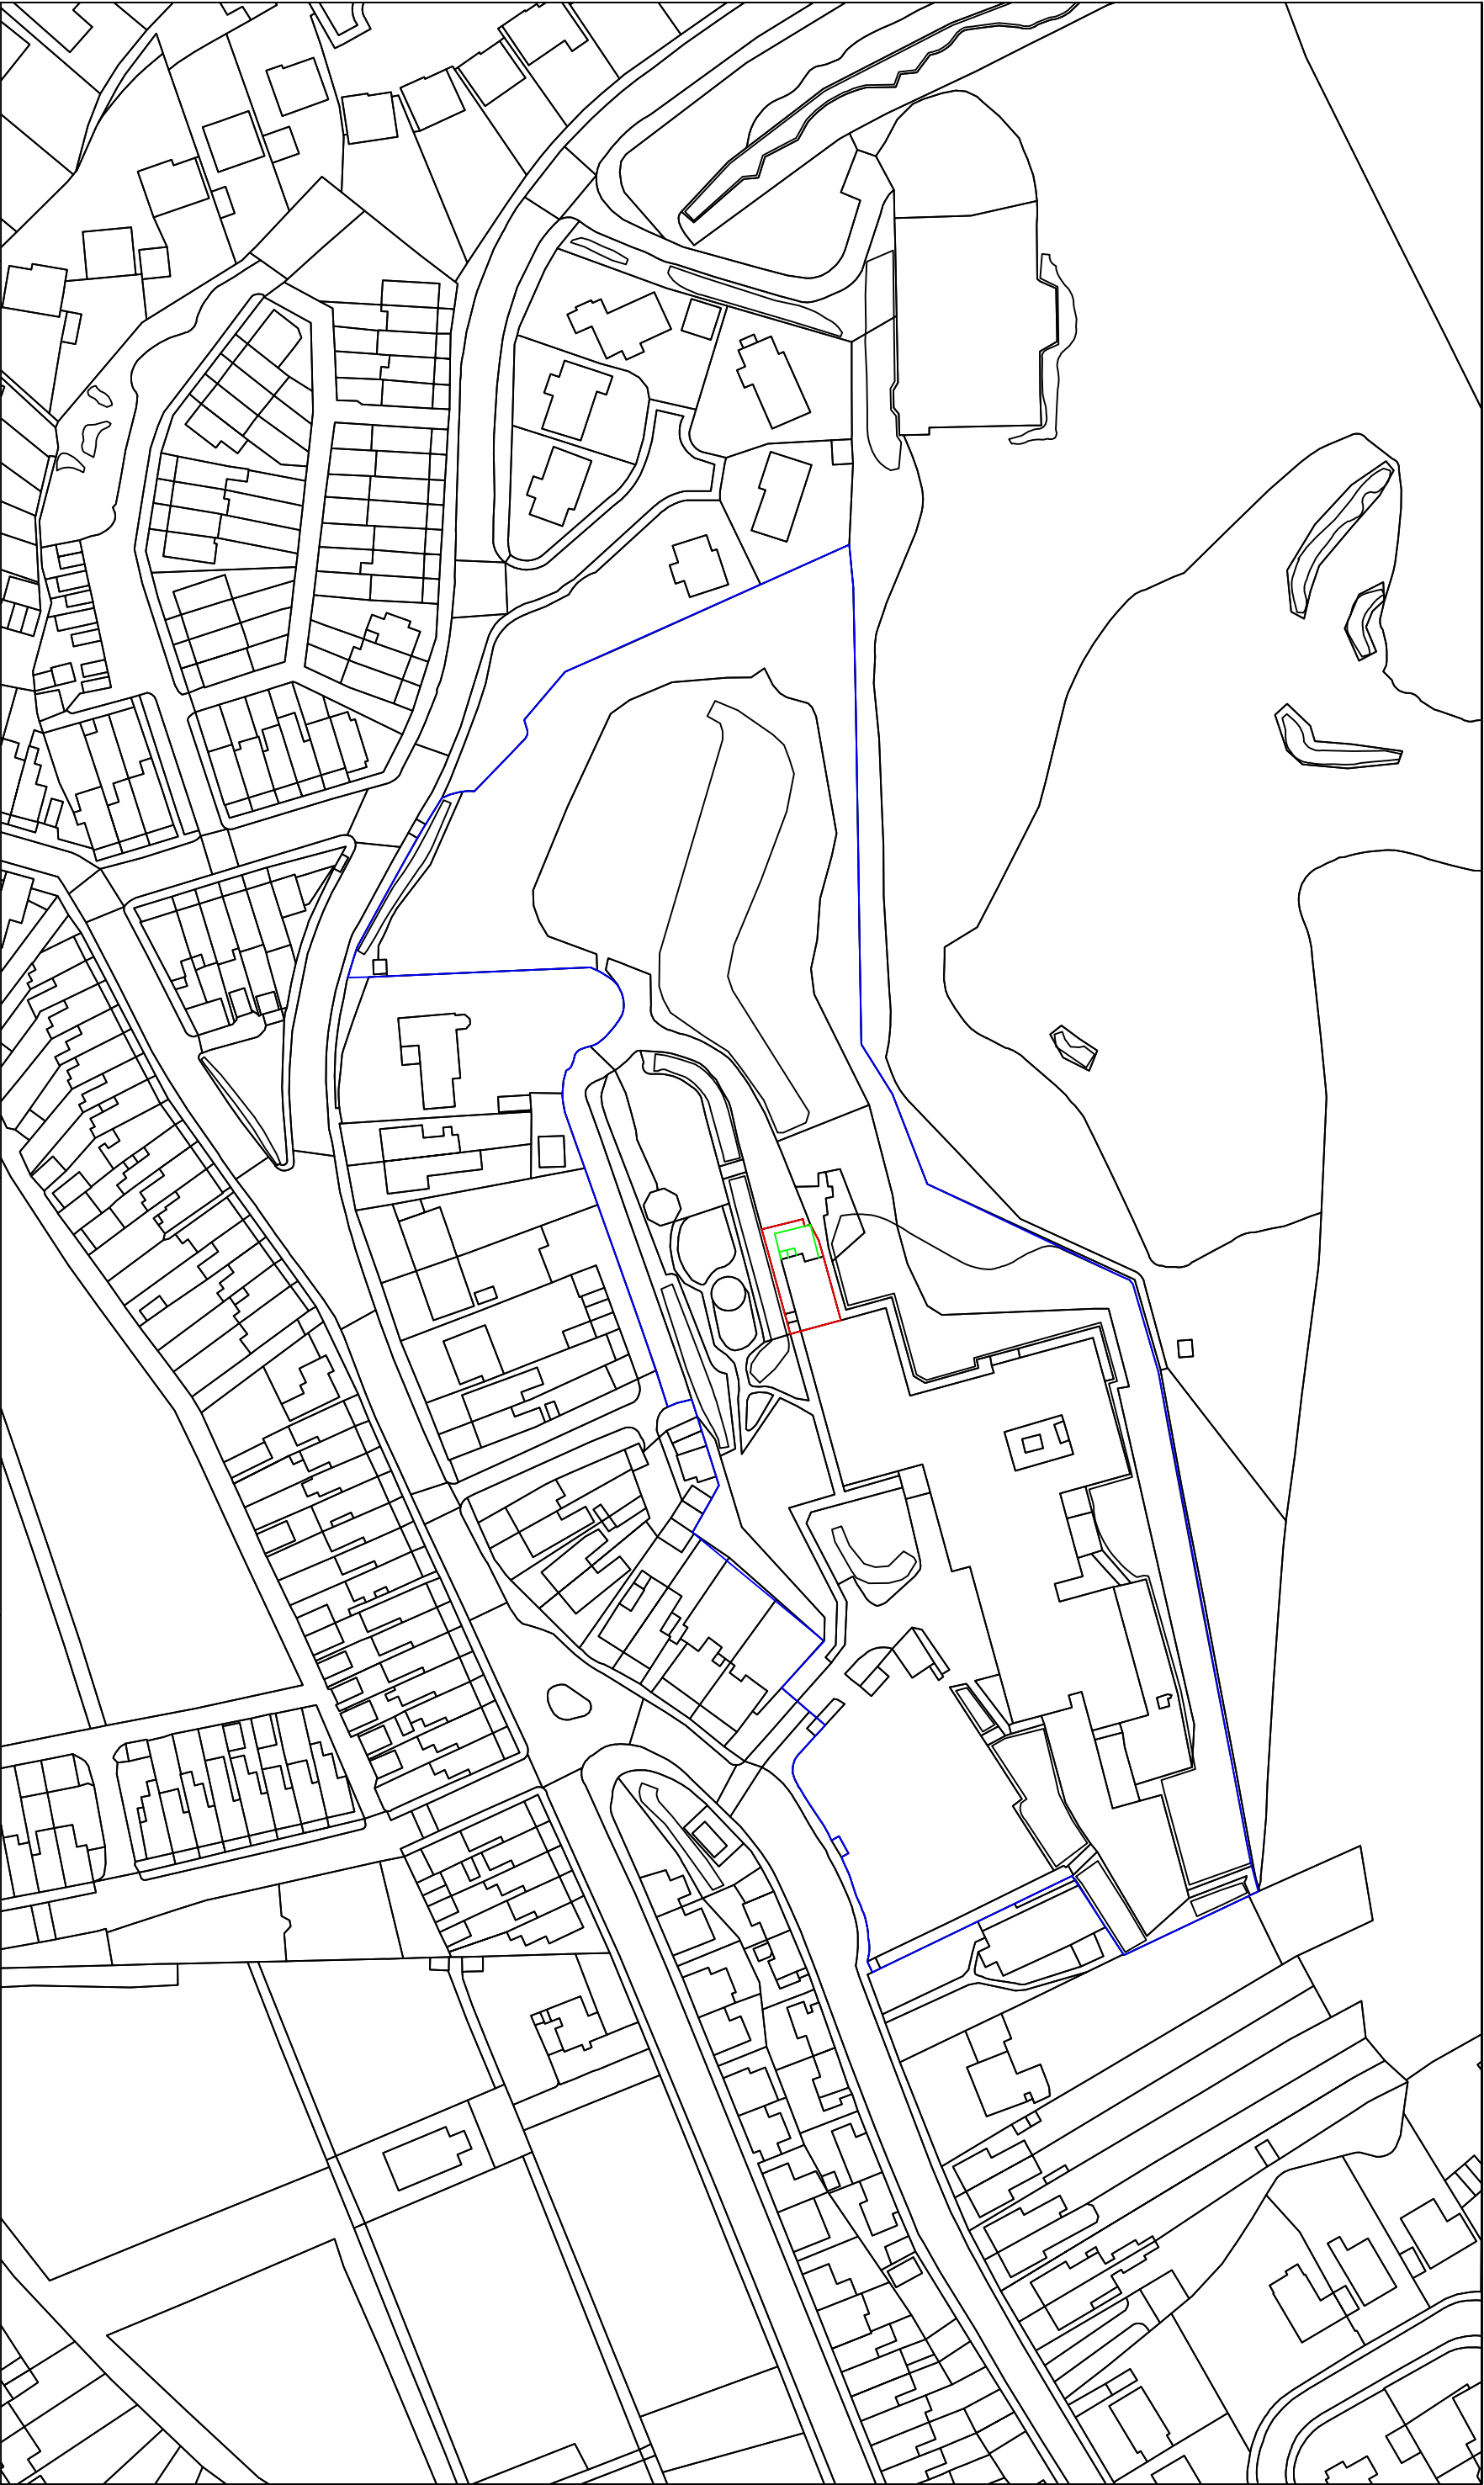

Job	Change of use of bungalow and associated works Edwardsville Primary School Cardiff Road, Treharris, Merthyr Tydfil CF46 5NE	Title	Proposed Location Plan	Scale	1/1250	@	A3
				Date	March 2022		
				Drawn			
				Checked			
	Job. Ref.	Dwg. No.	Rev.				
	2021-090	10(P)					