



ELEVATION
A

ramp/steps configuration subject to
groundworks/foundation design




ELEVATION
B

ramp/steps configuration subject to
groundworks/foundation design





ELEVATION
D

ramp/steps configuration subject to
groundworks/foundation design

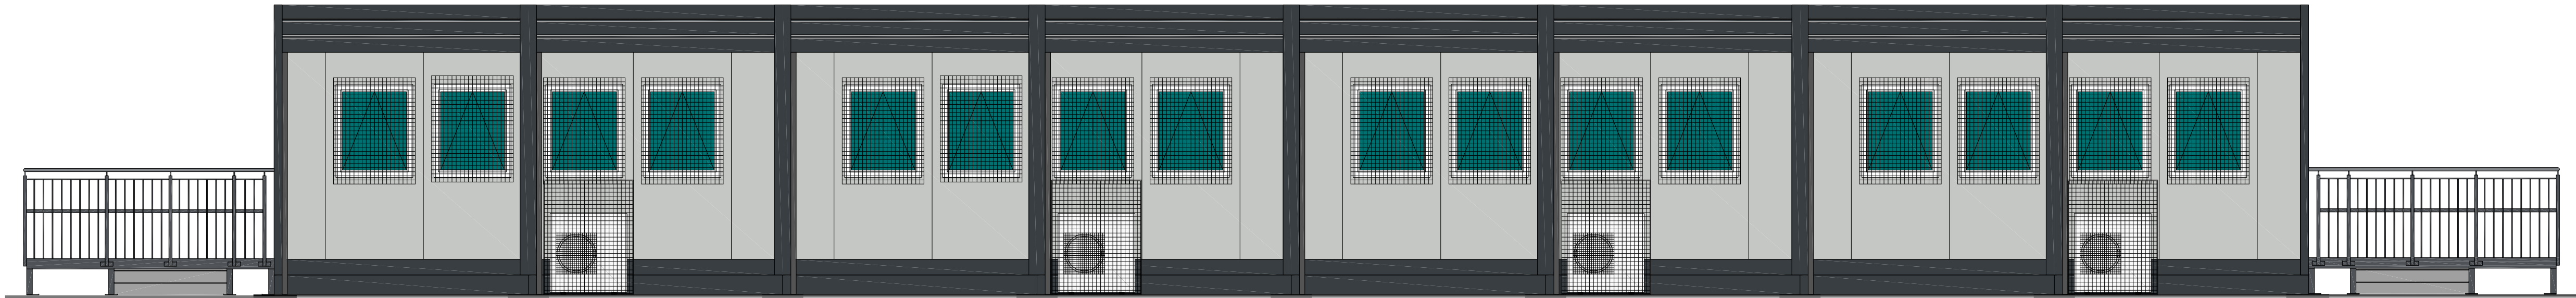

ELEVATION
C

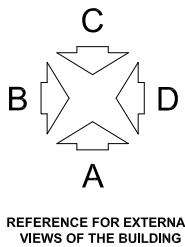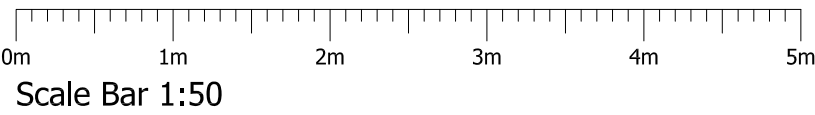

A	First Issue	-	-	-	-
Rev	Description	By	Date	Chk	Date
Revision History					
General Notes:					
• This drawing and any information or descriptive matter set hereon is the confidential property of Algeco, and must not be disclosed, loaned, copied or used for manufacturing, tendering or any other purpose without the prior consent in writing of Algeco.					
• Do not scale from this drawing, work to figured dimensions only.					
• All dimensions are in millimetres					
					
www.algeco.co.uk					
Algeco - Modular Buildings, Manor Drive, Peterborough, PE4 7AP Tel: 01733 298700 - Fax: 01733 298749					
Client: Willmott Dixon Construction Ltd					
Project: Classroom Accommodation Blessed Carlo Acutis Catholic School Steelplan Multi					
Drawn By: SRW	Drawn Date: 26.06.23	Checked By: PAA	Checked Date: 26.06.23		
Scale: 1:50	Sheet Size: A1	Sheet Number: 1	of 1		
Drawing Title: 8 No. Bays 9.6 x 3.1m 2.5m Ceiling Height Externl Elevations (Option 1)					
Drawing Number: L220118-311					Rev: A