

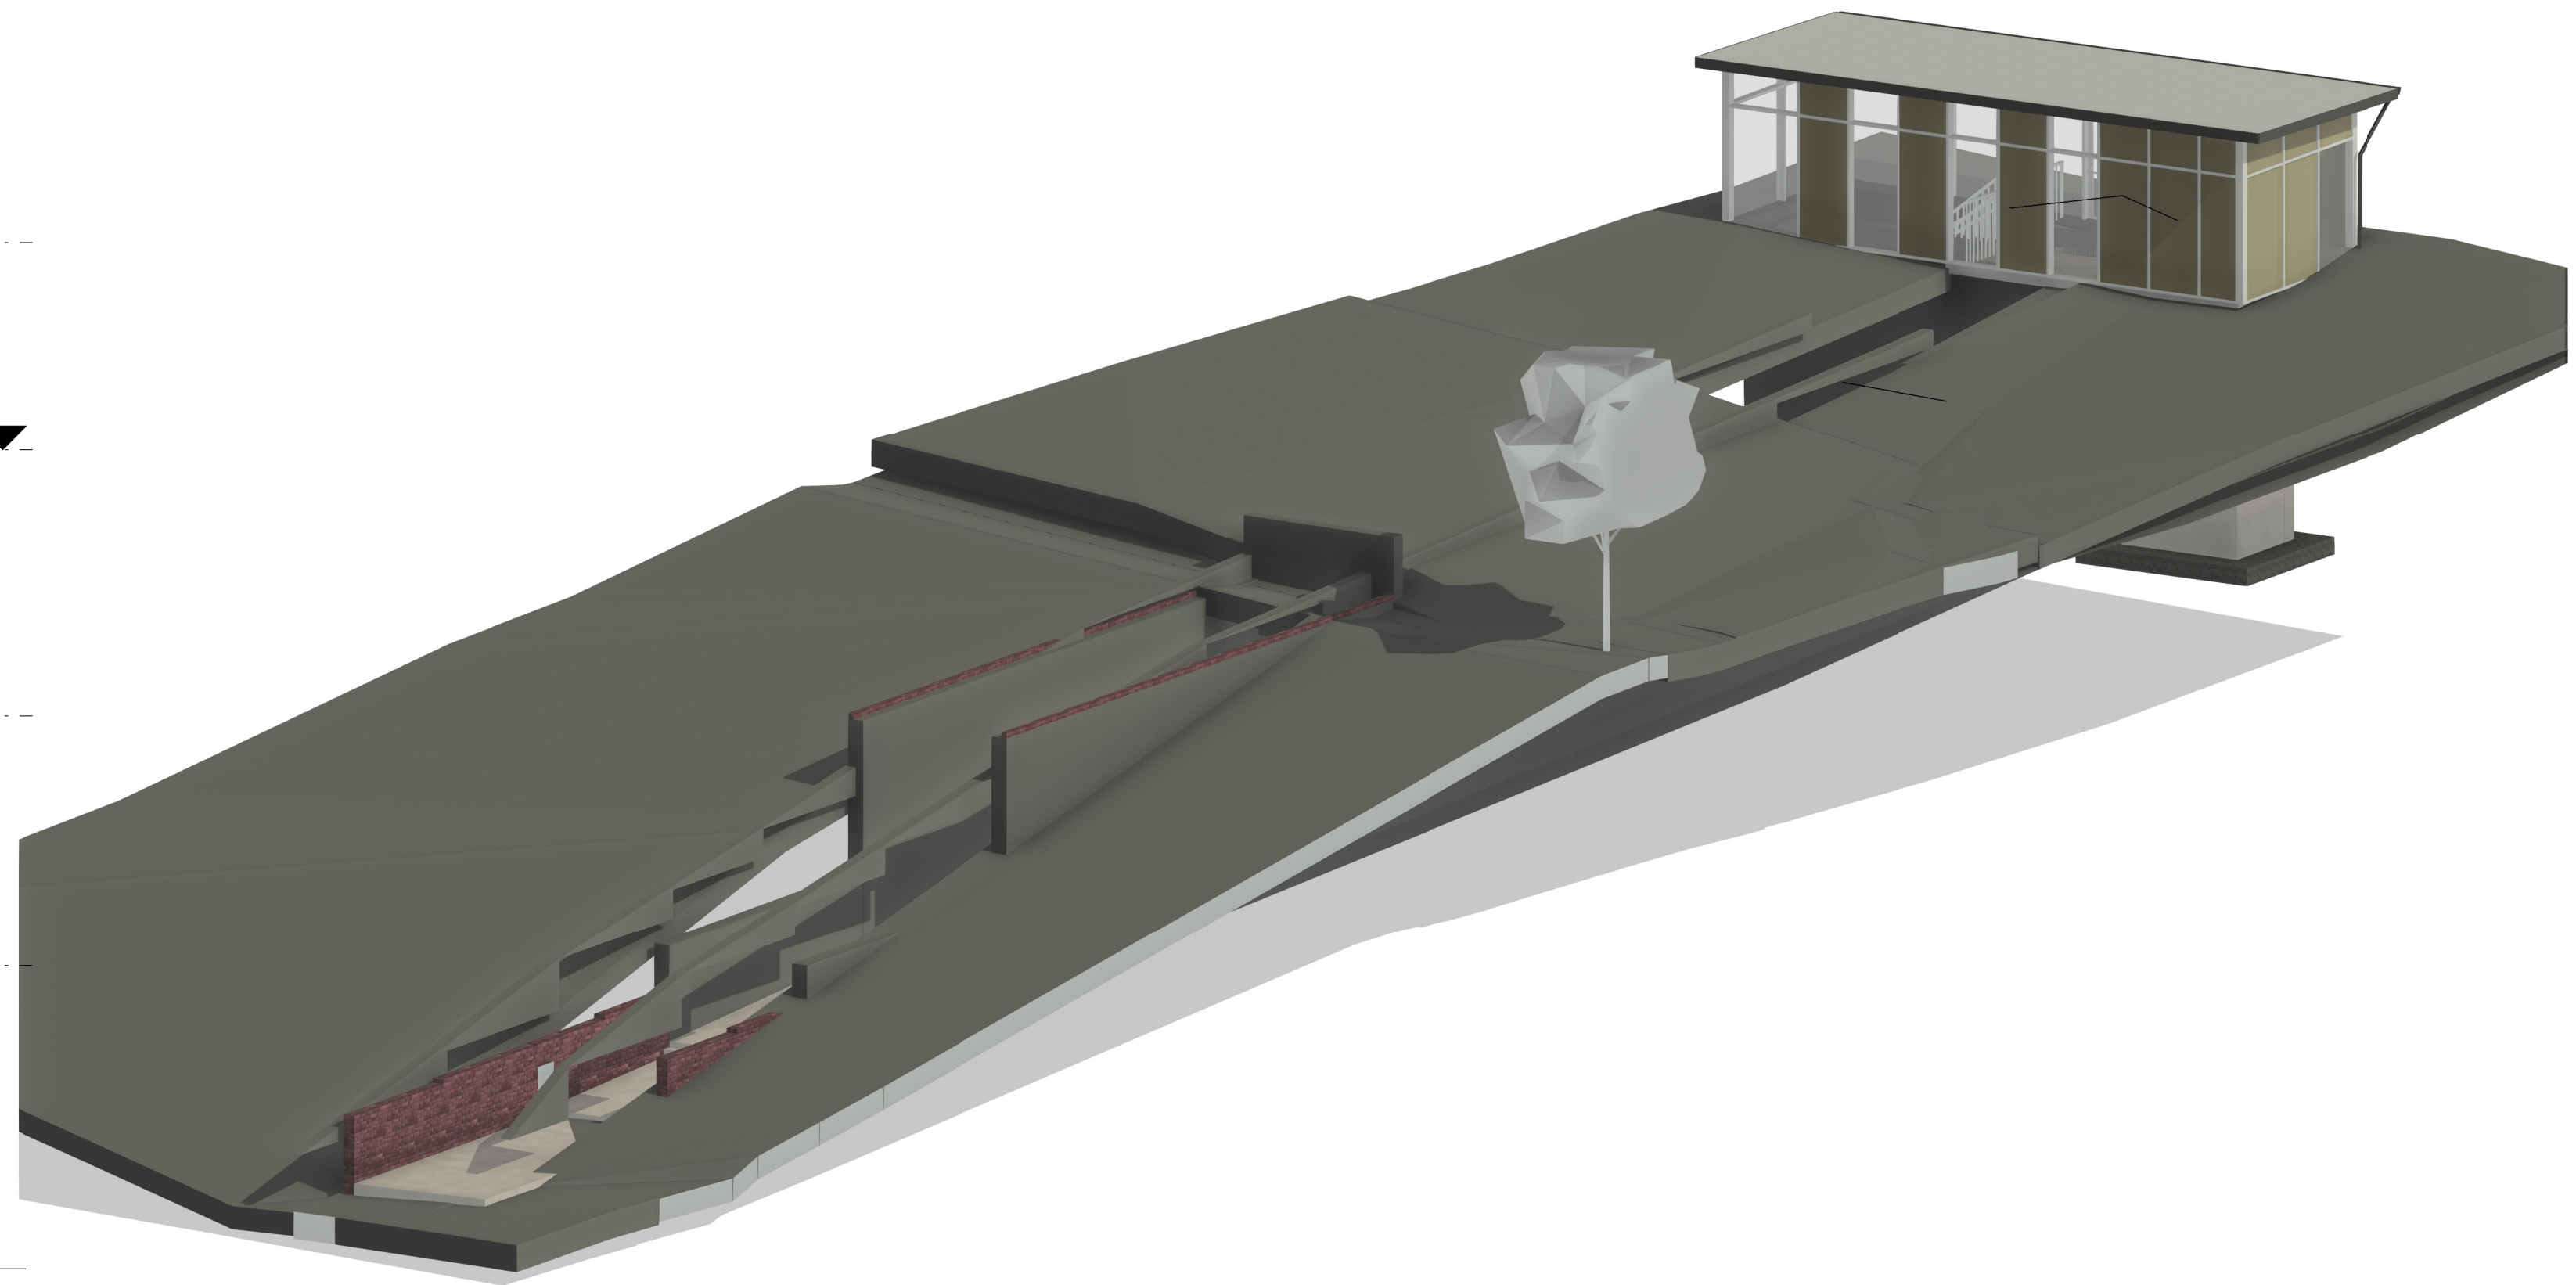
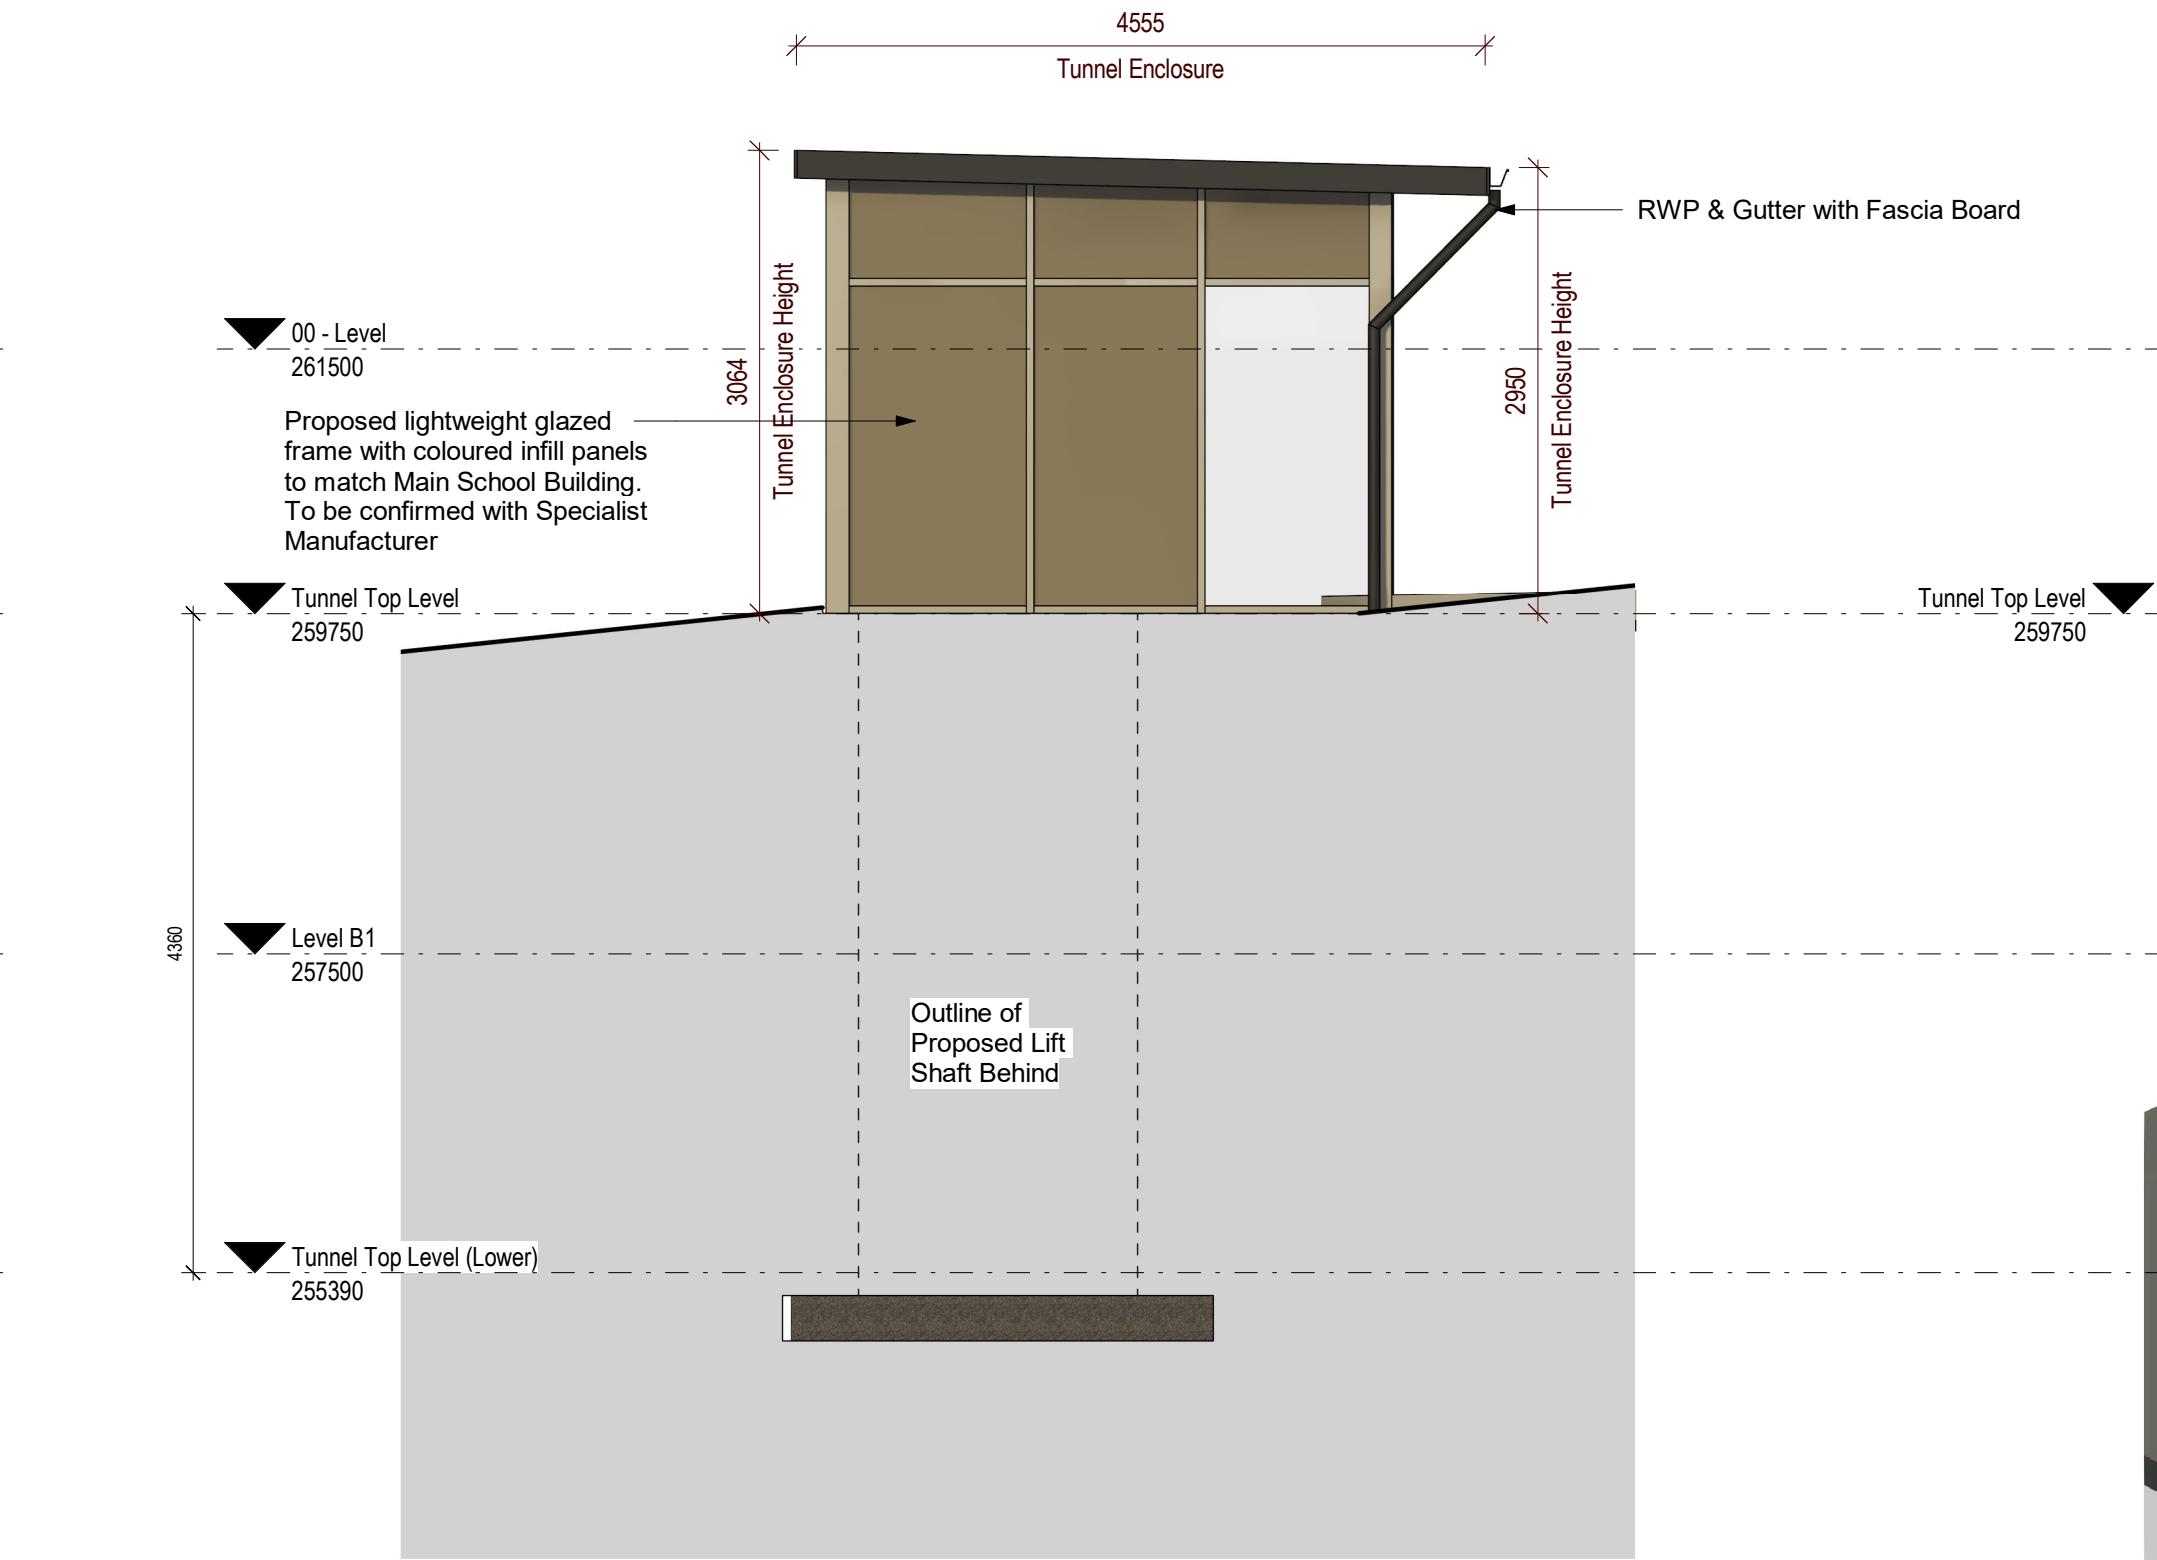
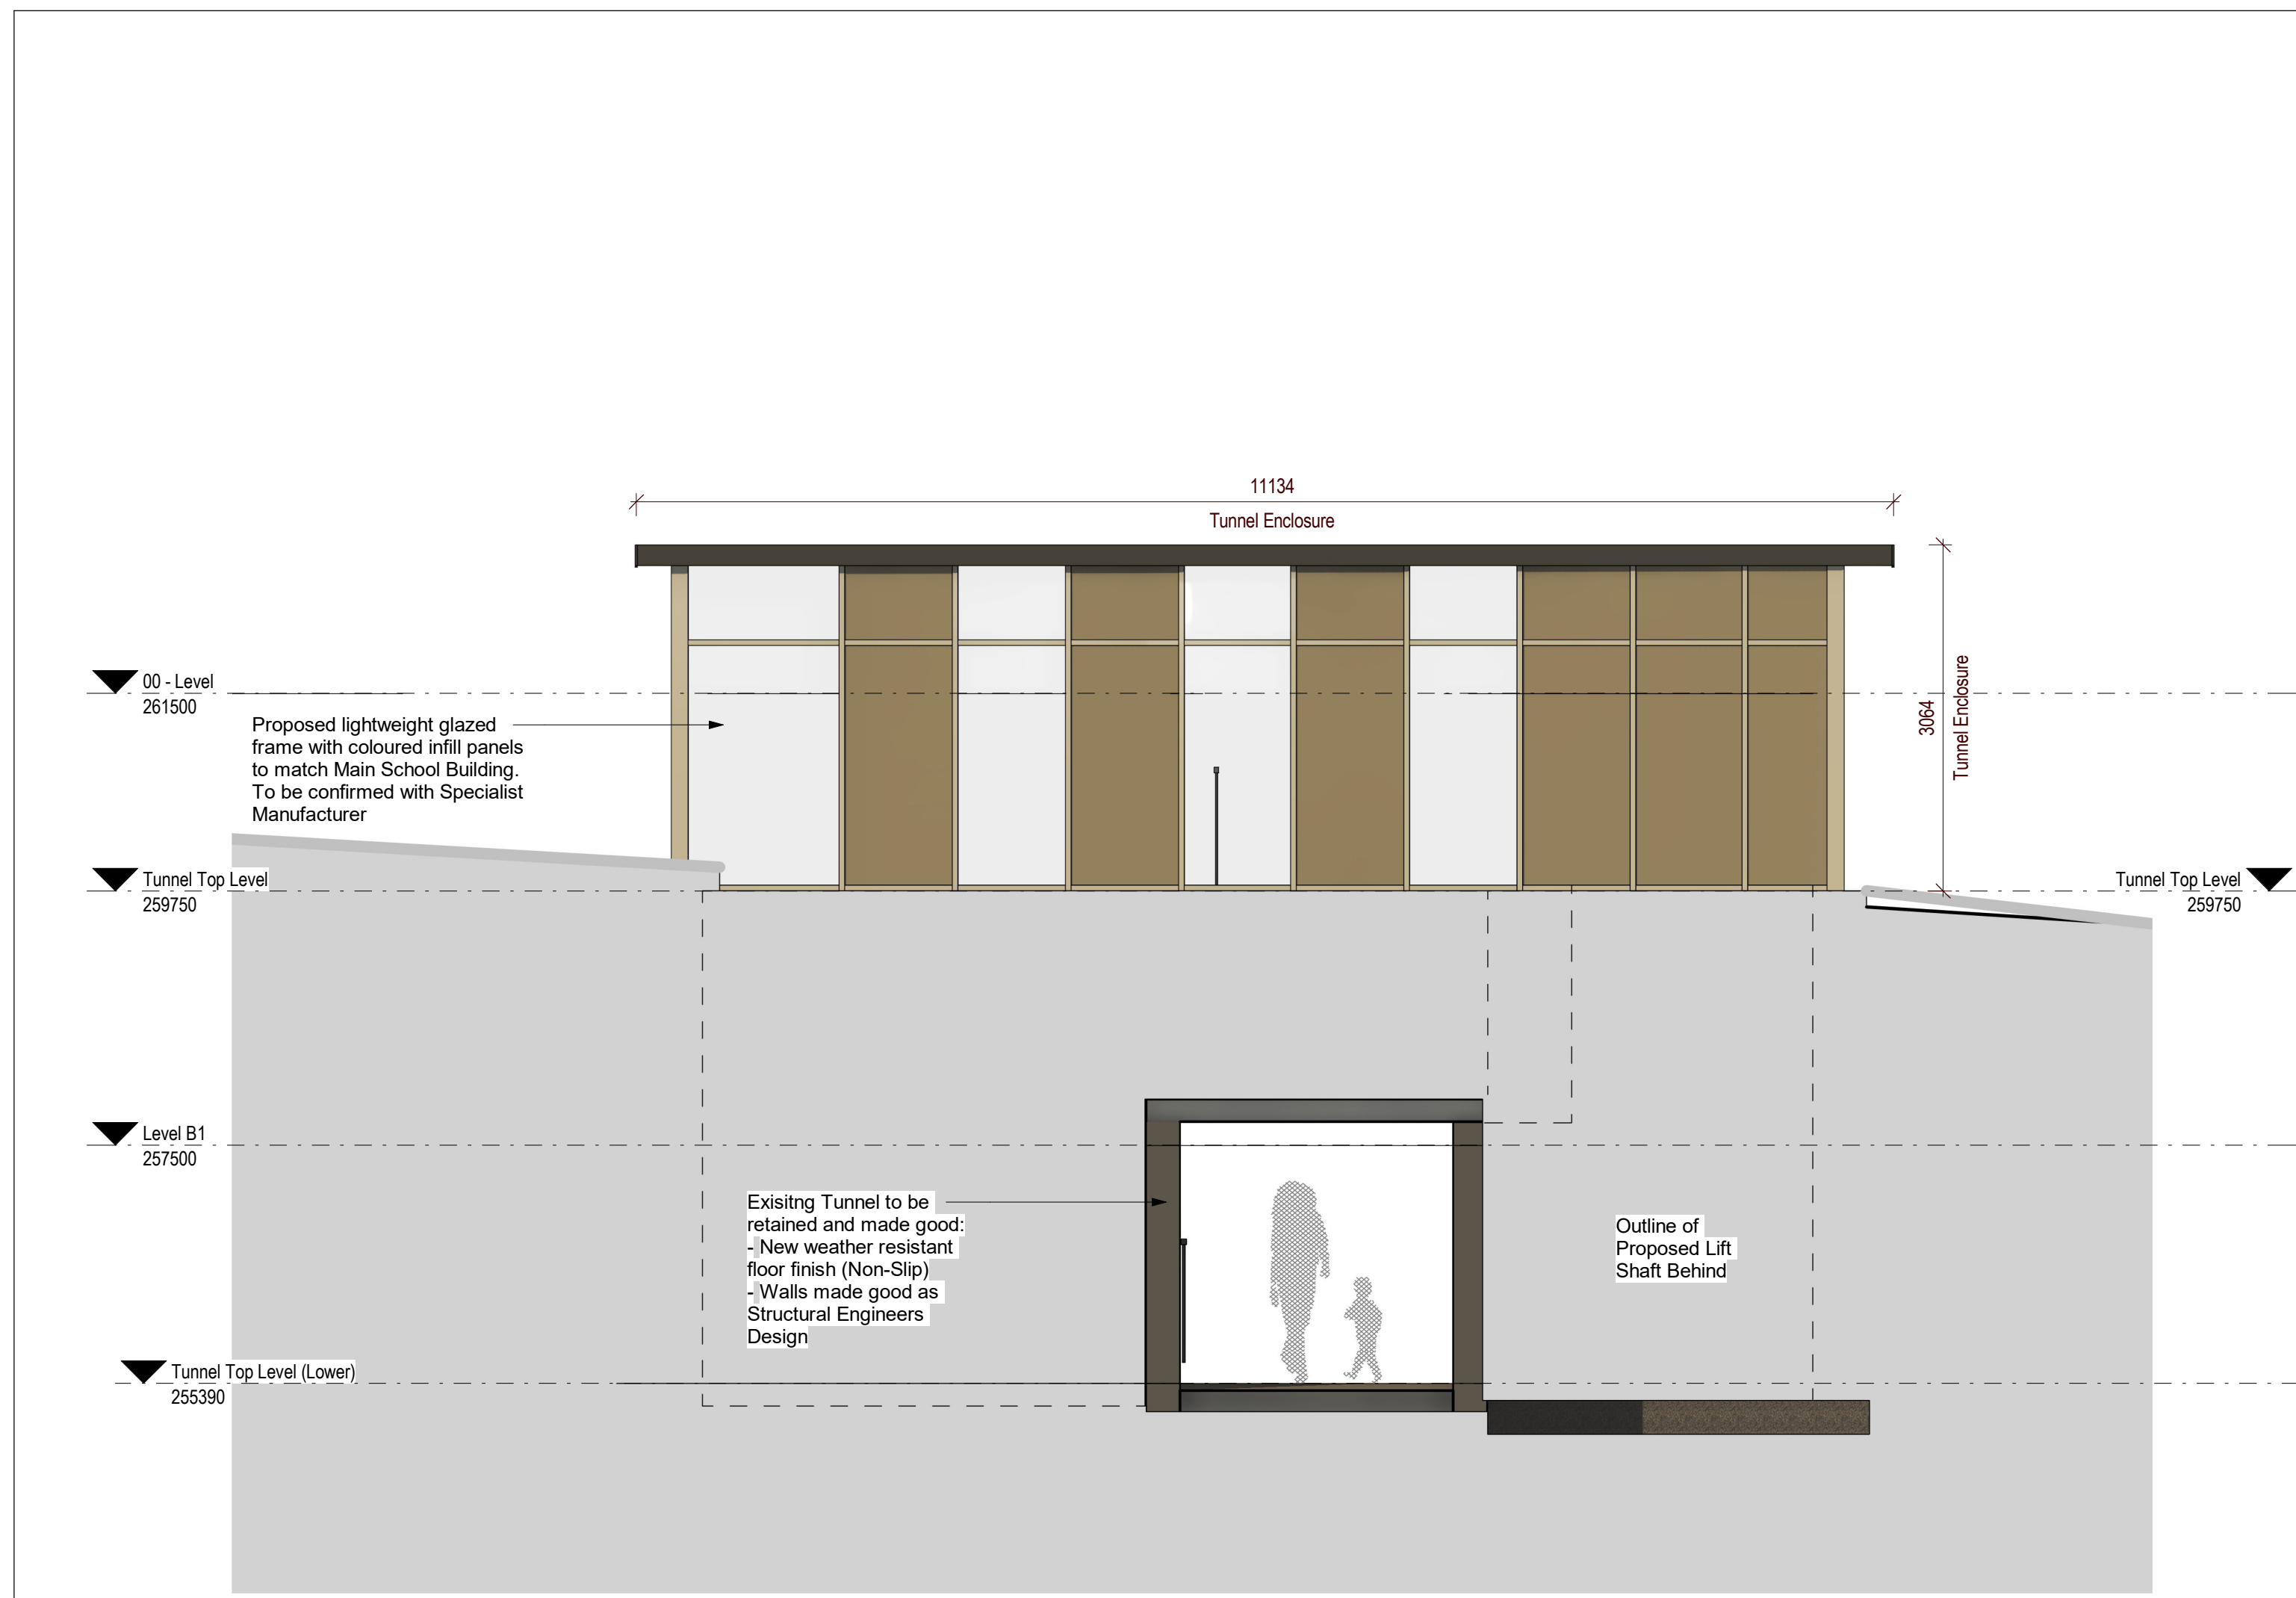


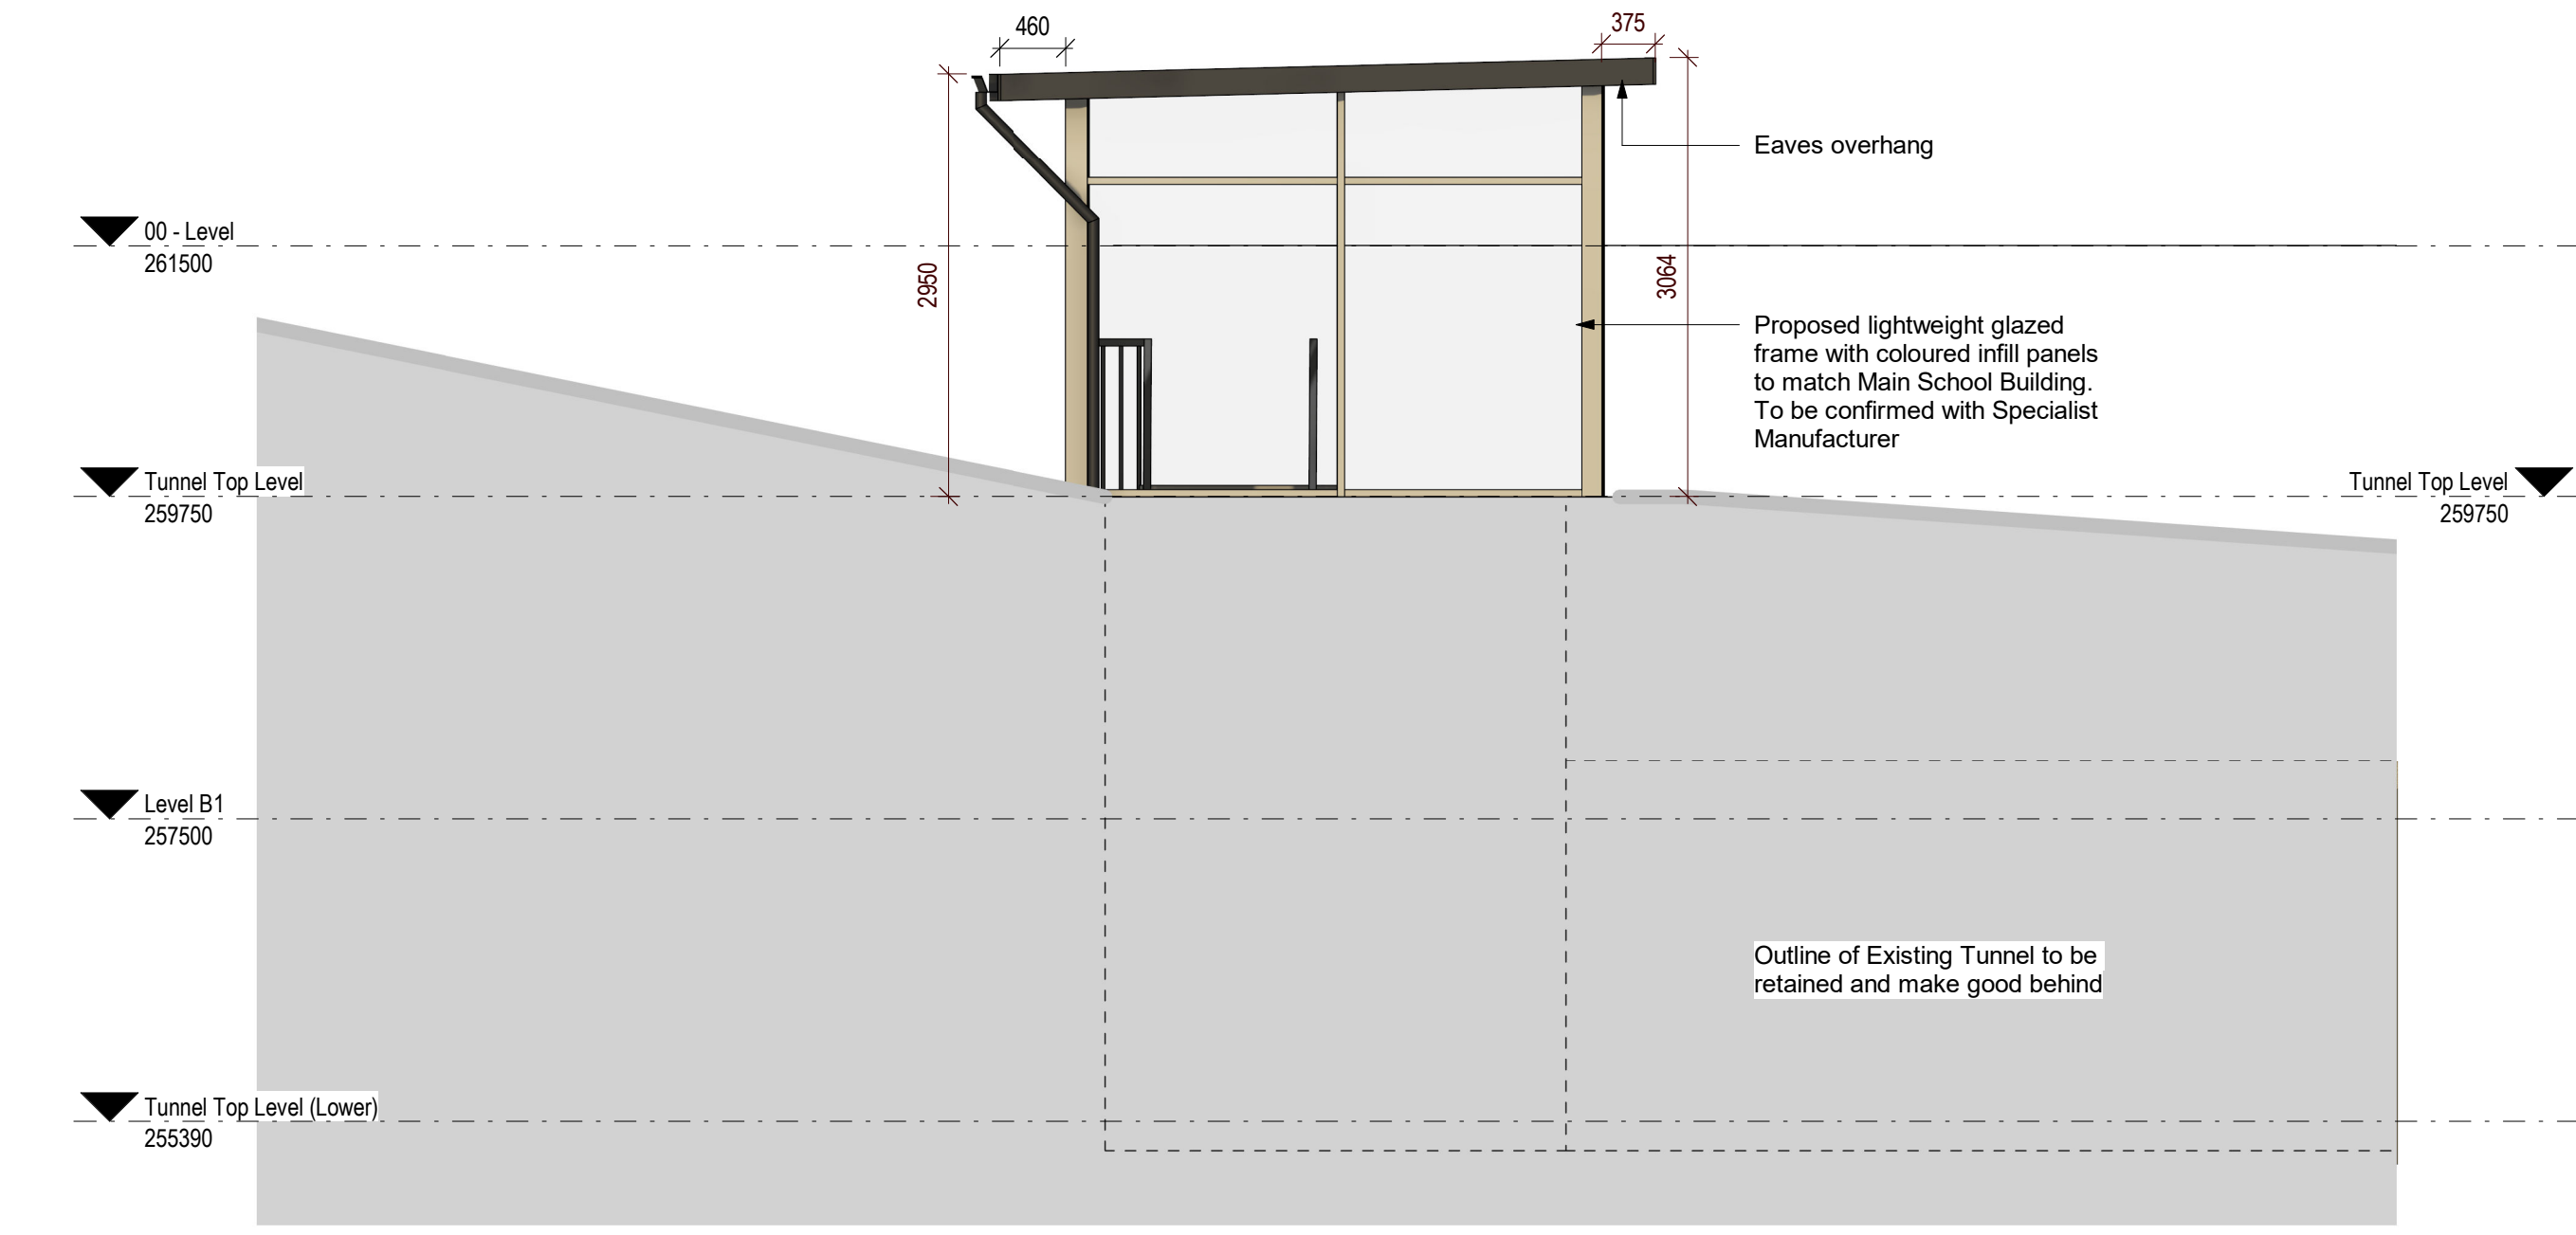

A Elevation A
SCALE 1 : 50

B Elevation B
SCALE 1 : 50

3 Tunnel 3D View
SCALE

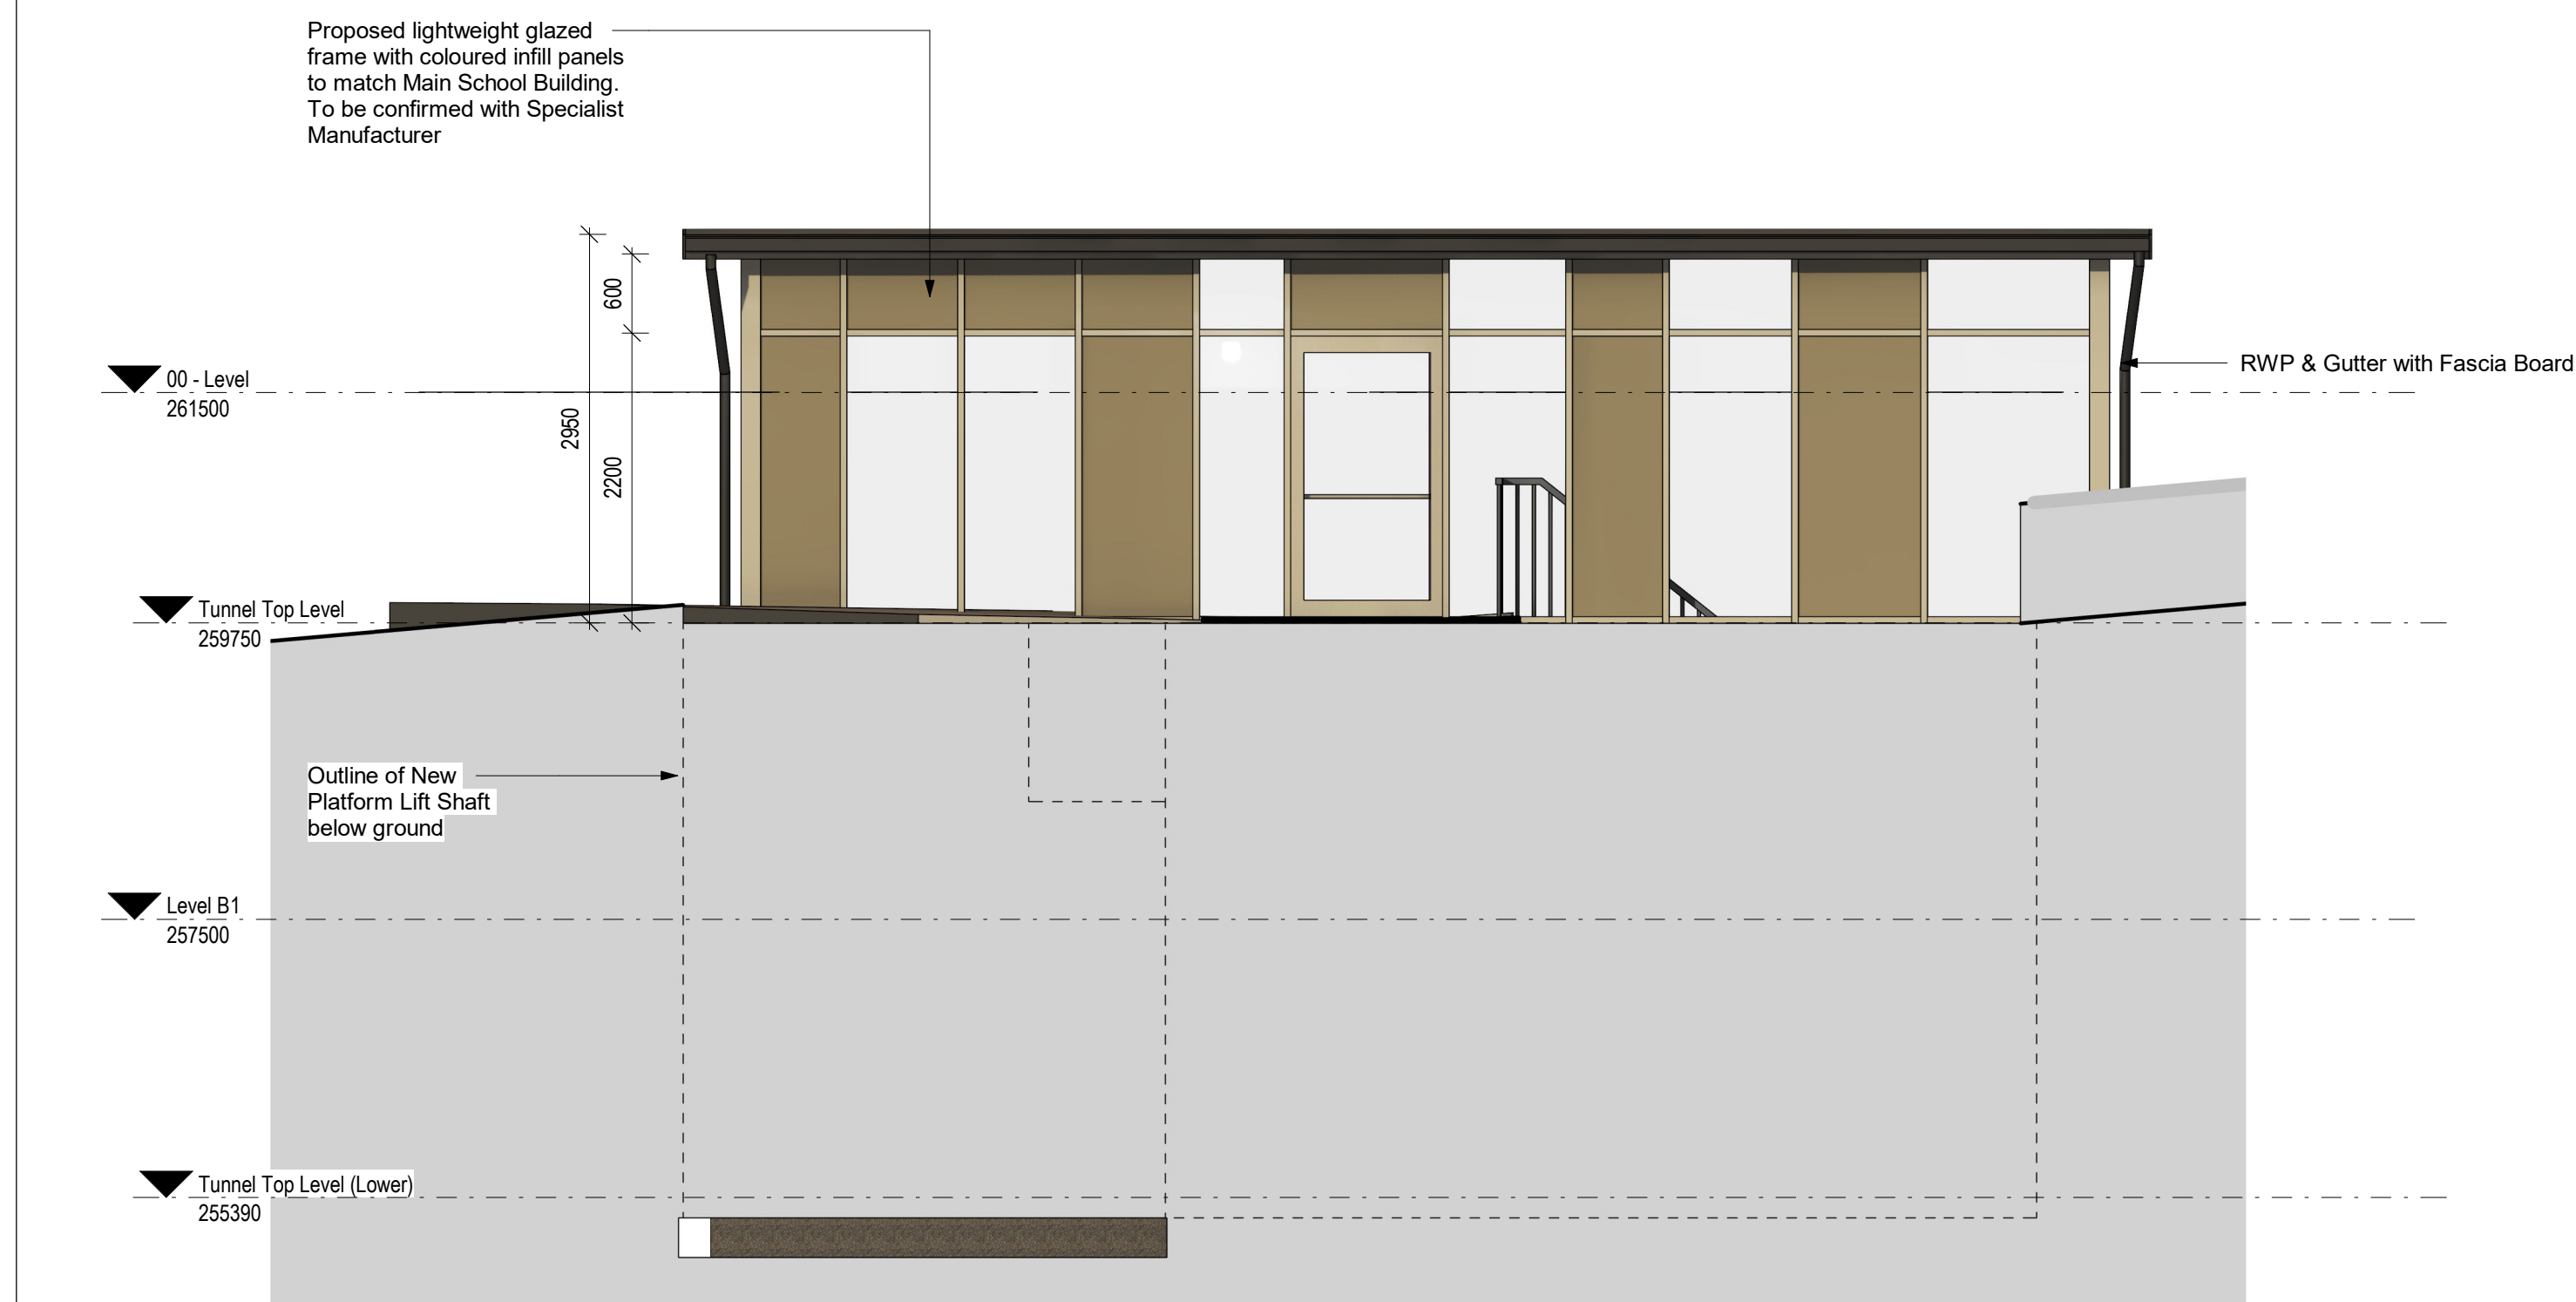


C Elevation C
SCALE 1 : 50

D Elevation D
SCALE 1 : 50

A1 Tunnel Enclosure Section
SCALE 1 : 50

KEY PLAN

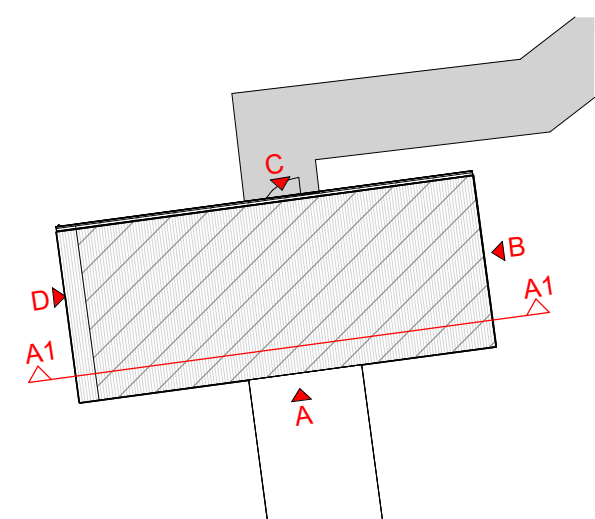

Notes & Assumptions:

- This drawing is to be read in conjunction with all relevant Structural / Civil Engineers drawings relating to Tunnel Works
- This drawing is to be read in conjunction with all relevant Landscape Architects drawings relating to Tunnel works.
- A full condition survey is to be carried out on the existing tunnel. In the absence of this survey to date a number of assumptions and considerations have been made
- Any issues or design intent that has not been noted on drawings that have been made aware following a condition survey is to notify the Architect immediately.
- All dimensions shown are indicative and to be used as a guide for the system manufacturer.

Drawing Subtitle				Status		Project Title	
FOR PLANNING				S2		Blessed Carlo Acutis Catholic School	
SNC-LAVALIN				The HUB 500 Park Avenue Almondsbury Bristol BS32 4RZ Tel: +44 1454 662000 www.atkinsglobal.com © SNC-Lavalin (2019)		Drawing Title	
ATKINS				Member of the SNC-Lavalin Group		Tunnel Enclosure Elevations	
Client				Willmott Dixon Construction Ltd		Scale	
Rev.				Date		As Indicated	
Description				By		Designed	
Appr.				Date		Drawn	
P2				04/08/2023		OJH	
P1				25/07/2023		OJH	
Issued for Information Only				24/07/2023		TH	
				25/07/2023		TH	
						Revision	
						BCA-ATK-V4-ZZ-DR-A-012021	
						P2	