




100
0 10
Millimetres

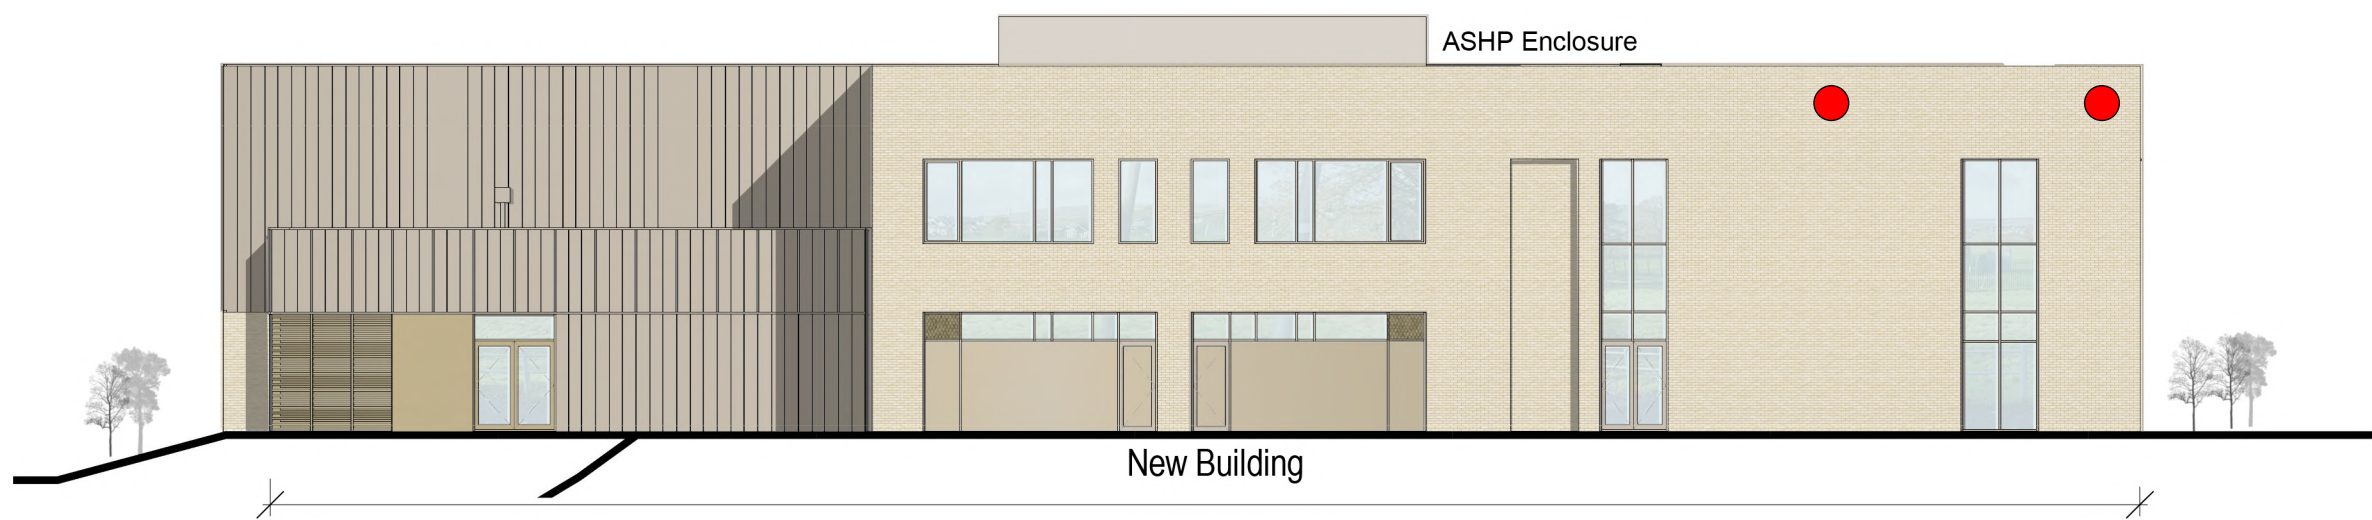


1 Planning Elevation 1
016001 SCALE 1 : 200

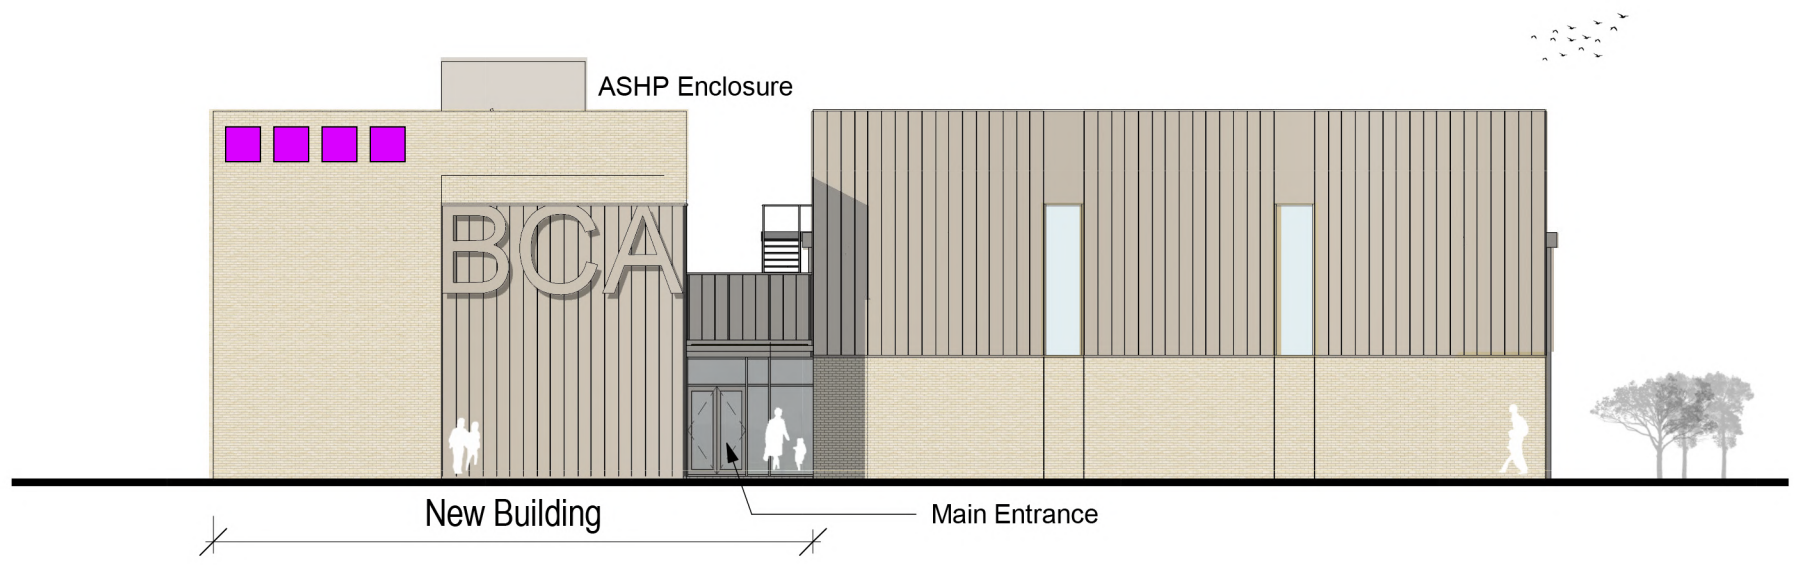


2 Planning Elevation 2
016001 SCALE 1 : 200

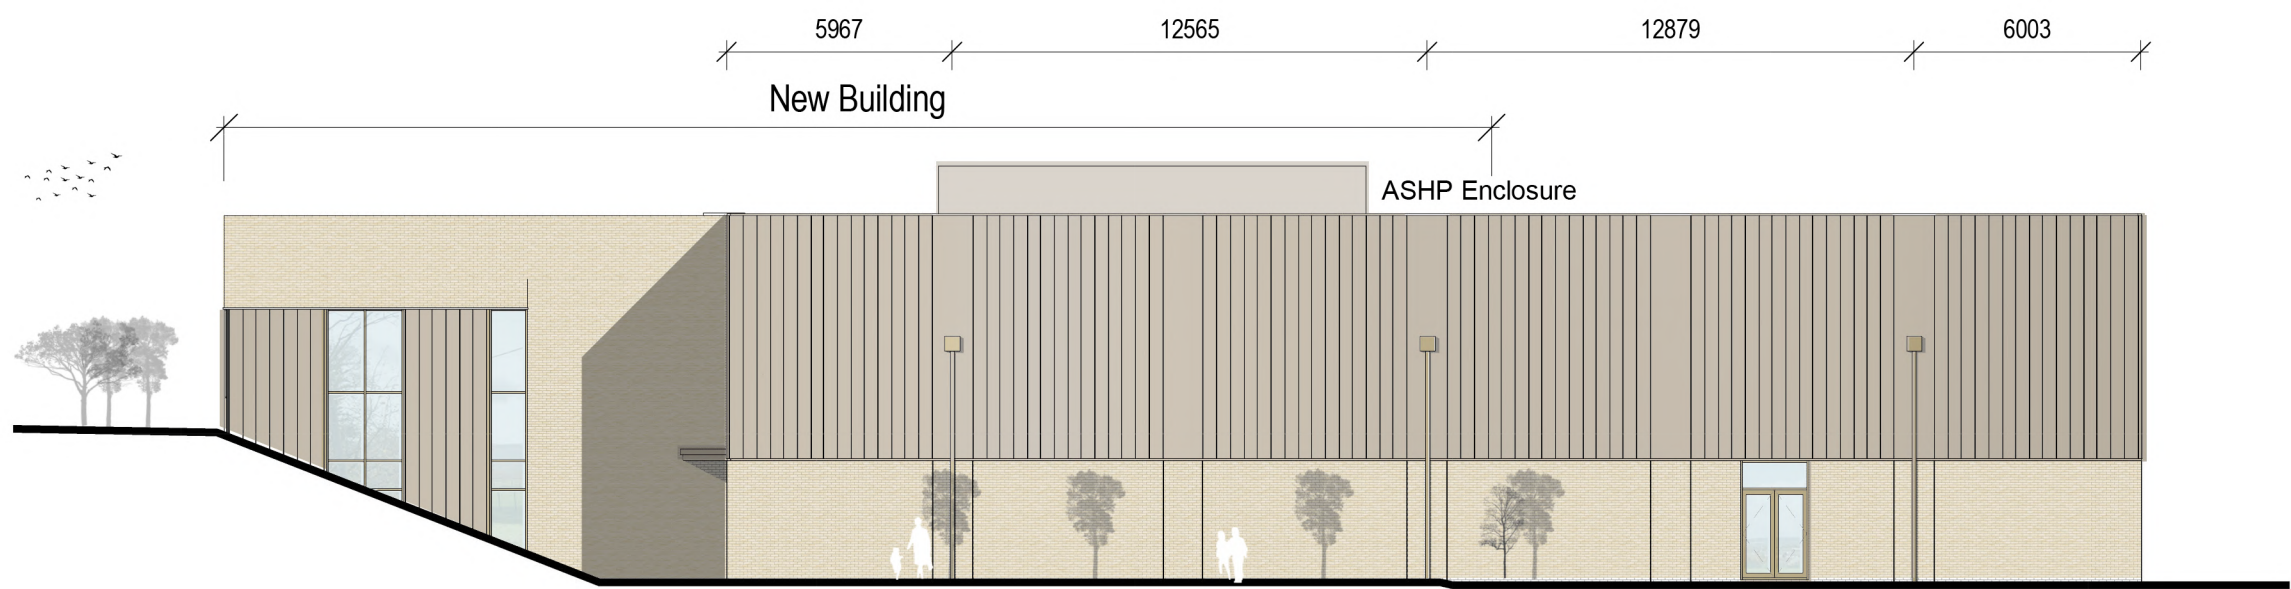


4 Planning Elevation 4
016001 SCALE 1 : 200

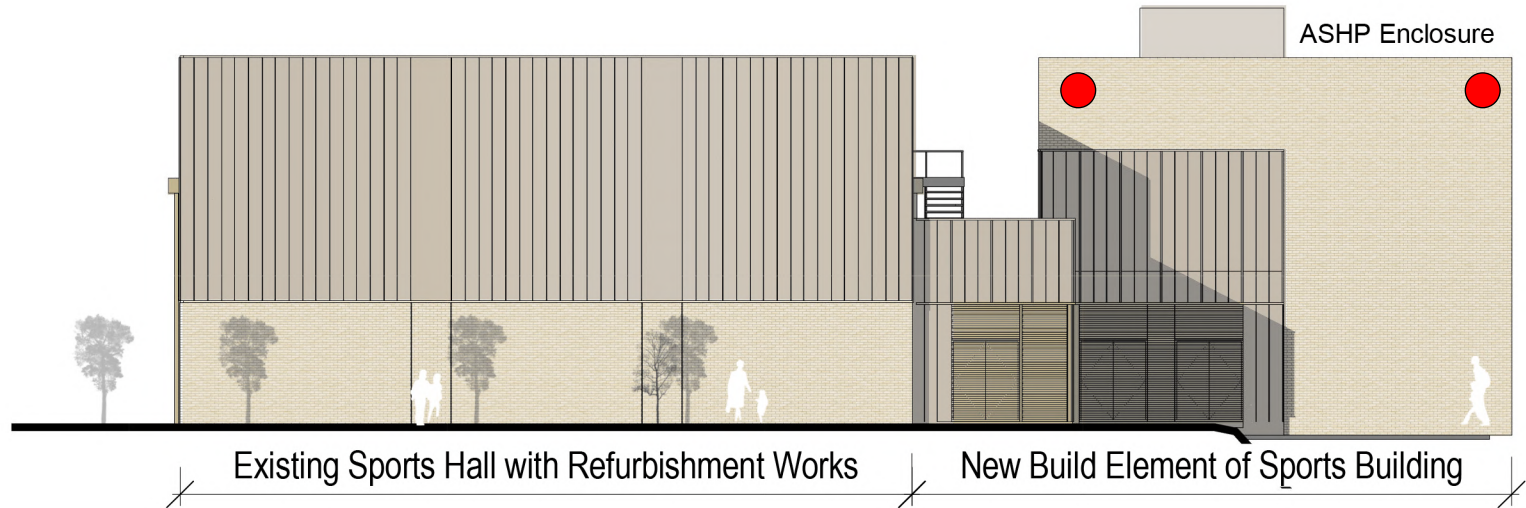

3 Planning Elevation 3
016001 SCALE 1 : 200

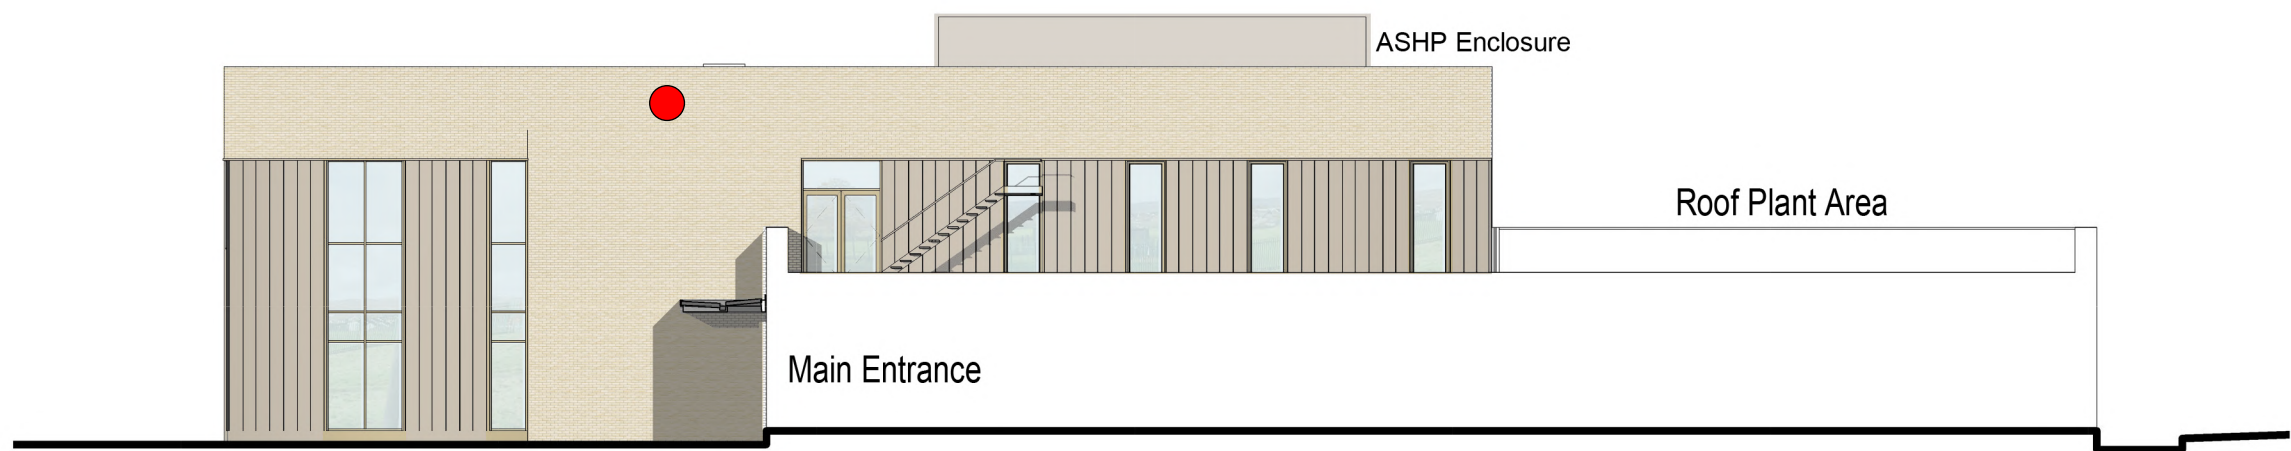


5 Planning Elevation 5
016001 SCALE 1 : 200

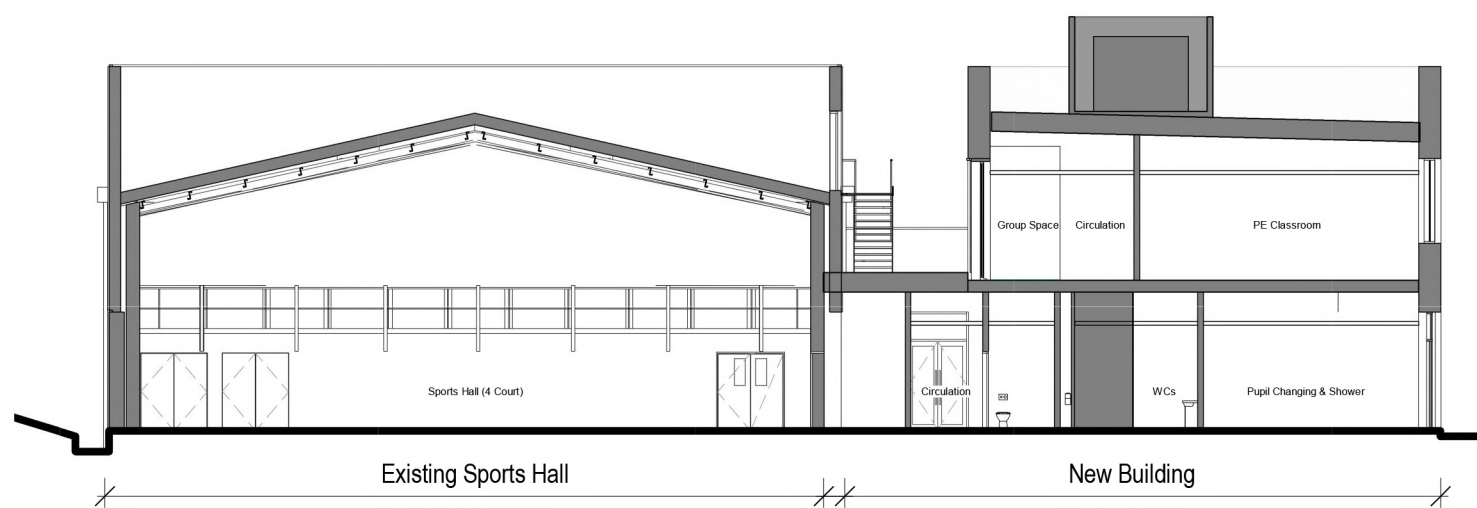

6 Planning Section
016001 SCALE 1 : 200

- KEY**
- Starling Box - Smooth Brick
 - Terraced Sparrow Box - Custom Facing Brick
 - Swift Box - Custom Brick
 - Location of bat boxes Ibstock Enclosed Bat Box Type B or similar

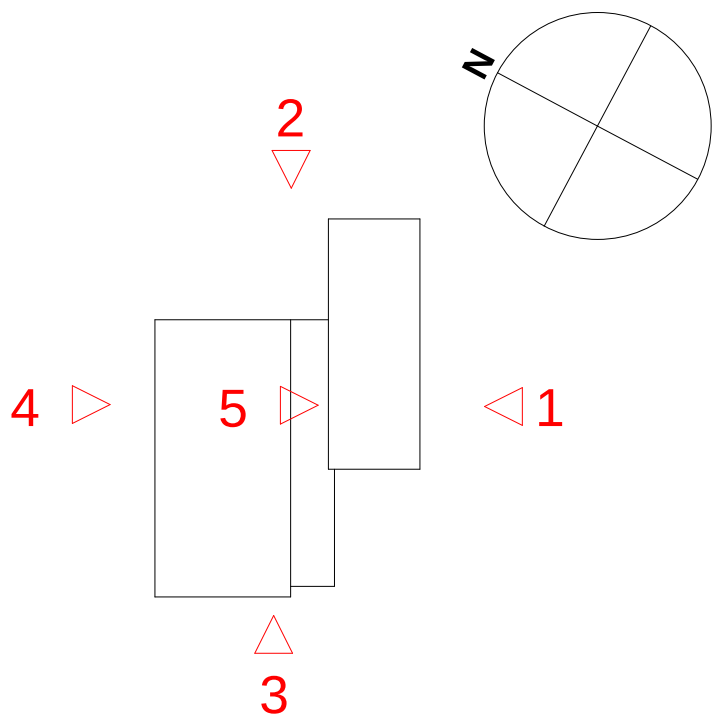

P3	13/09/2023	Issued For Planning	AH	FG	TH
P2	24/04/2023	Issued For Planning	AH	FG	TH
P1	08/02/2023	Issued for Planning	AH	FG	TH
Rev.	Date	Description	By	Chkd	App'd

Drawing Suitability			Status		
FOR PLANNING			S2		
SNC • LAVALIN ATKINS Member of the SNC-Lavalin Group The HUB 500 Park Avenue Almondsbury Bristol BS32 4RZ Tel: +44 1454 618217 www.atkinsglobal.com © SNC-Lavalin (2019)					
Client			Willmott Dixon Construction Ltd		
Project Title					
Blessed Carlo Acutis Catholic School					
Drawing Title					
Sporths Hall Elevations and Sections PLANNING					
Scale	Designed	Drawn	Checked	Authorised	
1 : 1000	FG	LM	FG	TH	
Original Size	Date	Date	Date	Date	
A1	30/01/2023	07/02/2023	07/02/2023	07/02/2023	
Drawing Number					Revision
BCA-ATK-V2-ZZ-DR-A-016001_					P3