

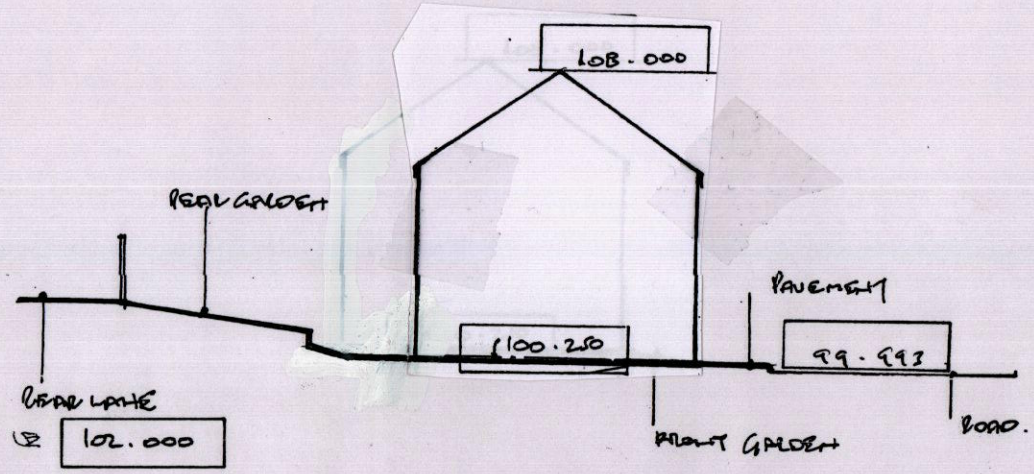


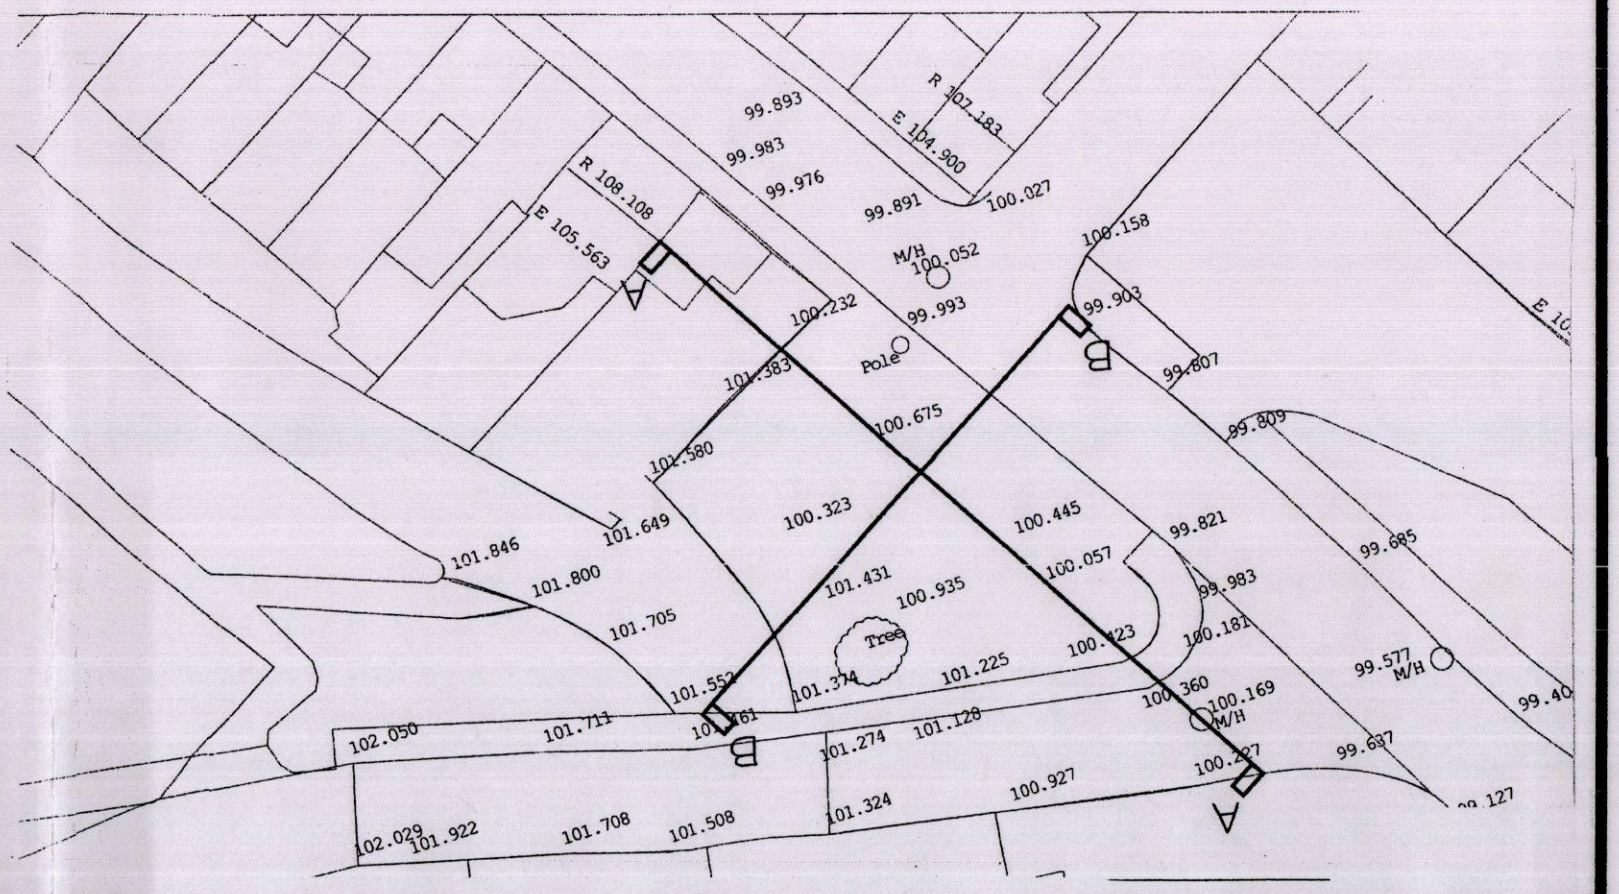

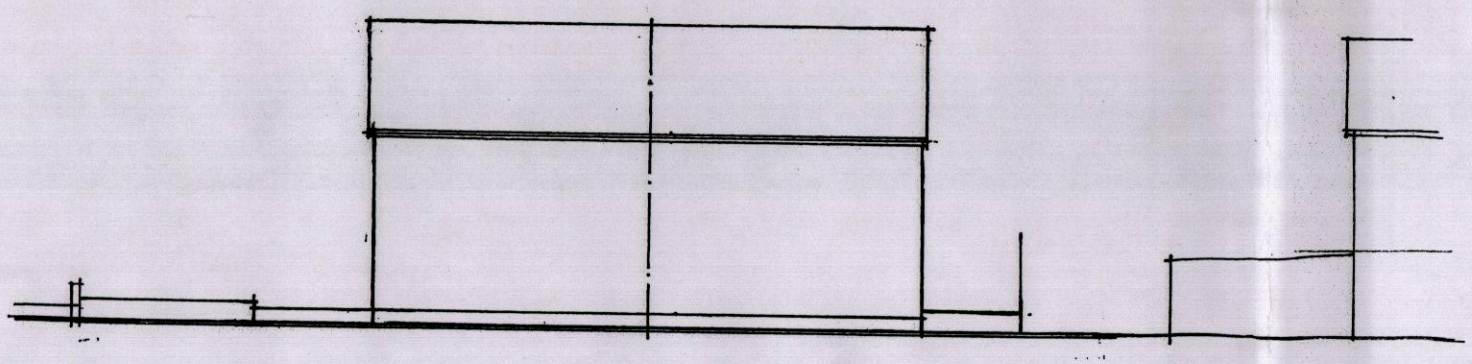

SITE SECTIONS PROPOSED 1:200 at A3 & SITE LEVELS

DTB DESIGN
TEMPLE COURT 13a CATHEDRAL ROAD
CARDIFF CF11 9HA
TEL 029 2035 0365

REVISIONS	DATE	REVISIONS	DATE
TH Lead 12/19			
TR/CH Lead 12/19			

DEVELOPMENT AT
LAND ADJACENT 1A
BLAEN DOWLAIS
MERTHYR TYDFIL

DATE JUNE 2019 PLAN NO. CEX4/5/1