


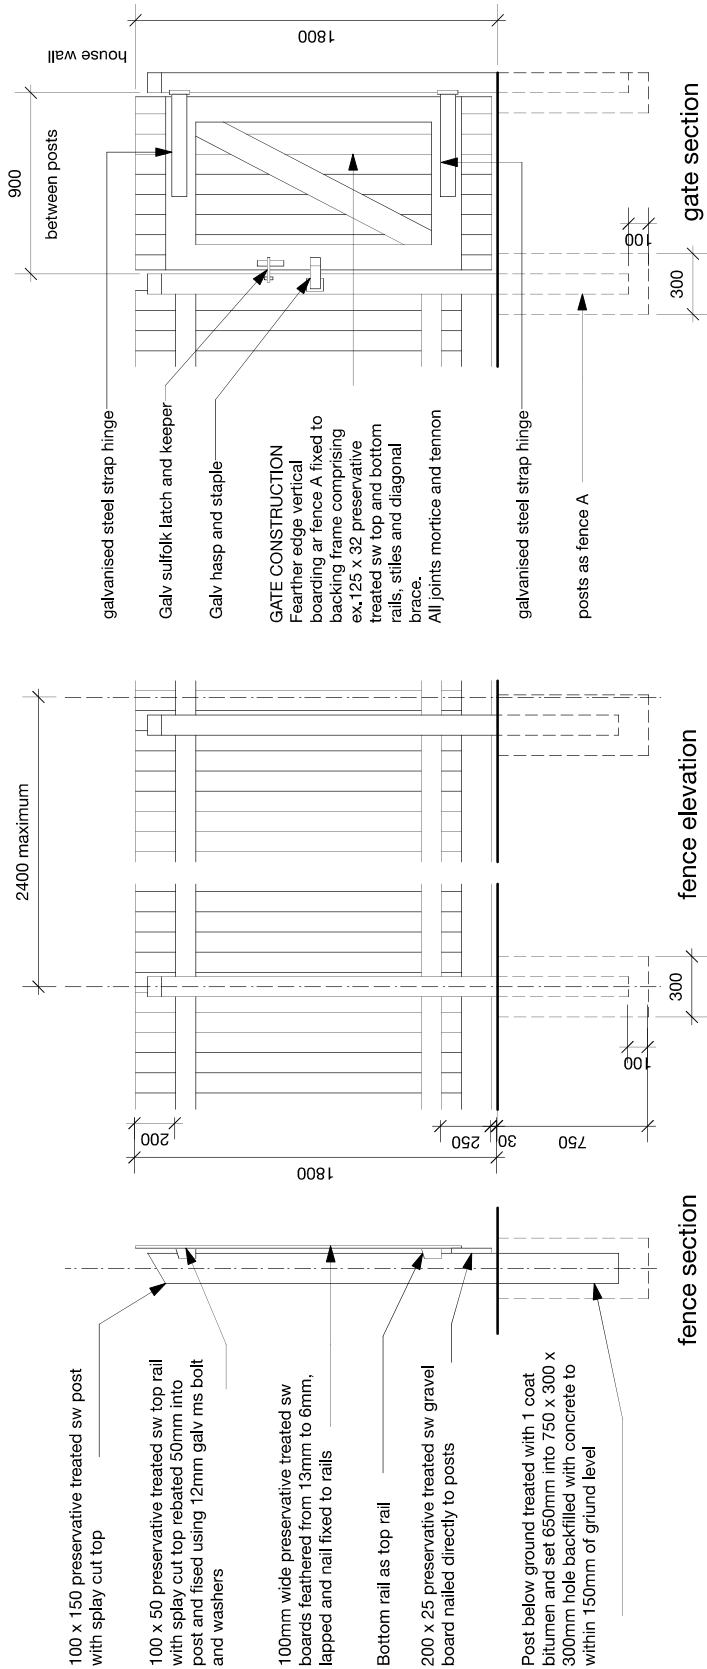

DETAILS OF FENCE G AND GATE H (1:25)