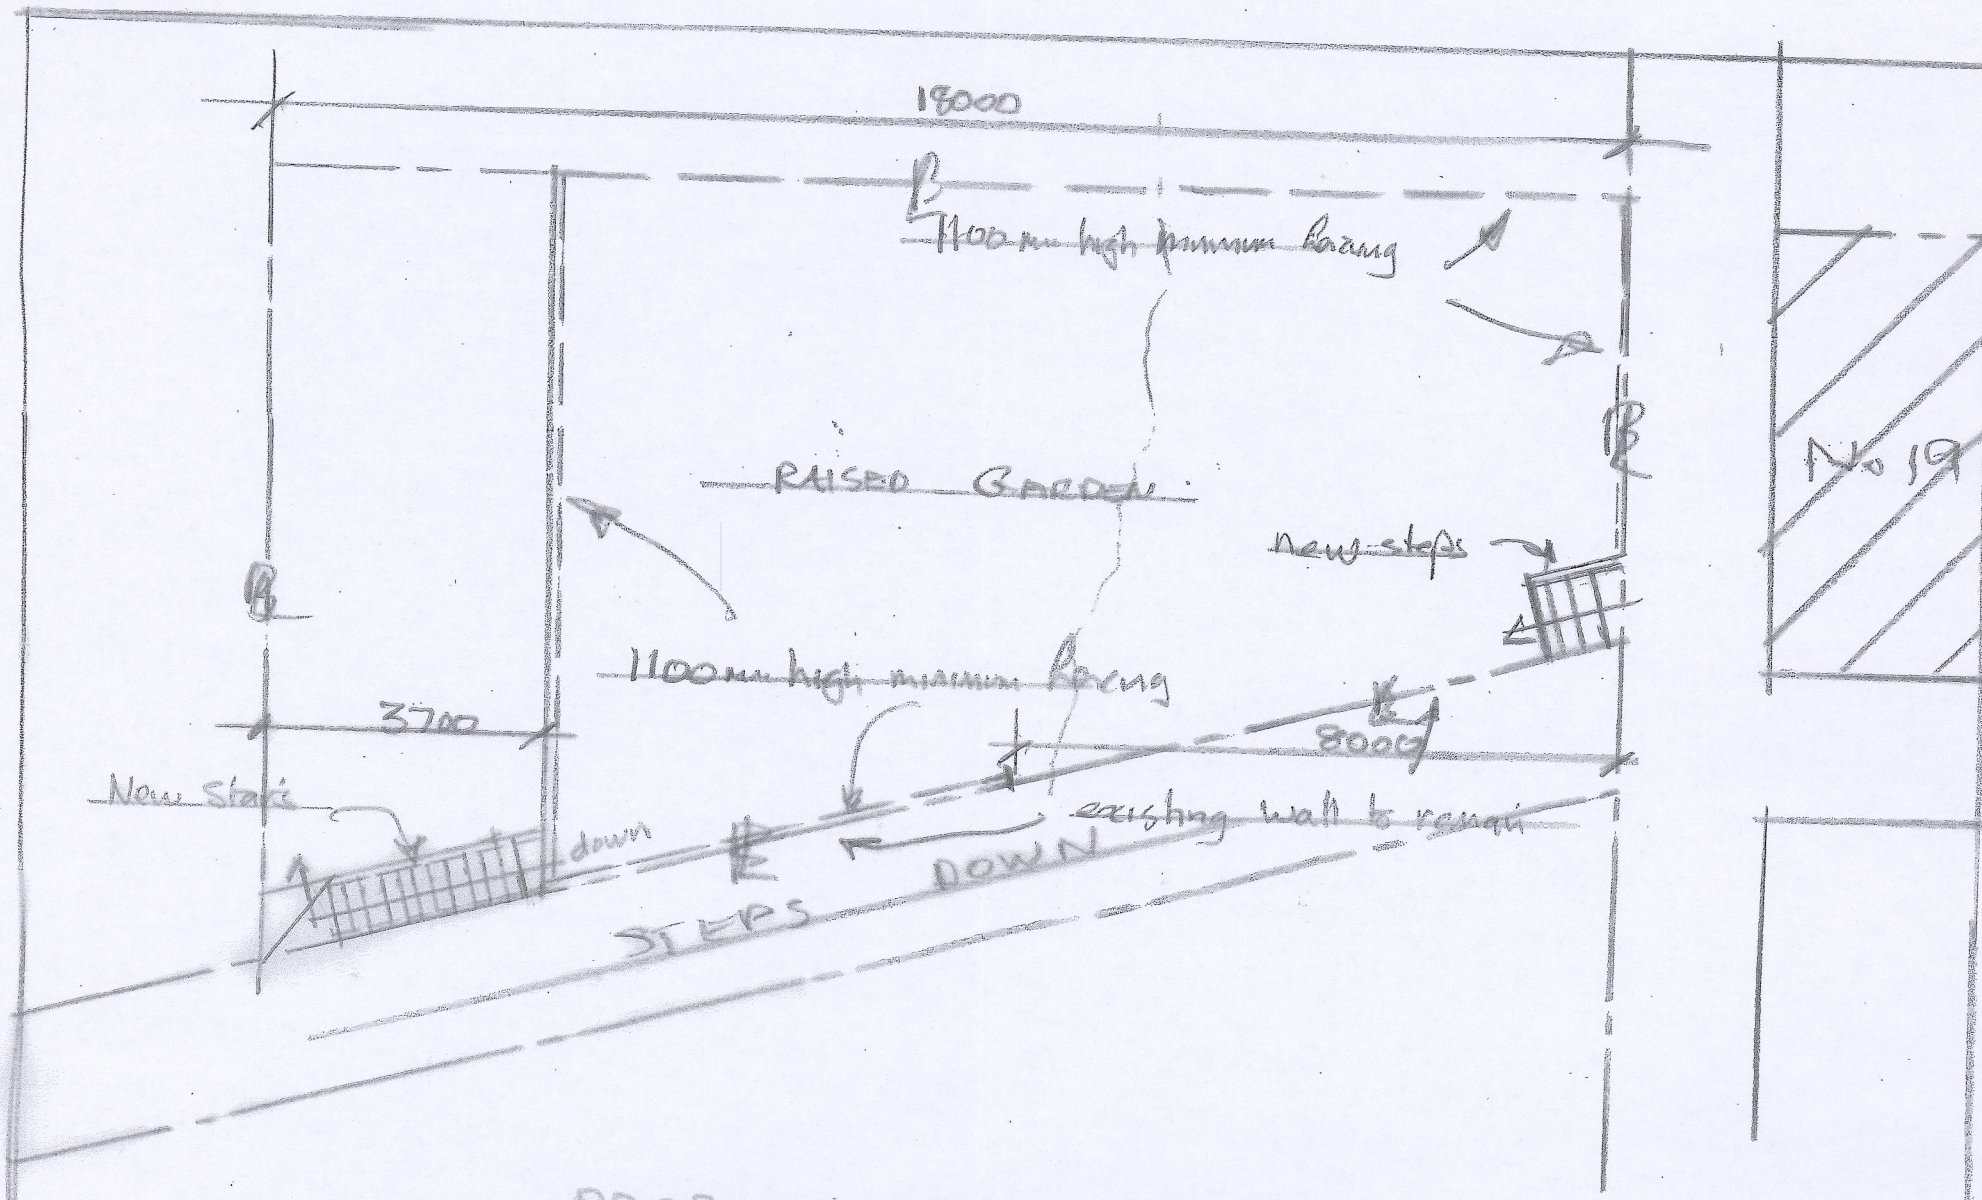

PROPOSED PLAN OF GARDEN AREA

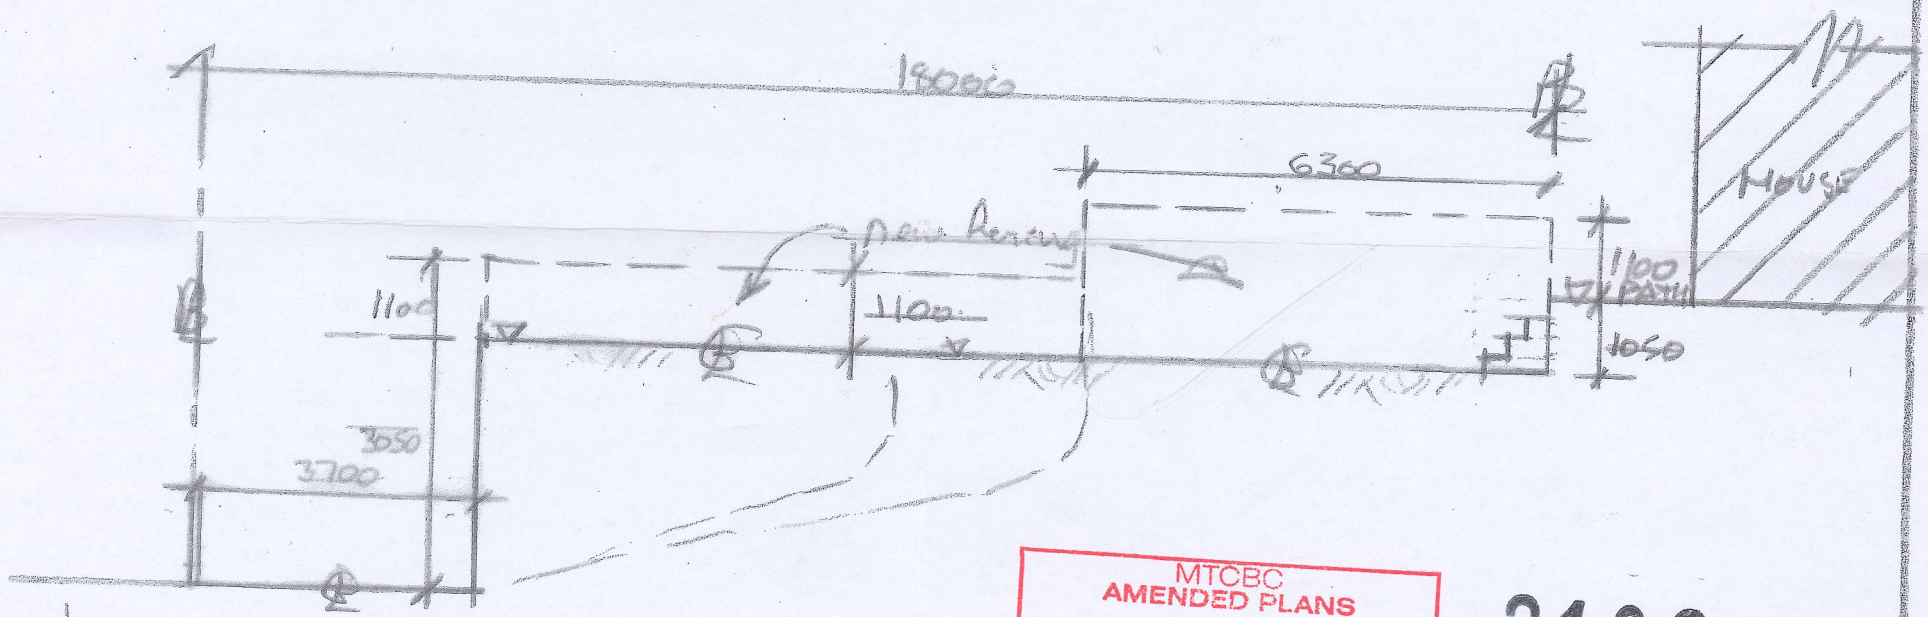

MTCBC
AMENDED PLANS
18 JUN 2021
RECEIVED

210211

TYPICAL SECTIONAL ELEVATION (PROPOSED)

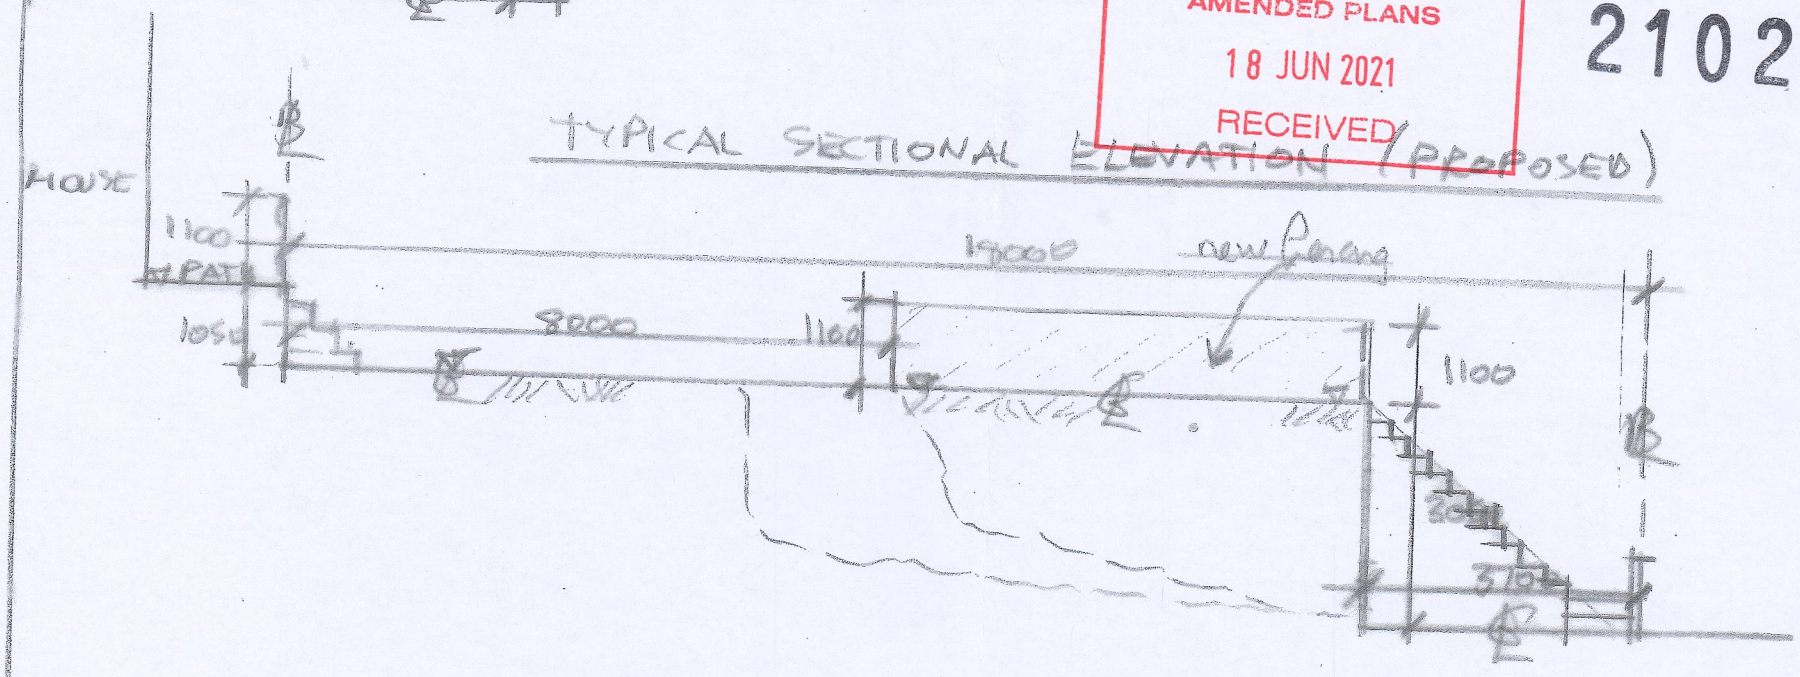

TYPICAL SECTIONAL ELEVATION (PROPOSED)

JOB: PROPOSED EXTENSION & RAISED GARDEN AMENDED			
ADDRESS: 19 GELLIFAELOG TERRACE, PENYDARREN MERTHYR TYDFIL CF47 9HL			
DRWG No. 2A & 2	SCALE 1:100	DATE JUNE 2021	DRAWN A. COLLINS

7