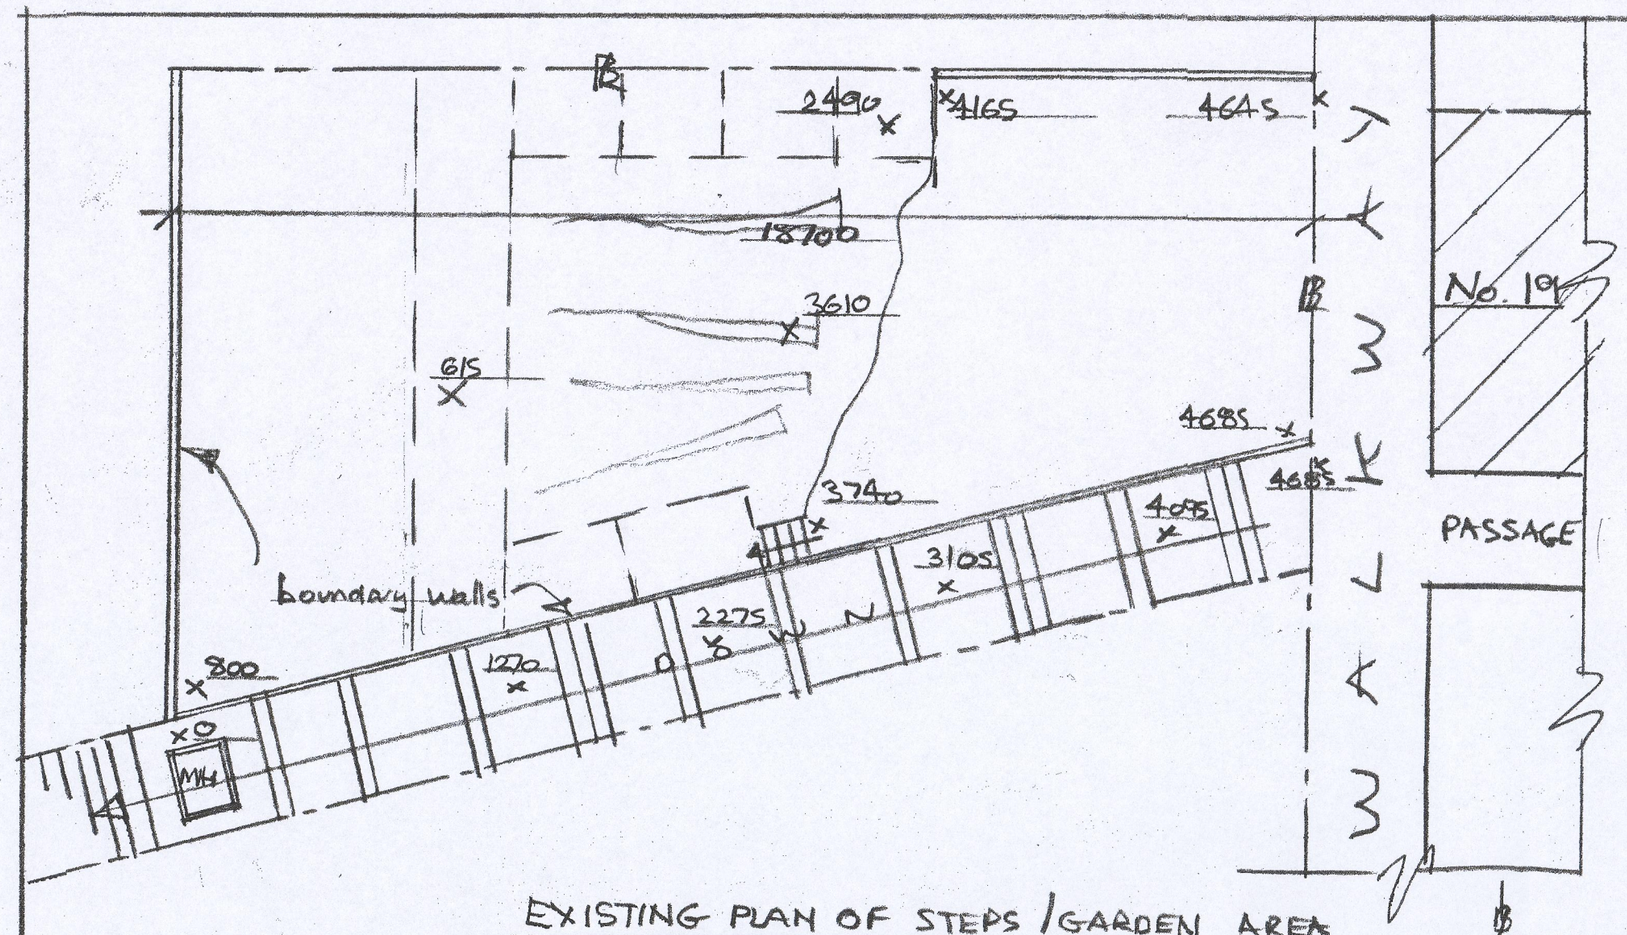

EXISTING PLAN OF STEPS / GARDEN AREA

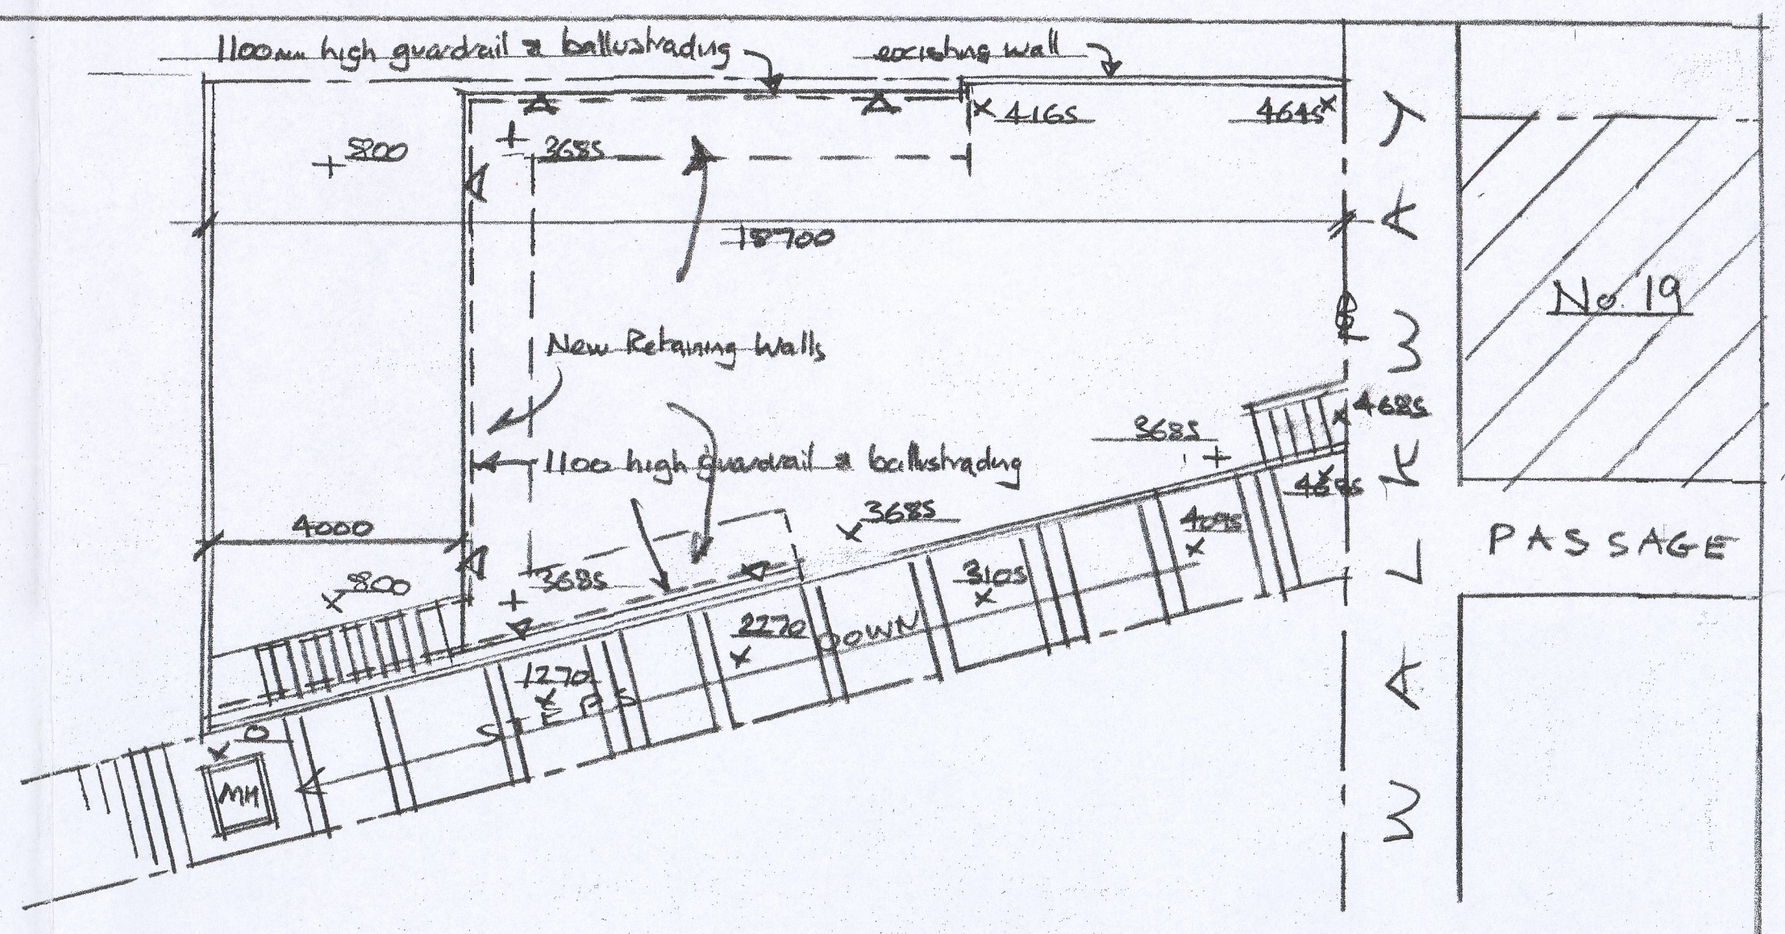

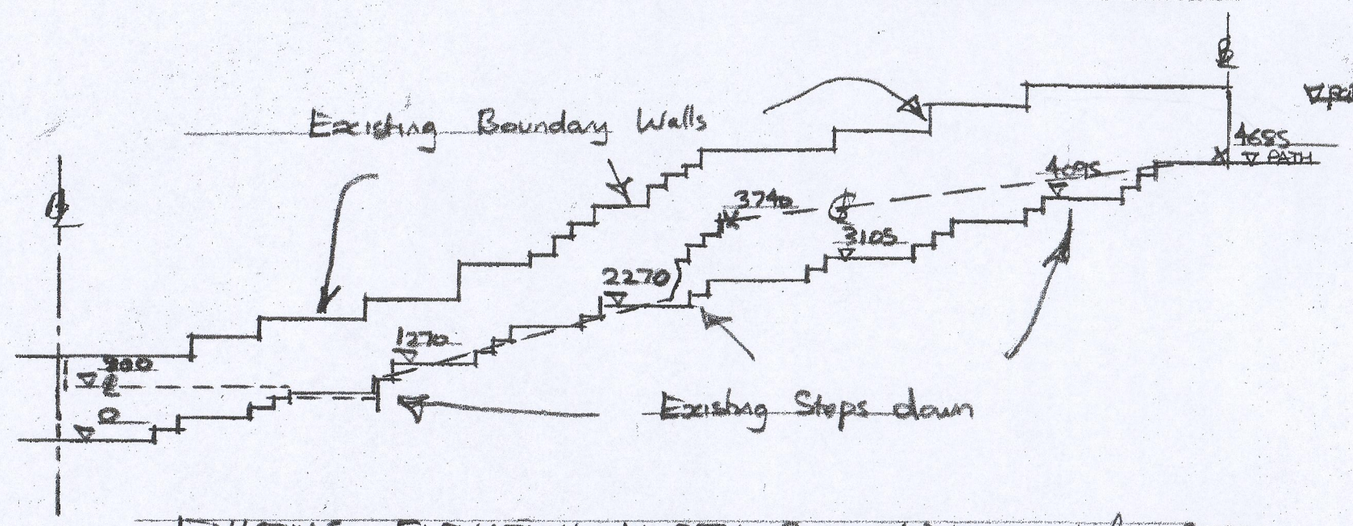

EXISTING ELEVATION NORTH BOUNDARY viewed from STEPS

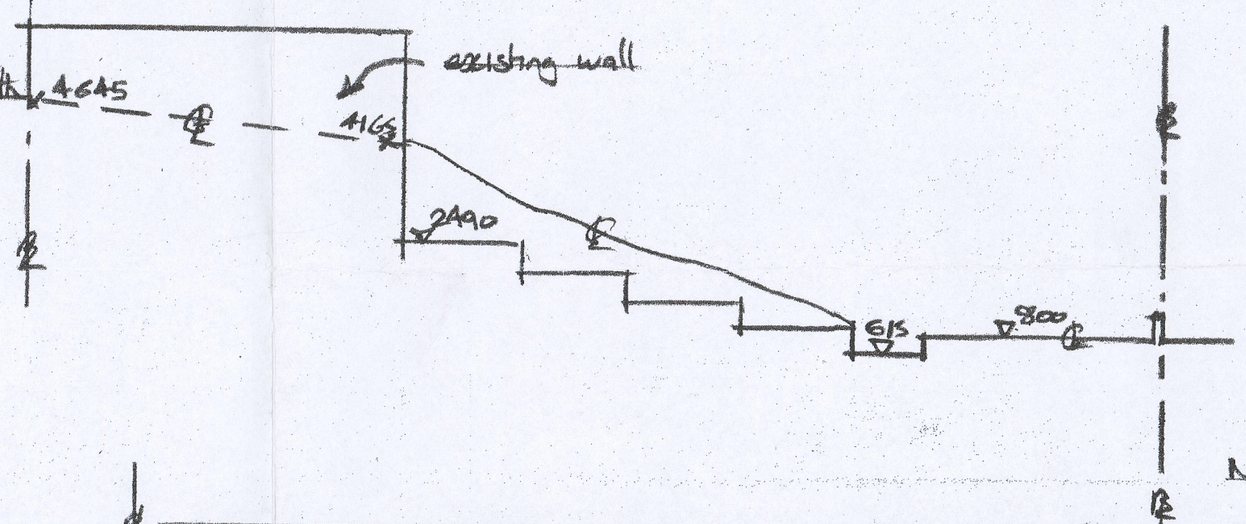

EXISTING ELEVATION SOUTH BOUNDARY viewed from neighbours

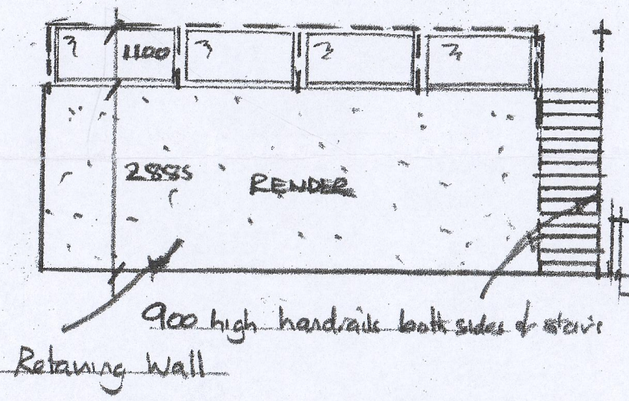

PROPOSED EAST ELEVATION

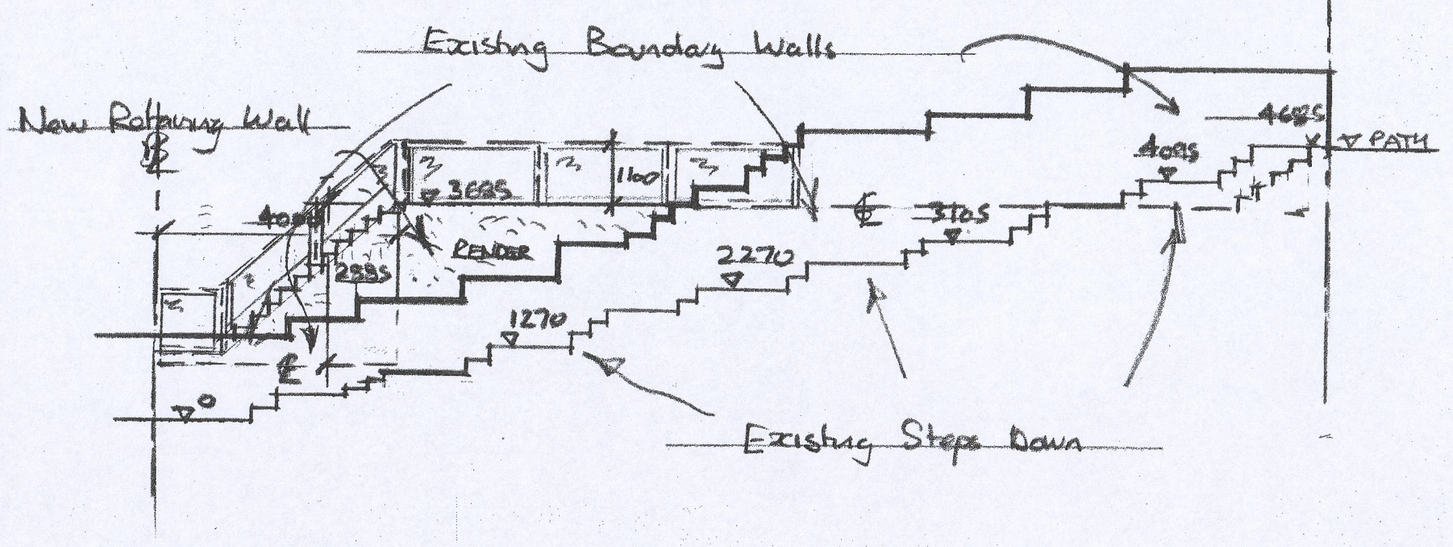

PROPOSED ELEVATION NORTH BOUNDARY viewed from STEPS

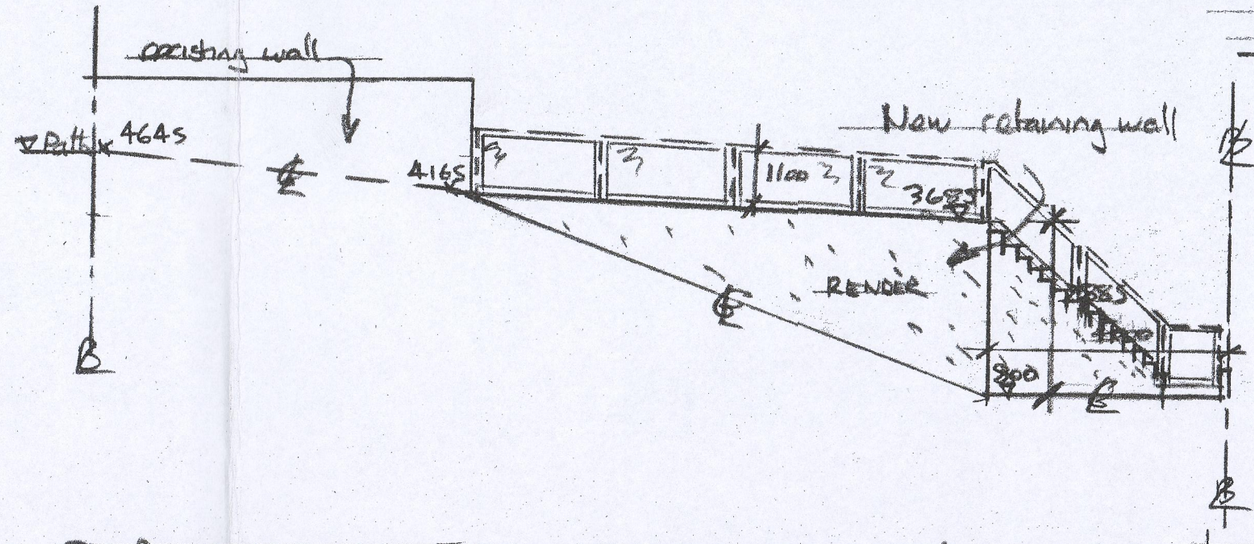

PROPOSED ELEVATION SOUTH BOUNDARY viewed from neighbours

210211

04 AUG 2021
PLANNING DEPARTMENT
MTCBC

JOB
PROPOSED EXTENSION OF RAISED GARDEN TO REAR

ADDRESS
19 GELLIFAELOG TERRACE, PENYDARREN
MERTHYR TYDFIL, CF47 9HL

SCALE	DATE	DRAWN
1:100	JULY 2021	A. ROLLINS