


 

This drawing, the works and concepts depicted are the copyright of Paul Overton Architects and may not be reproduced or made use of, either directly or indirectly, without express written consent.

Do not scale off this drawing.

All heights, levels, sizes and dimensions to be checked on site before any work is undertaken.

PAUL OVERTON ARCHITECTS
97A HIGH STREET TEL: 01685 371194
MERTHYR TYDFIL MOB: 07929 659 282
CF47 8UD paul@pro-architects.co.uk

Client
MERTHYR VALLEYS HOMES LTD


Project
6 MAESTAF STREET
PENTREBACH
MERTHYR TYDFIL
CF48 4BZ

Drawing Title
SURVEY AND LOCATION


CAD ref	Drawn
	PRO

Date	Scale
JULY 2021	1:50, 1:1250

Project No.	Drawing No.	Revision
9070	01	-

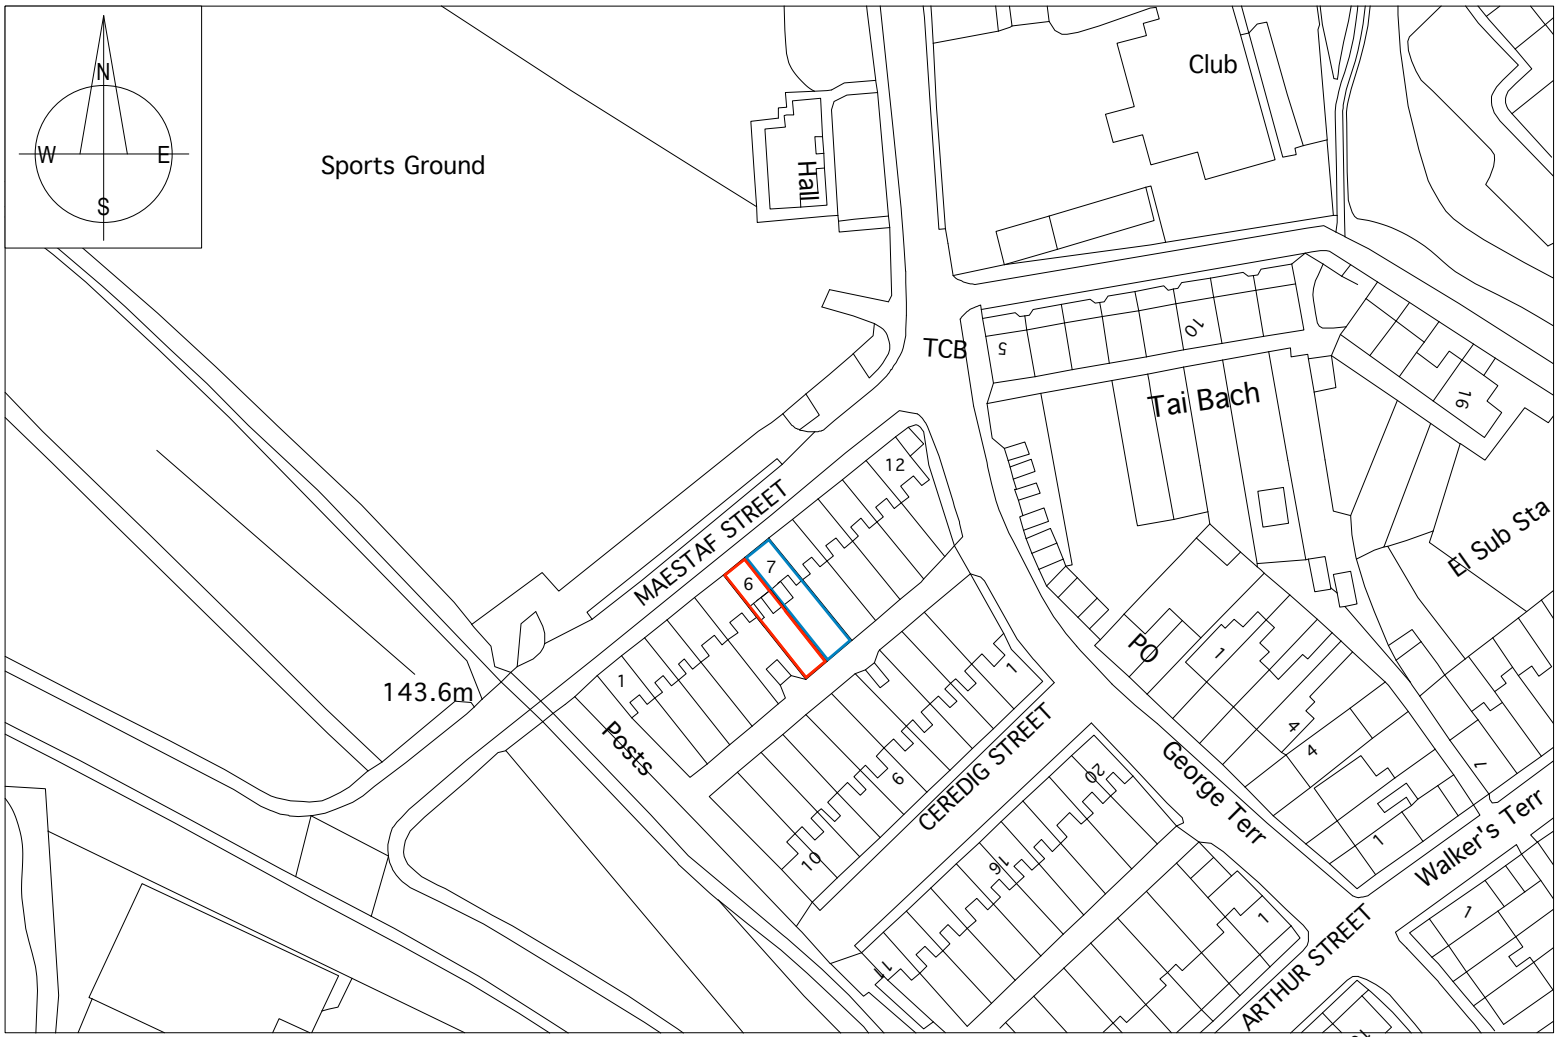


LOCATION PLAN scale 1:1250

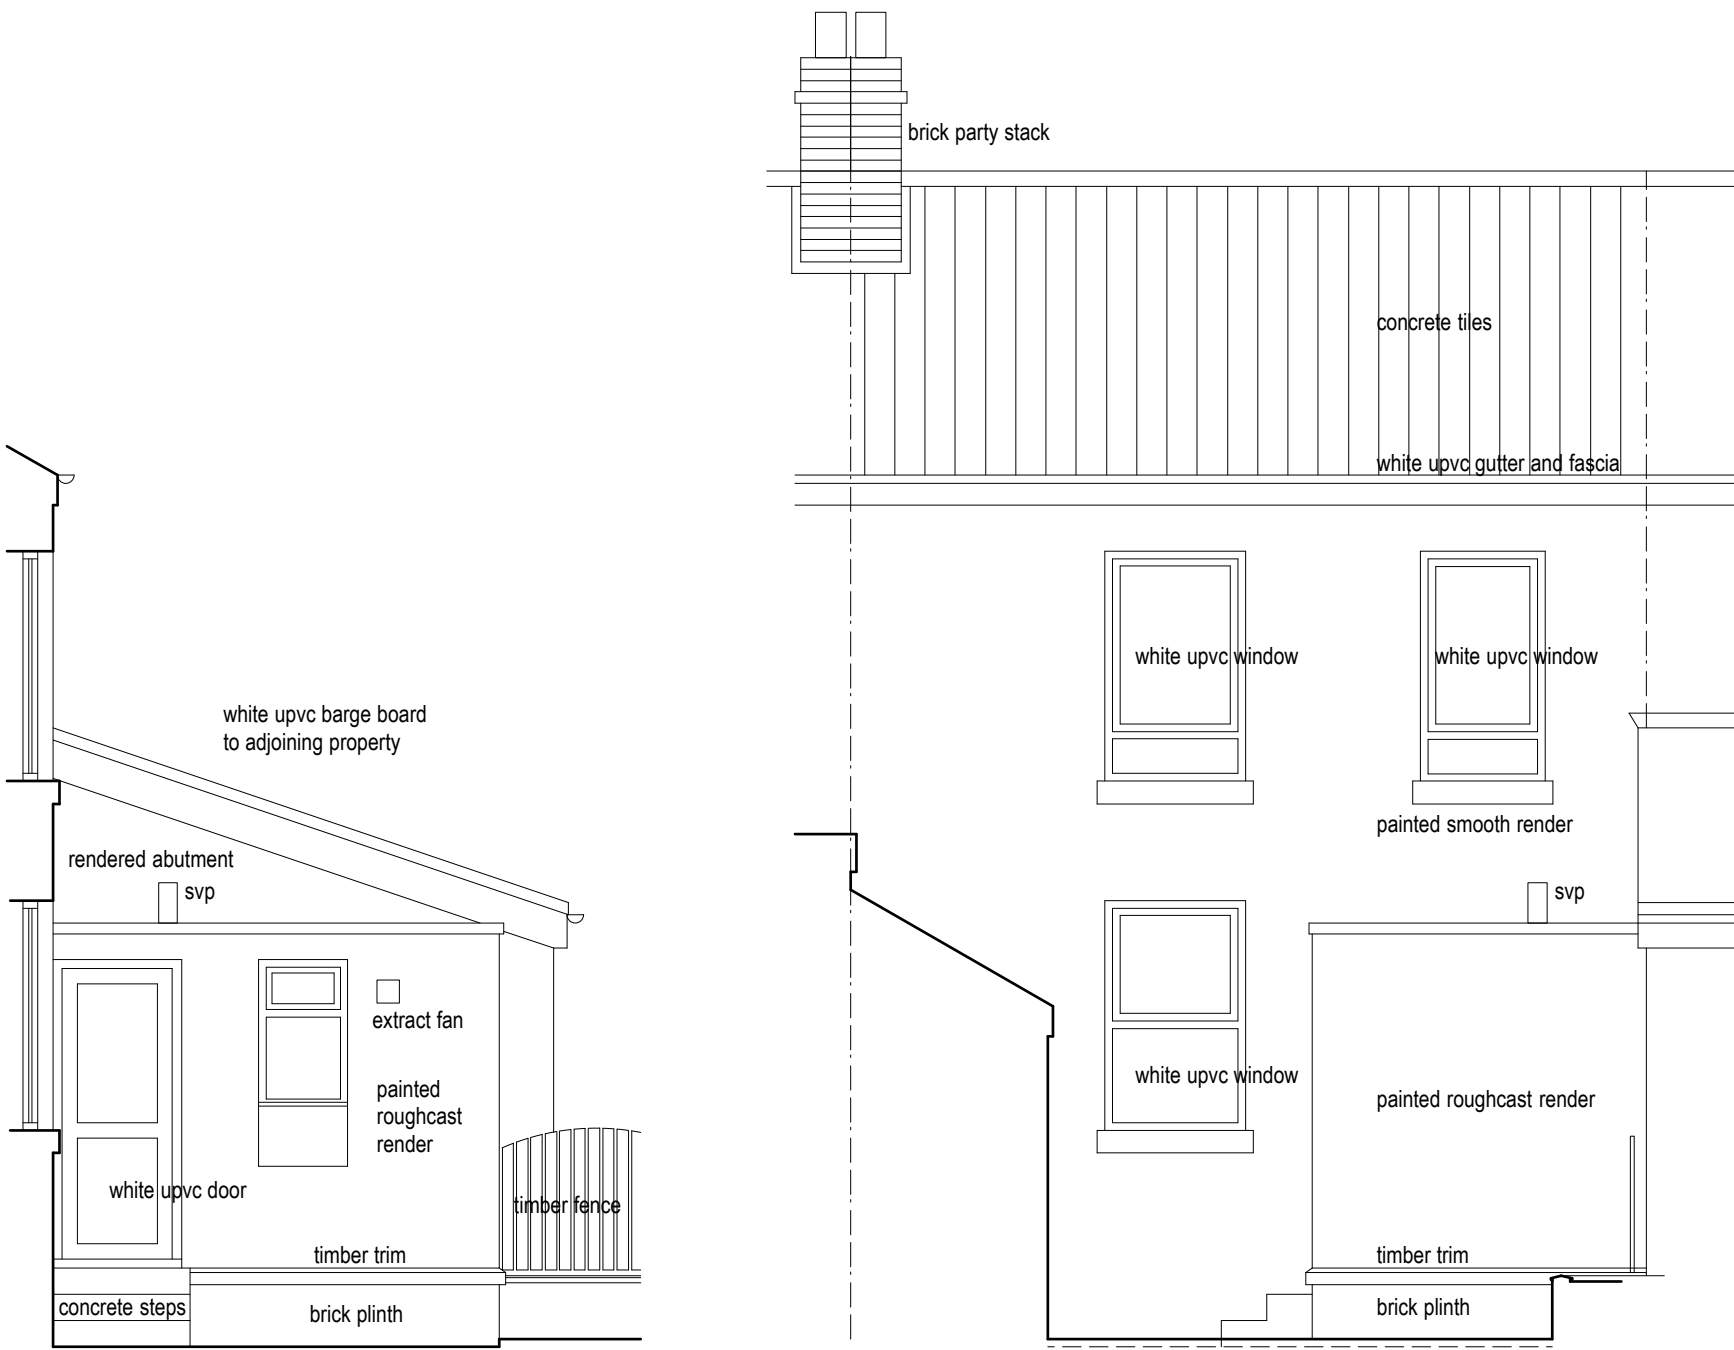

ELEVATION / SECTION A

ELEVATION / SECTION B

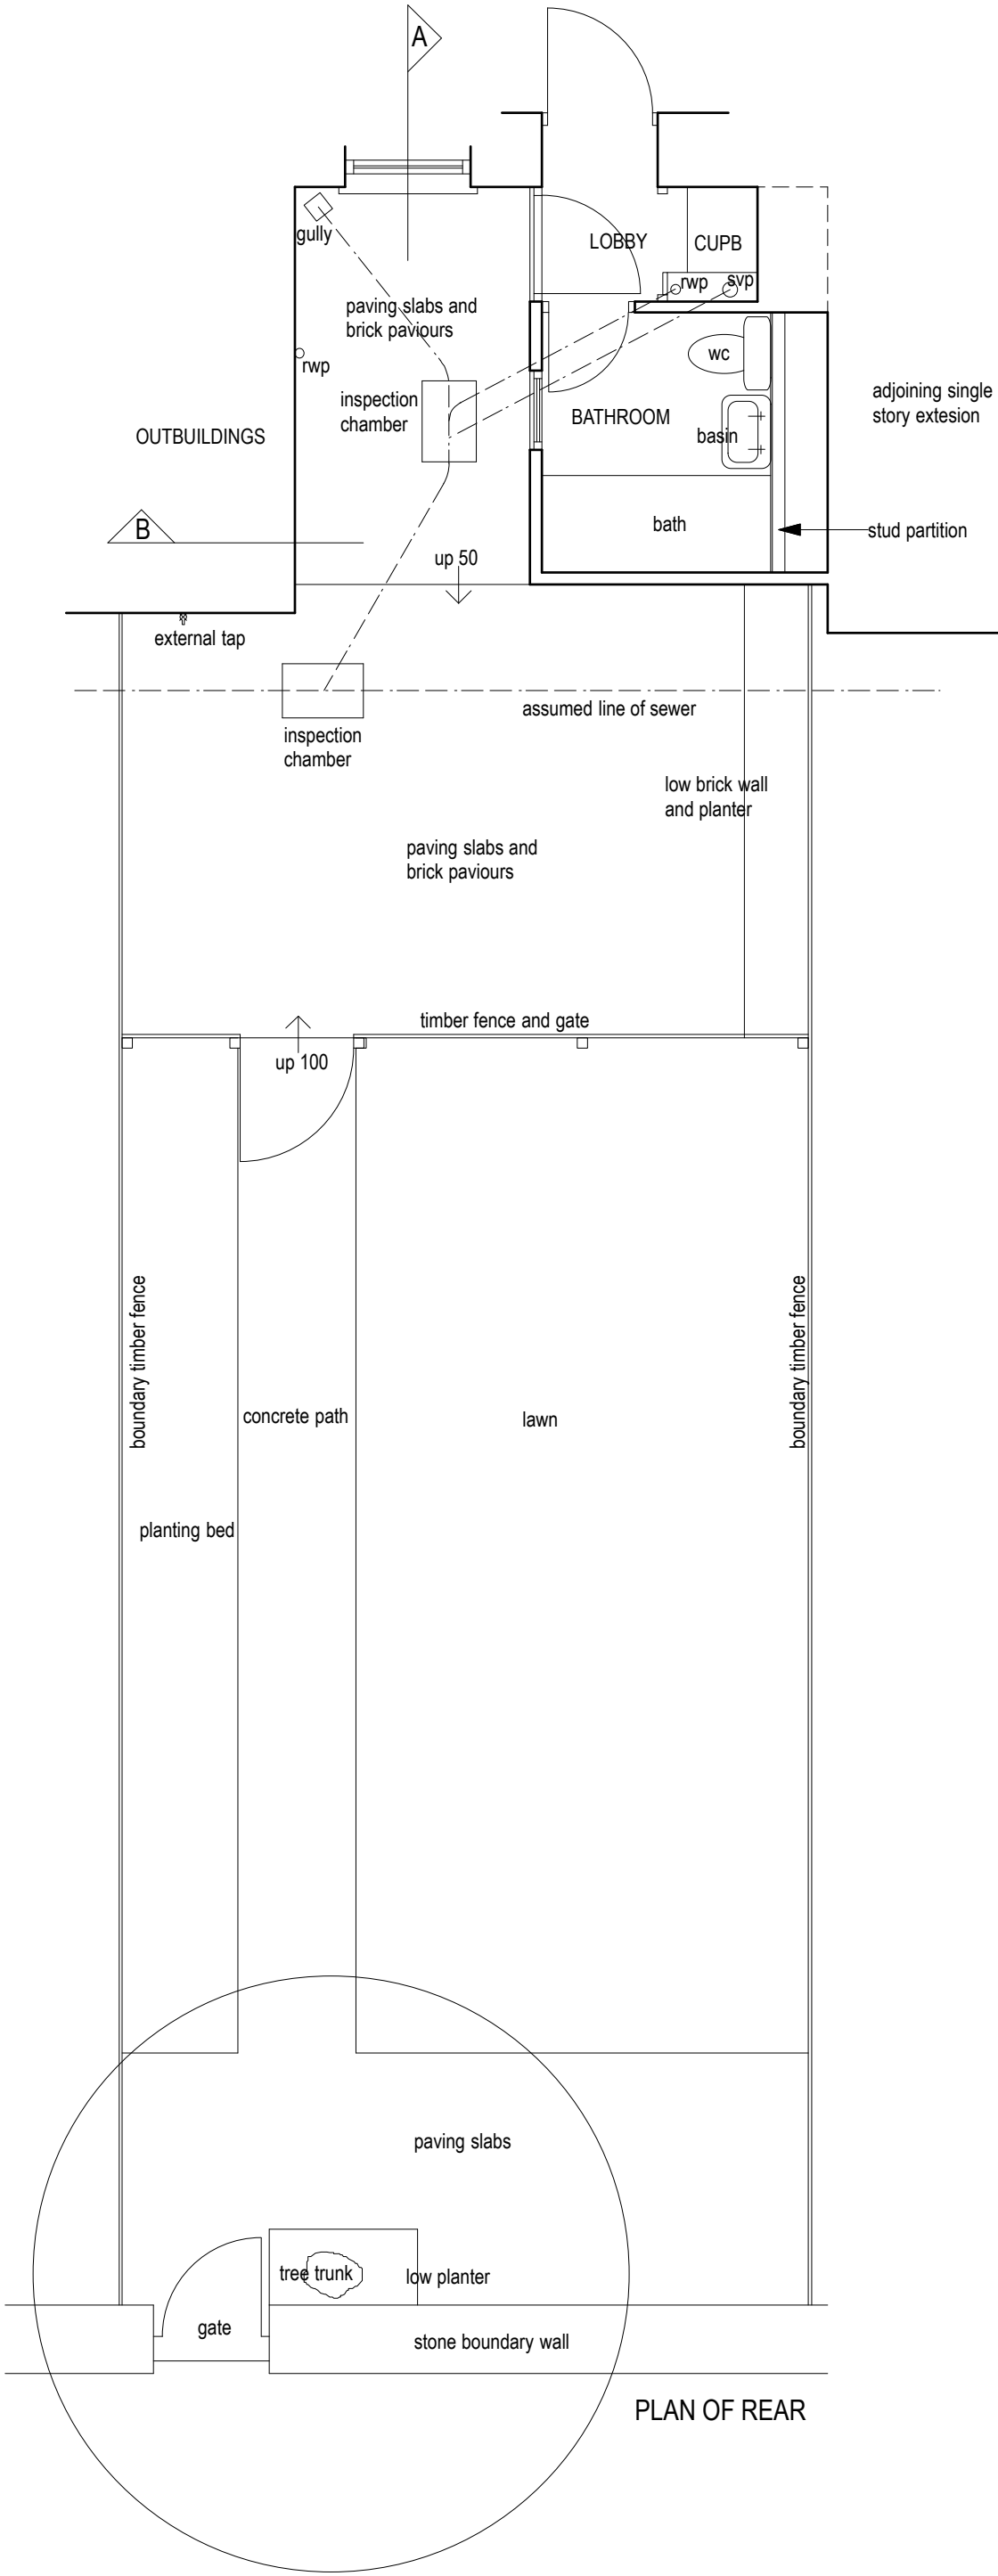

PLAN OF REAR