



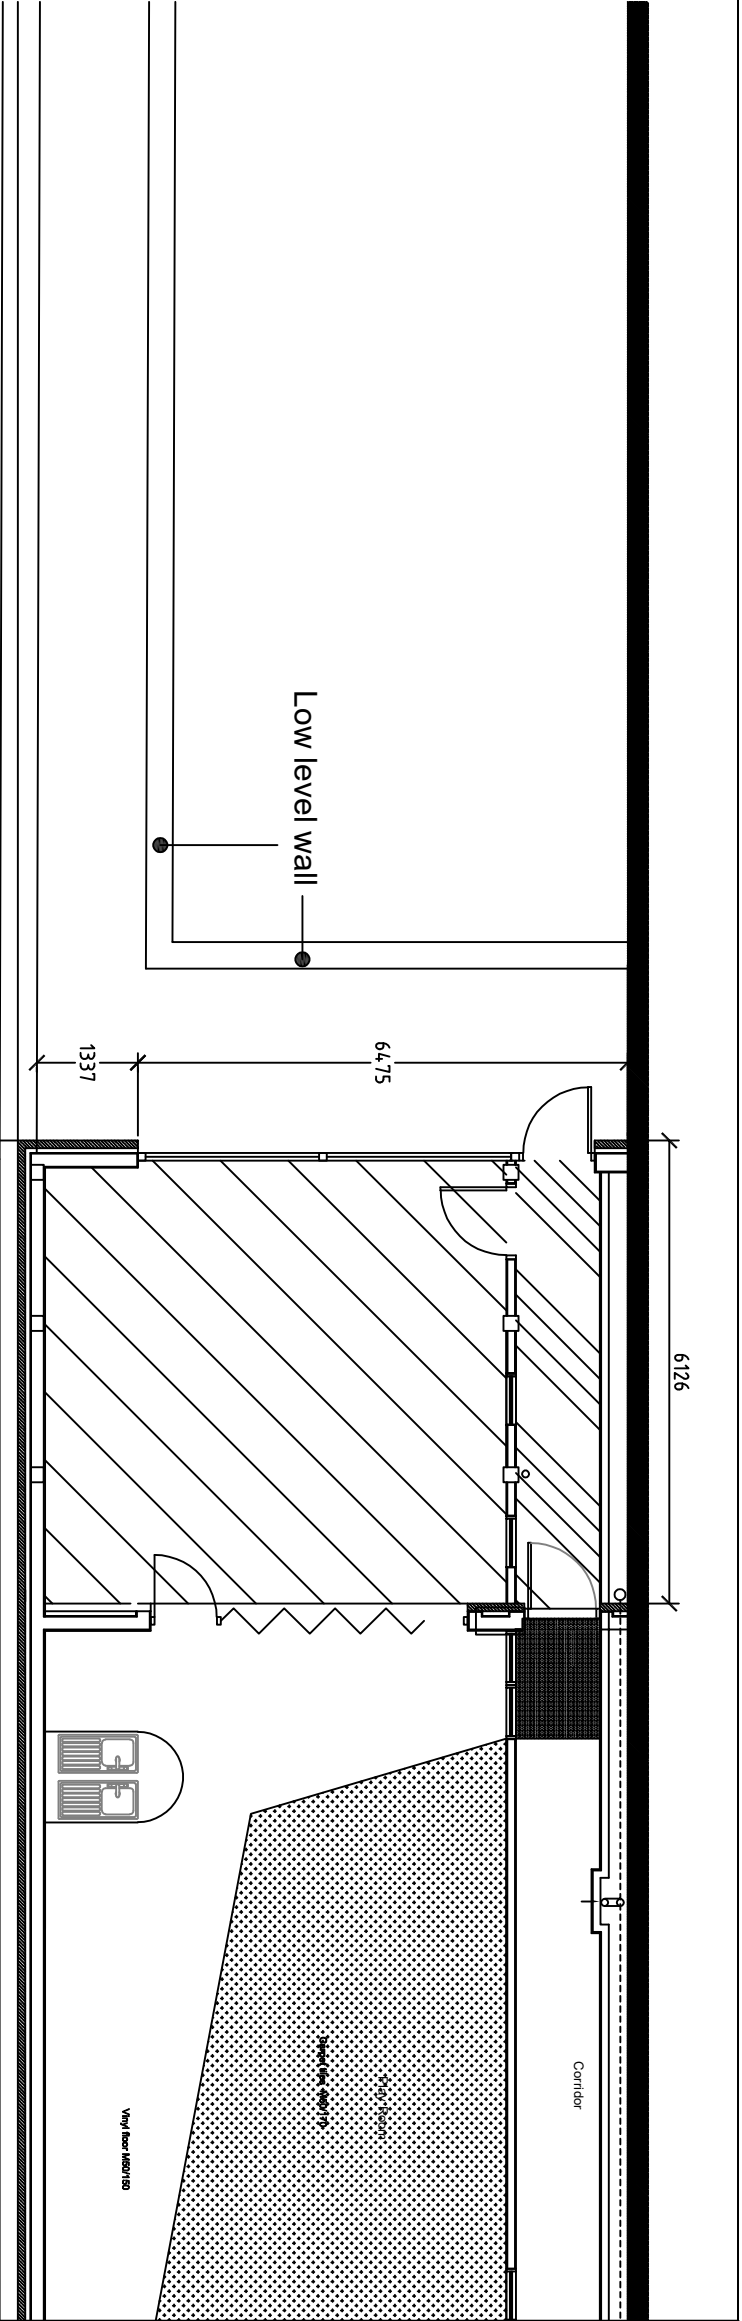

FIGURED DIMENSIONS MUST BE TAKEN
NOT SCALED MEASUREMENTS.
ANY DISCREPANCIES IN THIS DRAWING
MUST BE REPORTED IMMEDIATELY TO
THE ARCHITECT.
CONTRACTORS MUST CHECK ALL
DIMENSIONS ON SITE.

Existing Plan

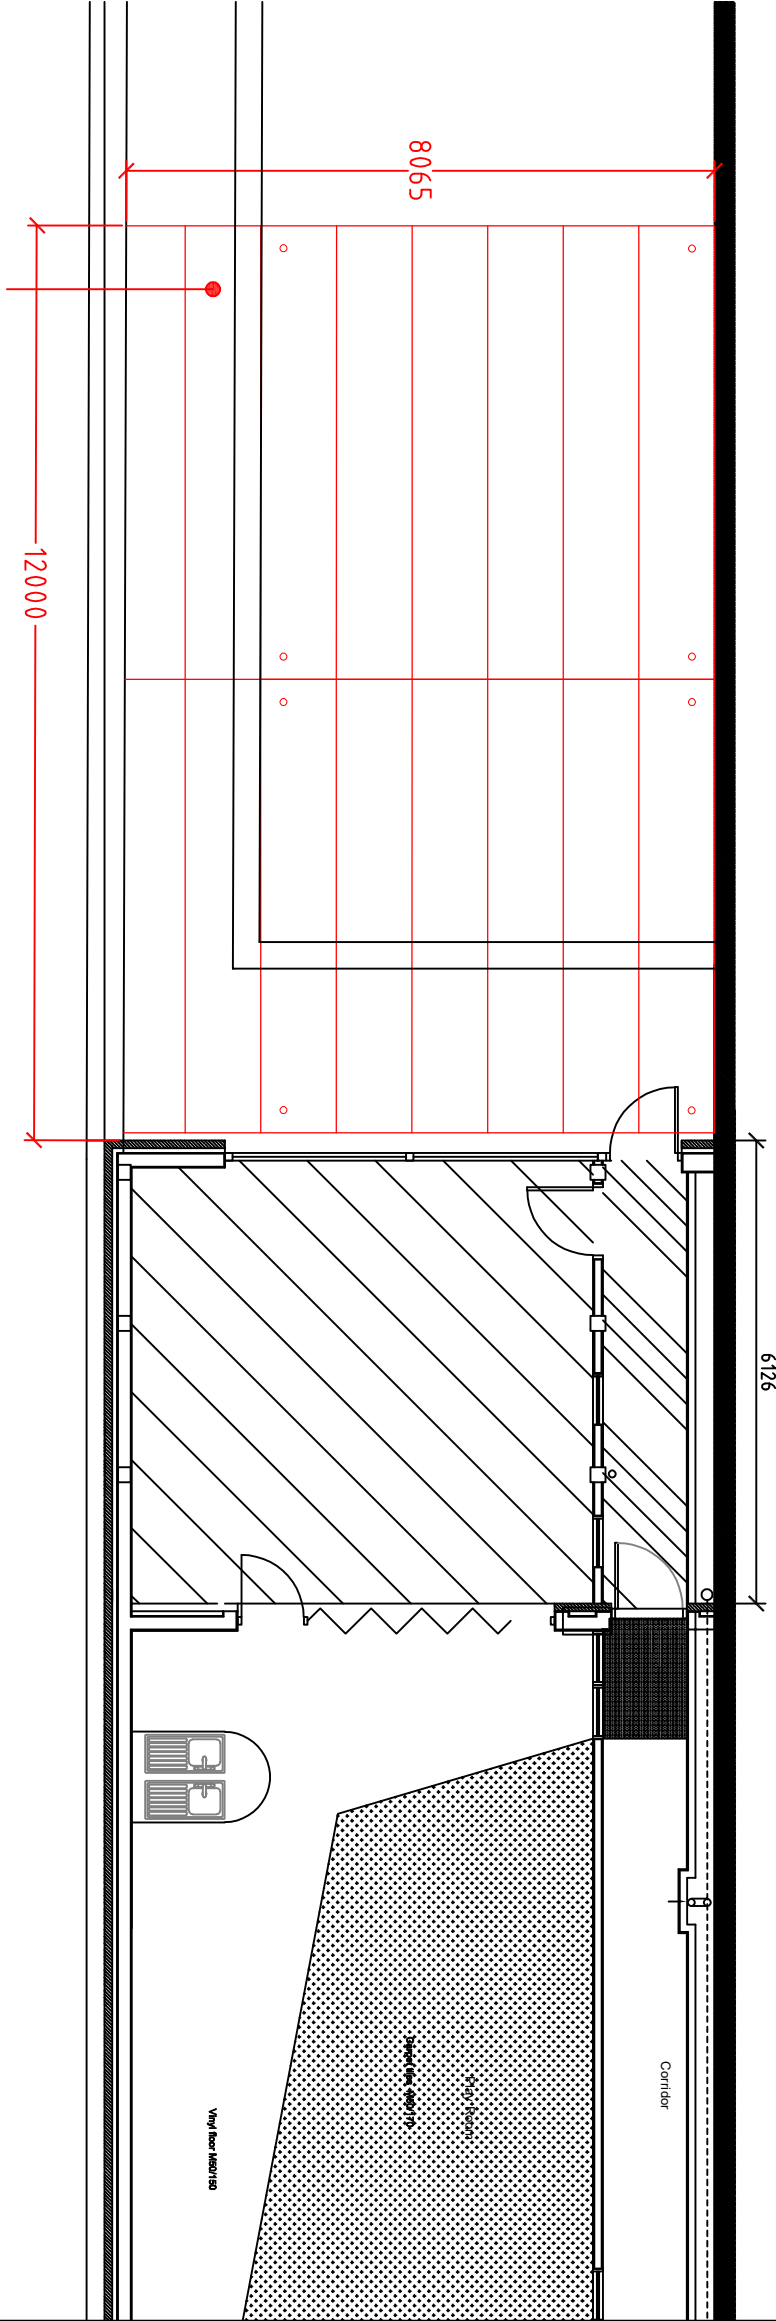

Corporate Property
Unit 5
Triangle Business Park
Pentrebach
Merthyr Tydfil
CF48 4TQ

Job
Proposed Canopy and Boundary Fence
Cyfarthfa Infants School,
Norman Terrace,
Merthyr Tydfil,
CF47 8SD

Title
Existing and Proposed Plan

Scale	1/100	@	A3
Date	July 2021		
Drawn			
Checked			
Job Ref.	Dwg No.	Rev.	
2021-042	01(P)		