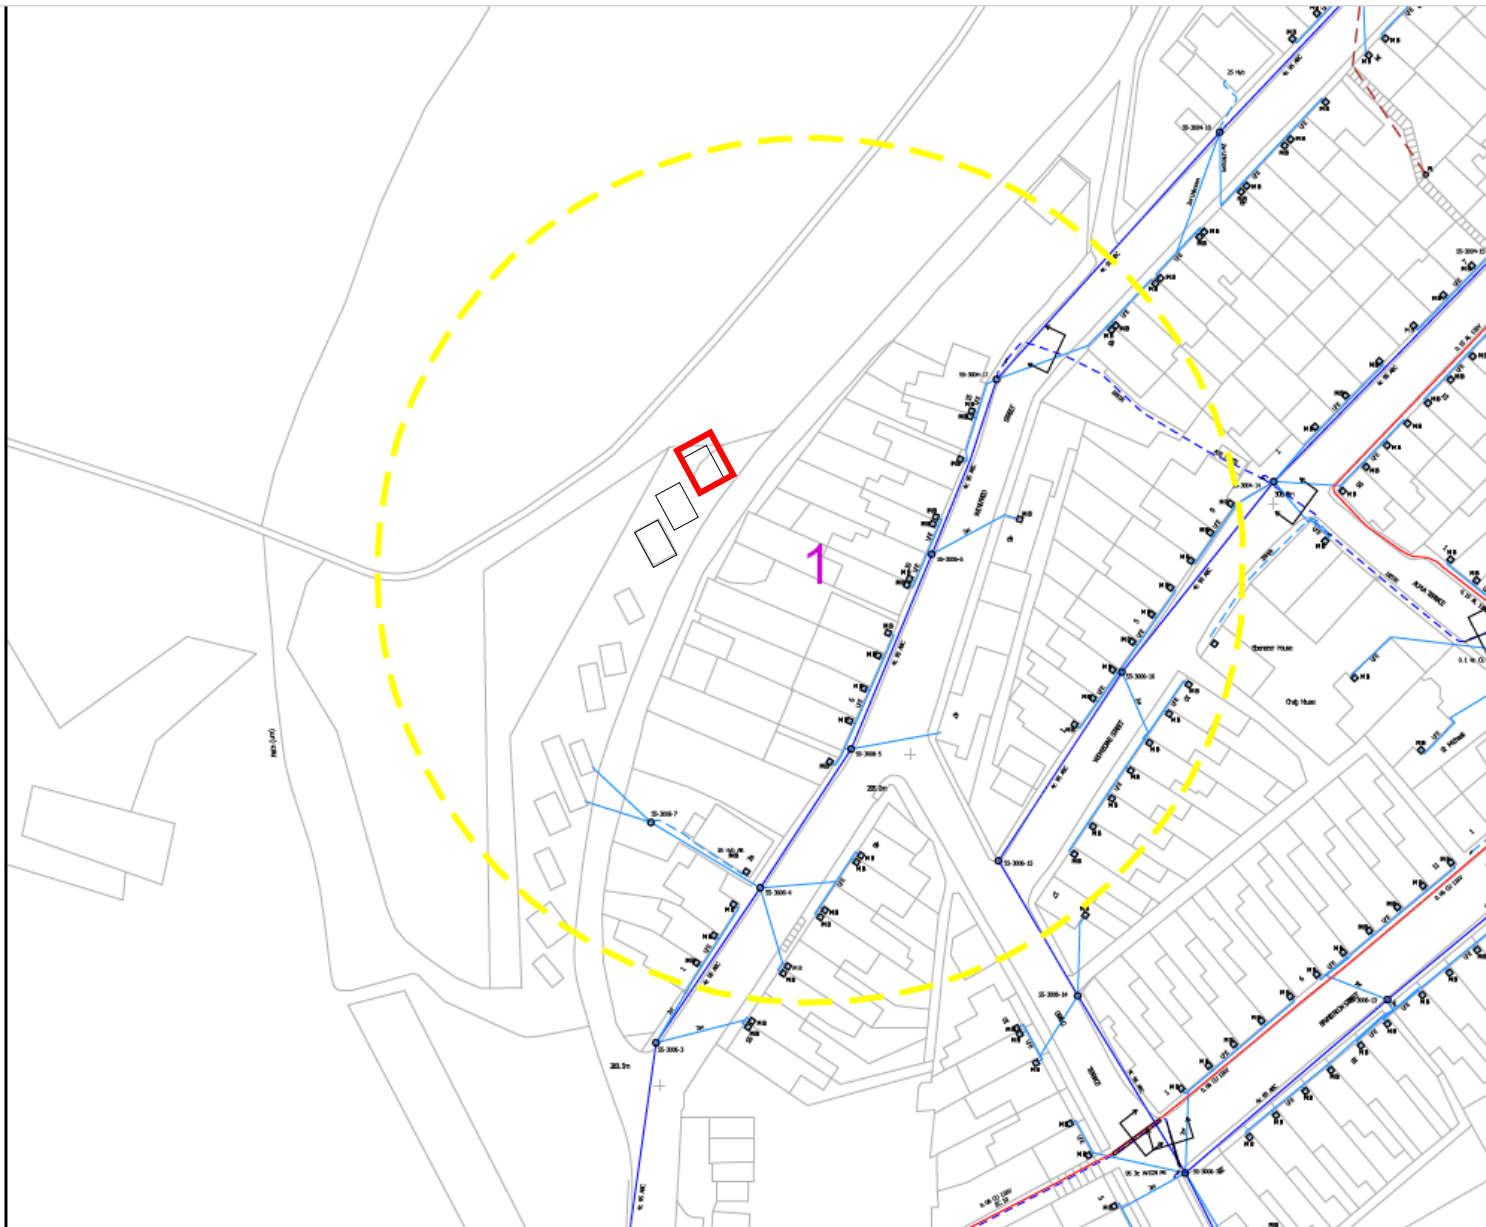


Location plan for.....

Plot -L0039/1298/06, Rear of 9, Winifred Street, Dowlais, Merthyr
Tydfil CF48 3SD

Scale – 1:1250