


0 10 20 30 40 50m
Scale 1:1250

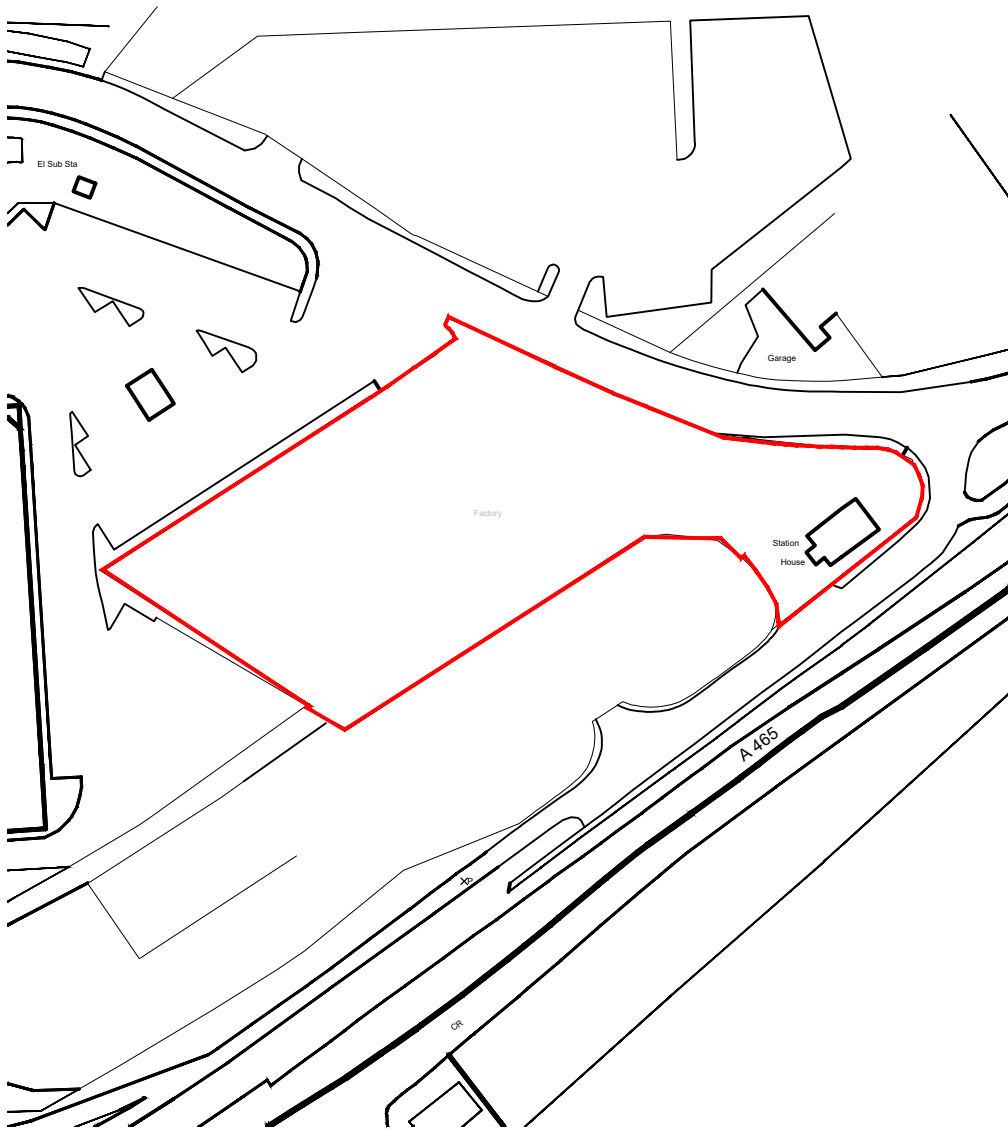

Site Location Plan
Scale 1:1250

Location Plan

NOTES

- All dimensions and levels are to be checked on site.
- Any discrepancies are to be reported to the architect before any work commences.
- Whilst information on this sheet is issued to scale, scaling directly from this drawing may result in inaccuracies. For precise measurements, refer to the stated dimensions or contact the Architect.
- This drawing shall not be reproduced without express written permission from AEW.
- Title overlay drawings and ownership boundaries are produced using all reasonable endeavours. AEW cannot be responsible for the accuracy or scale discrepancy of base plans supplied to them.
- All works are to be undertaken in accordance with Building Regulations and the latest British Standards.
- All proprietary materials and products are to be used strictly in accordance with the manufacturers recommendations.

Project Notes

- All drawings to be read in conjunction with all other drawings as noted on issue sheet.

Drawing based on:
OS Promap: Ordnance Survey (c) Crown Copyright 2024. All rights reserved. Licence number 100022432

Application Boundary:

B	10/09/2025	AK	TSS
Application boundary updated			
A	26/03/2025	AK	TSS/LMD
Titleblock information updated, Red line boundary updated			
-	08/07/2024	EI	TSS
Initial Issue			
REV	Date	Drawn by: -	Checked by: -
Purpose of Issue			
For Information			
drawing stage	Planning		
client			

McDonald's Restaurants Ltd			
project		store	
Merthyr Tydfil, Heads of the Valleys Rd		2685	
drawing title			
Location Plan			
date	08/07/2024	drawn	EI
scale@A4	1:1250	checked	TSS

Planning

Rev

B

13888_AEW_2685_0001

Job No

aew architects
0161 214 4370
www.aewarchitects.com



AEW