




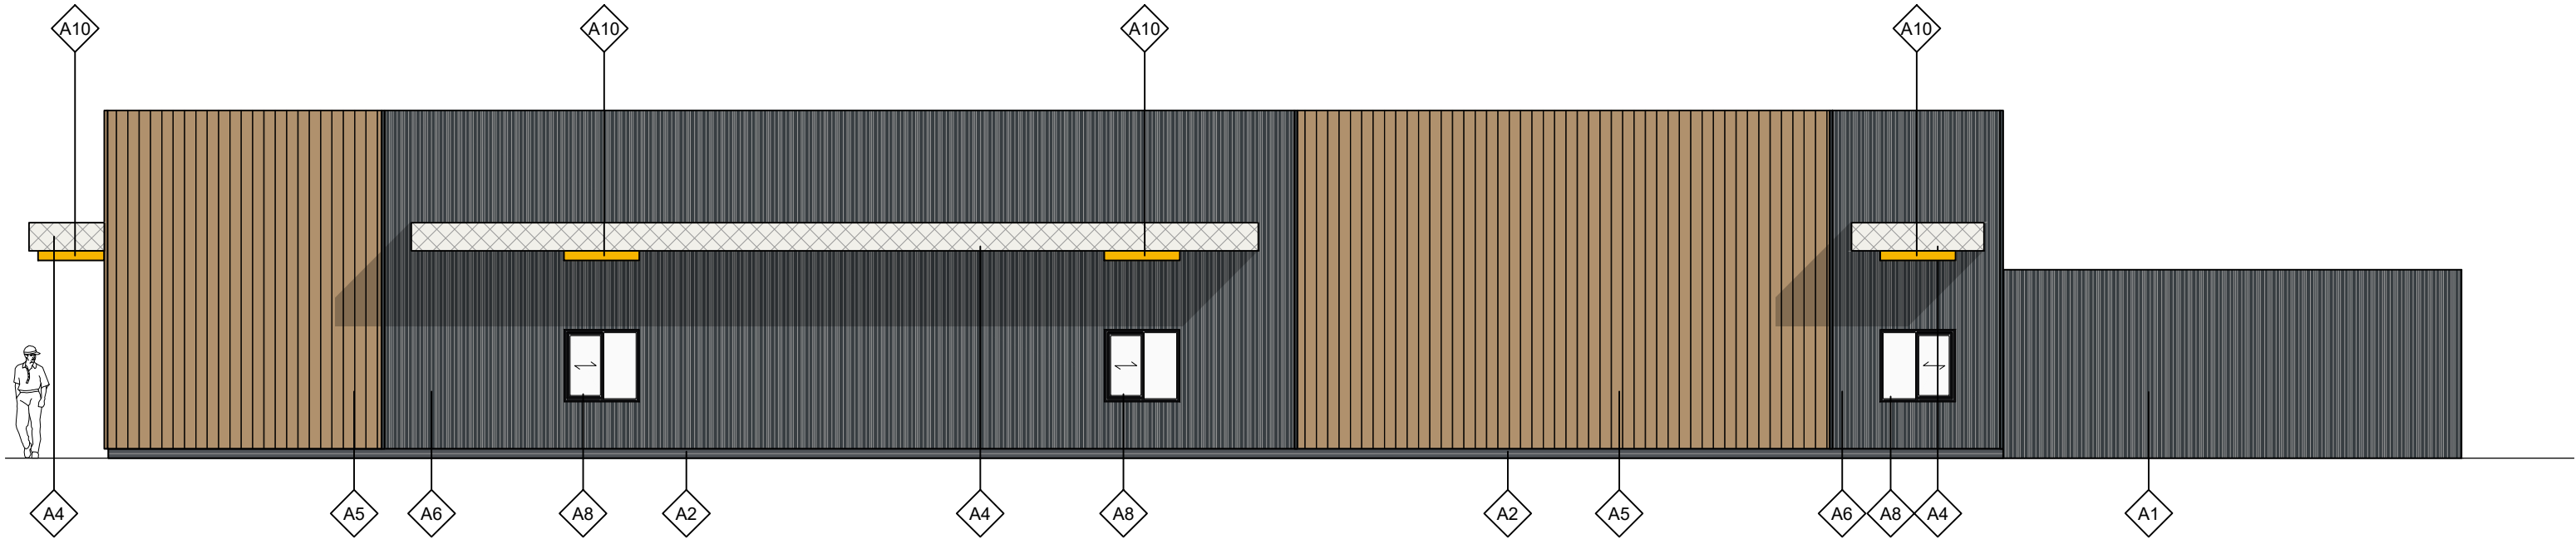

Proposed Elevation 1  
Scale 1:100

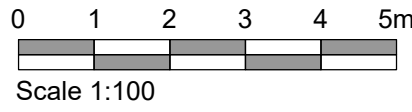

Proposed Elevation 3  
Scale 1:100

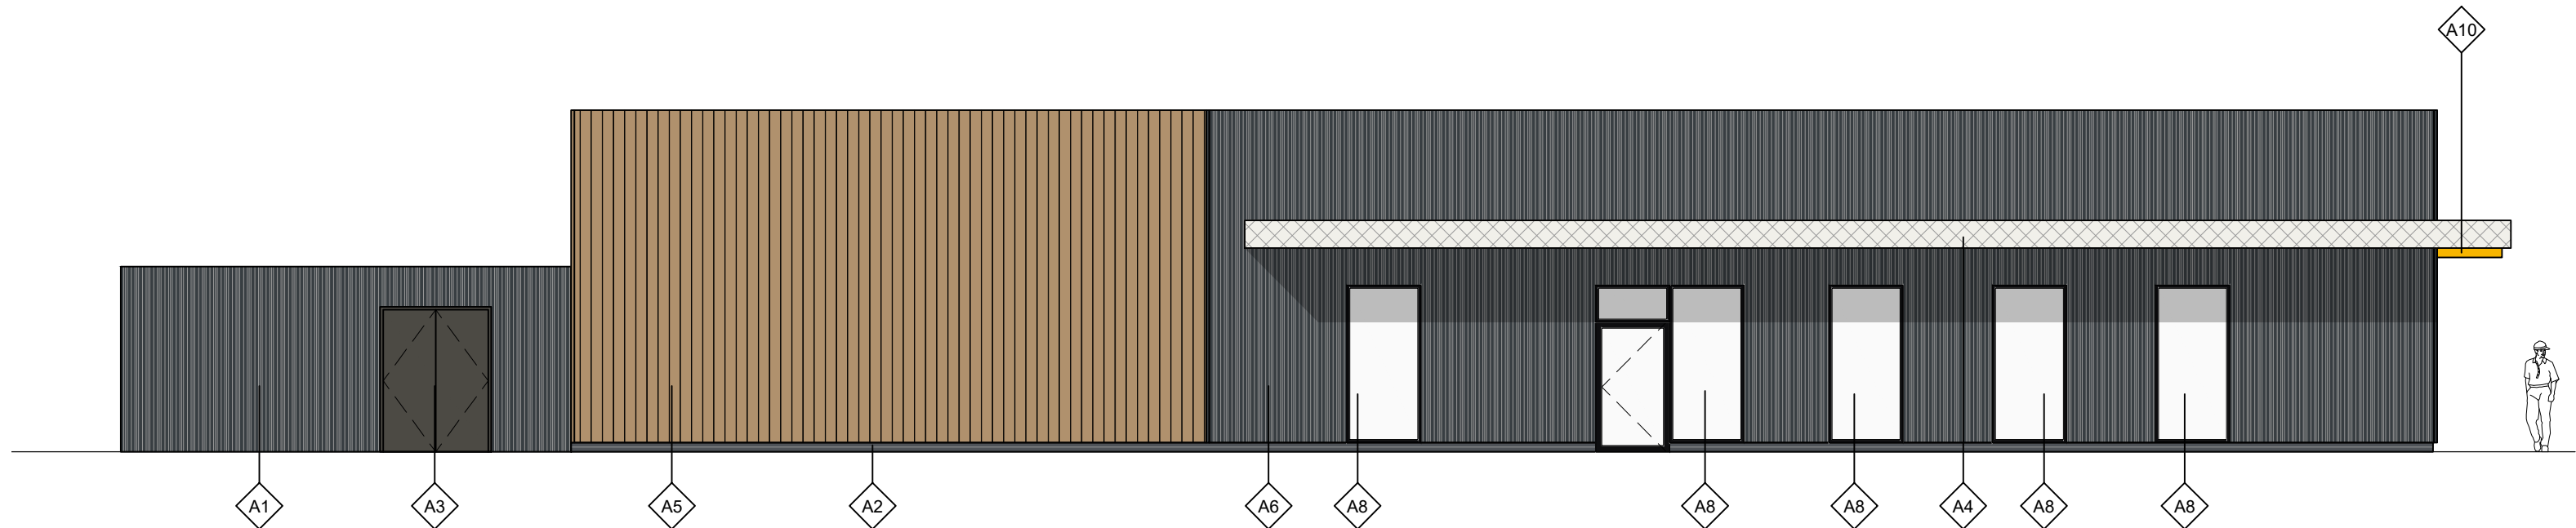

Proposed Elevation 2  
Scale 1:100



Proposed Elevation 4  
Scale 1:100


- NOTES**
- All dimensions and levels are to be checked on site.
  - Any discrepancies are to be reported to the architect before any work commences.
  - Whilst information on this sheet is issued to scale, scaling directly from this drawing may result in inaccuracies. For precise measurements, refer to the stated dimensions or contact the Architect.
  - This drawing shall not be reproduced without express written permission from AEW.
  - Title overlay drawings and ownership boundaries are produced using all reasonable endeavours. AEW cannot be responsible for the accuracy or scale discrepancy of base plans supplied to them.
  - All works are to be undertaken in accordance with Building Regulations and the latest British Standards.
  - All proprietary materials and products are to be used strictly in accordance with the manufacturers recommendations.

**Project Notes**

- All drawings to be read in conjunction with all other drawings as noted on issue sheet.

Drawing based on Scurr Architects Drawing Reference:  
XXXX-SA-XXXX-P005 Dated: Mar 2025

- Legend:
- A1: Corral Dark grey - Cladding panels
  - A2: Restaurant Stall Riser Dark grey - Engineering brick
  - A3: Security Doors PPC RAL 7022 Umbra Grey
  - A4: Canopies and Columns PPC RAL 9003 Signal White
  - A5: Restaurant Timber effect - Cladding panels
  - A6: Restaurant Dark grey - Cladding panels
  - A7: Not in use
  - A8: Window and Doors PPC RAL 9005 Jet Black frames
  - A9: Plant Parapet Black cladding panels
  - A10: Service Points Illuminated panel RAL 1023 Traffic Yellow

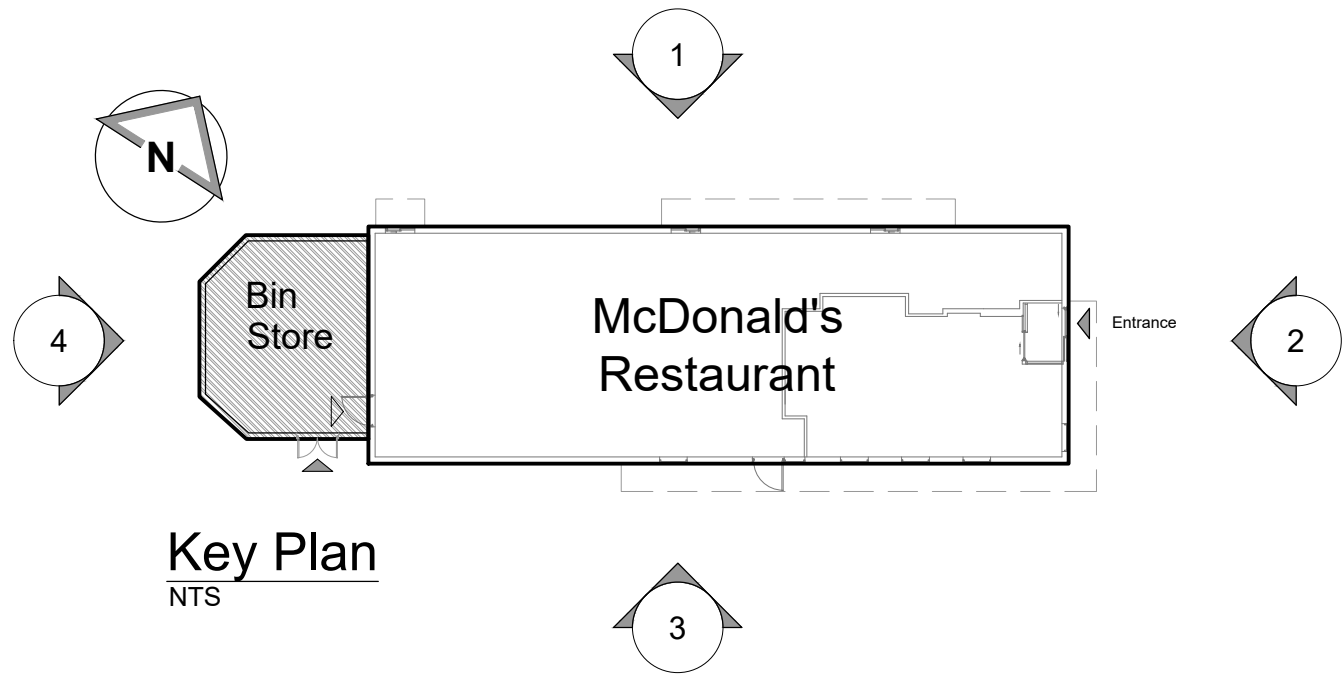

## Proposed Building Elevations

Planning

|                  |                                              |             |               |
|------------------|----------------------------------------------|-------------|---------------|
| -                | 26/03/2025                                   | AK          | TSS/LMD       |
| Initial Issue    |                                              |             |               |
| REV              | Date                                         | Drawn by: - | Checked by: - |
| Purpose of Issue |                                              |             |               |
| For Information  |                                              |             |               |
| drawing stage    | Planning                                     |             |               |
| client           | McDonald's Restaurants Ltd                   |             |               |
| project          | Merthyr Tydfil, Heads of the Valleys Rd 2685 |             |               |
| store            | 2685                                         |             |               |
| drawing title    | Proposed Building Elevations                 |             |               |
| date             | 26/03/2025                                   | drawn       | AK            |
| scale@A1         | 1:100                                        | checked     | TSS           |