


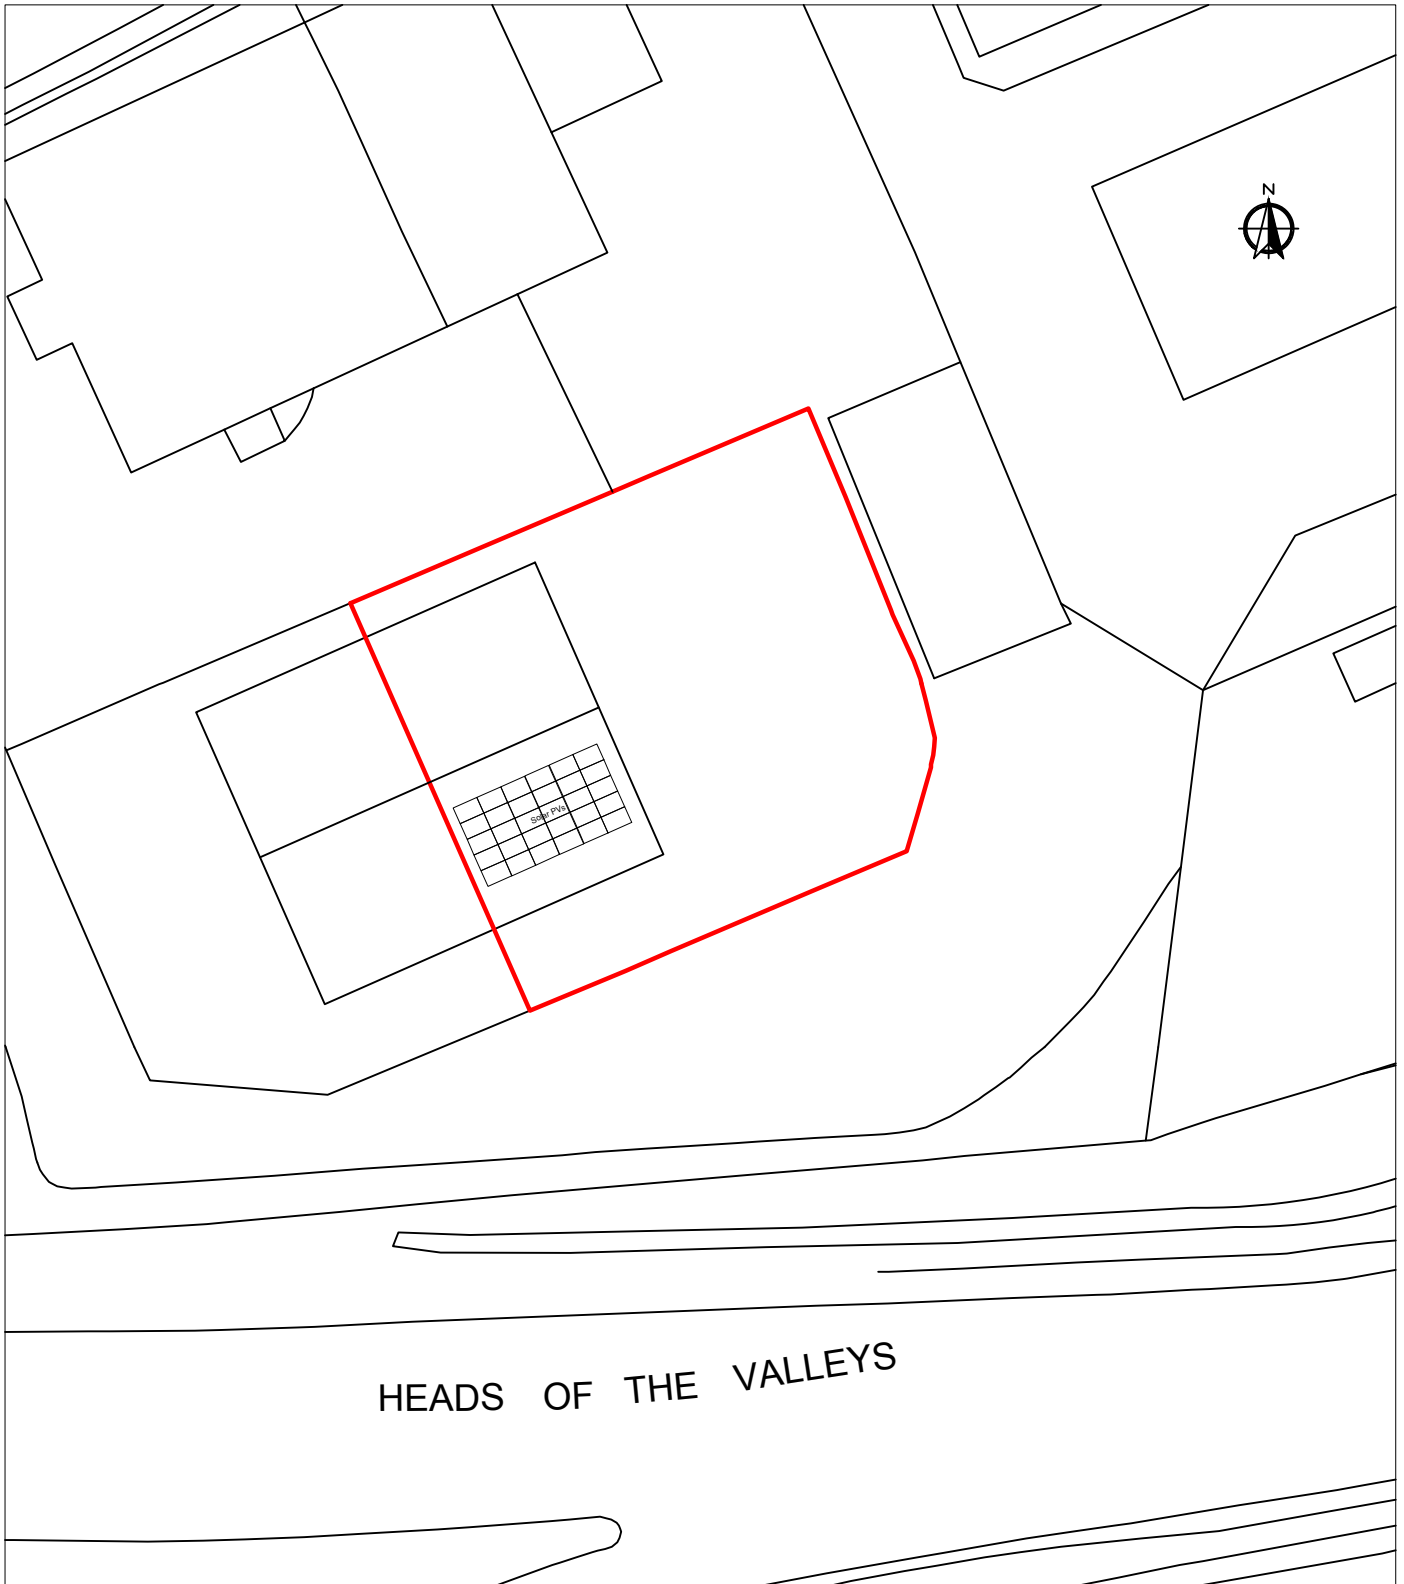

Crown Copyright and database rights 2024 OS Licence no. 100041041

Unit 4B
Pant Industrial Estate
Dowlais
Scale 1:500