


Responsibility is not accepted for errors made by others in scaling from this drawing. All construction information should be taken from figured dimensions only.

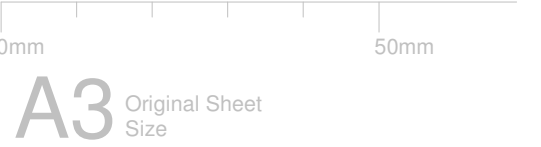


FINISHES KEY:

- A : BROWN CONCRETE ROOF TILES
B : WHITE UPVC WINDOWS & DOORS
C : WHITE UPVC RAINWATER GOODS AND WHITE FASCIA
D : SPAR RENDERED EXTERNAL WALLS



North East (Rear) Elevation
1 : 100

Planning Issue

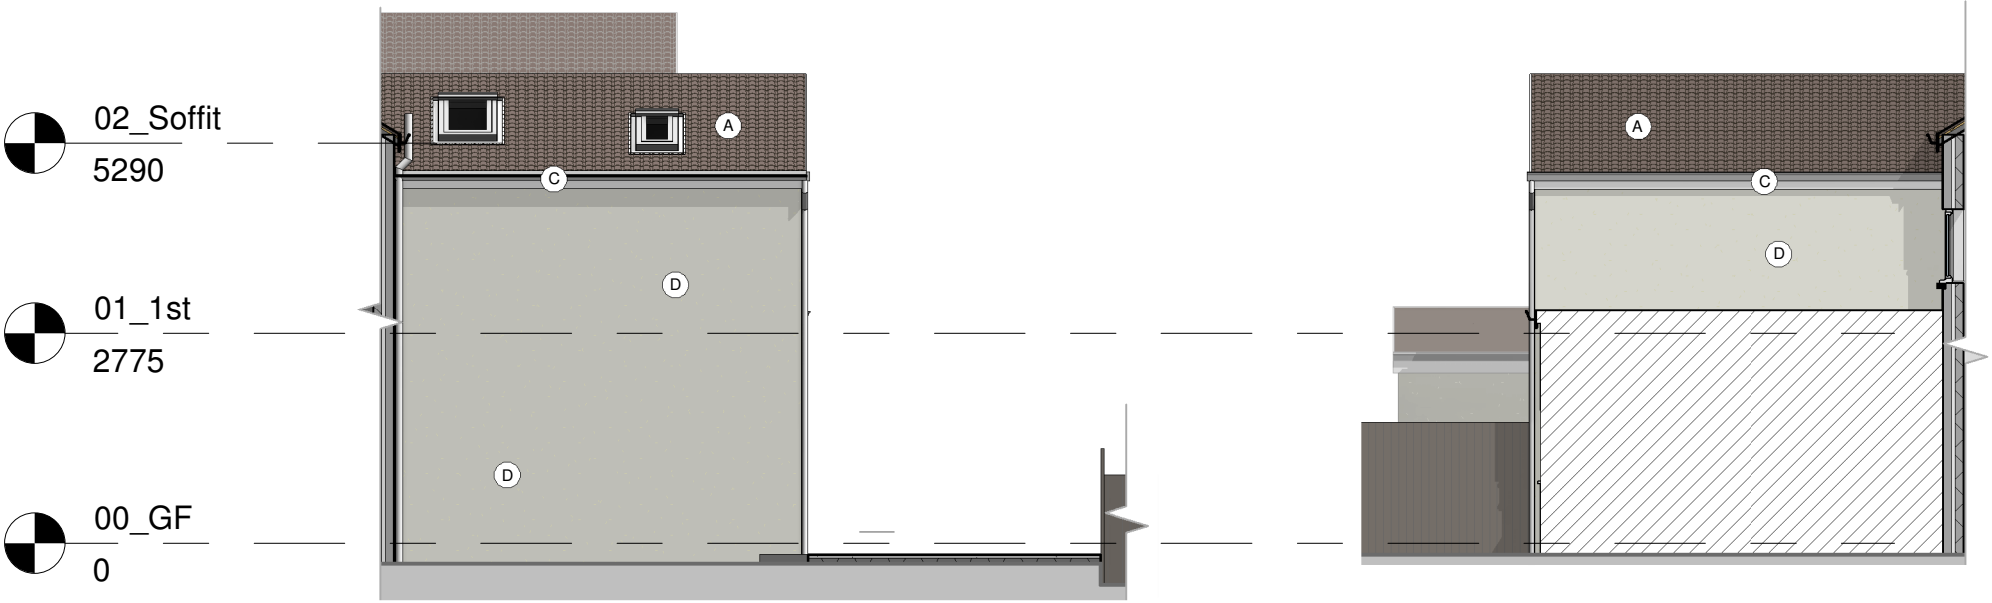

South East (Side) Elevation
1 : 100

North West (Side) Elevation
1 : 100

date	rev	name	chk	note
------	-----	------	-----	------

Architectural Design - Feasibility - Planning - Building Control - Construction Details - Sustainable Design

Systems House 89 Heol Don Cardiff CF14 2AT
T 02920316857 M 07785582007 info@dlparchitecture.co.uk

PROJECT
The proposed rear extension & internal alterations

23a, Gethin Street Merthyr Tydfil, CF48 1PX

DRAWING TITLE
Elevations as Proposed

SCALE	DATE	DRAWN BY	CHECKED BY
1 : 100	28/10/25	PL	ME
DRAWING NUMBER		REVISION	
P845		L_210	