

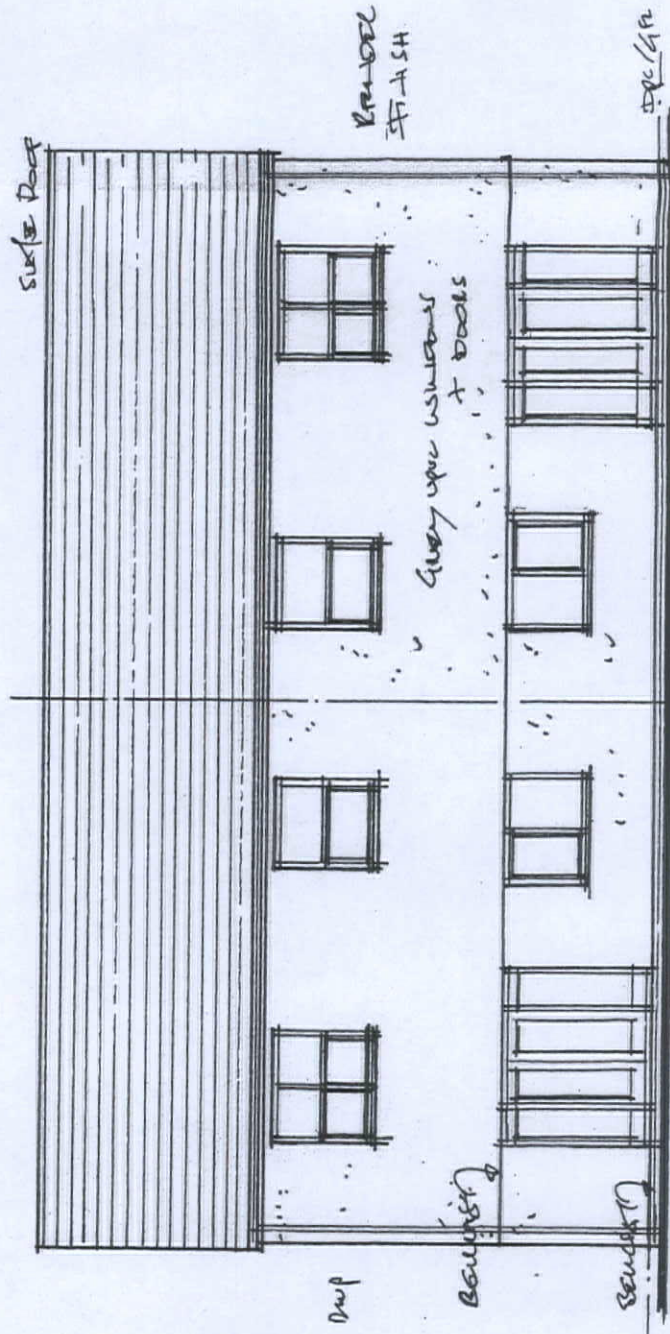


GLASS SIDE ROOF

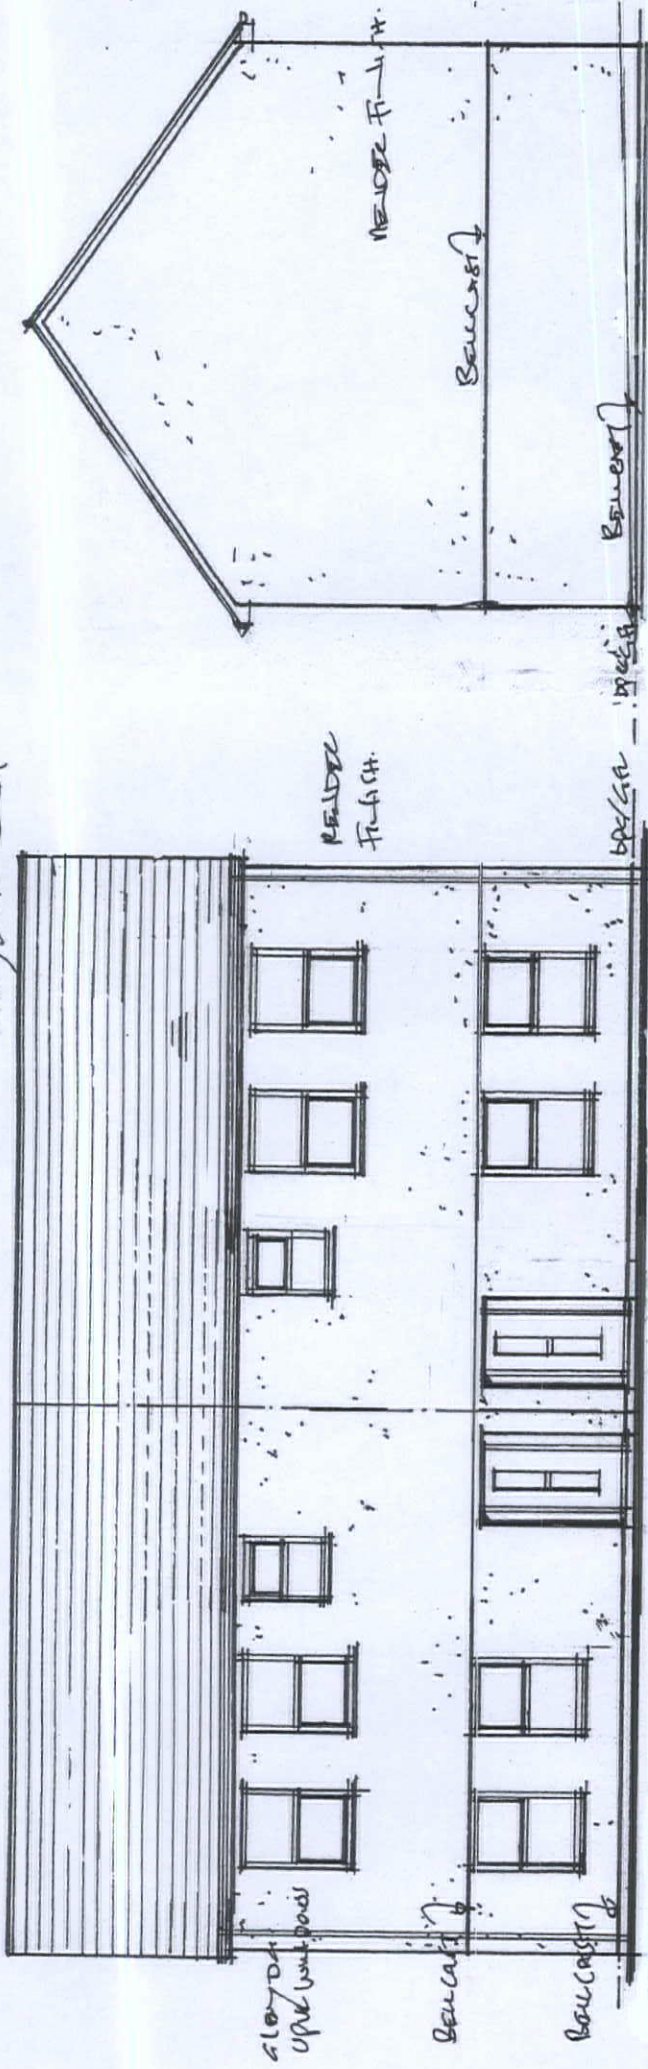

DTB DESIGN

TEMPLE COURT 13a CATHEDRAL ROAD
CARDIFF CF11 9HA
TEL 029 2035 0365

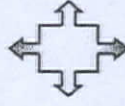

REVISIONS	DATE	REVISIONS	DATE
1/1/19	1/1/19		

DEVELOPMENT AT
LAND ADJACENT TO
BLAEN DOWLAIS
MERTHYR TYDFIL

DATE JUNE 2019 PLAN NO. CEX4/4

FRONT, REAR & SIDE ELEVATIONS PROPOSED 1:100 at A3