


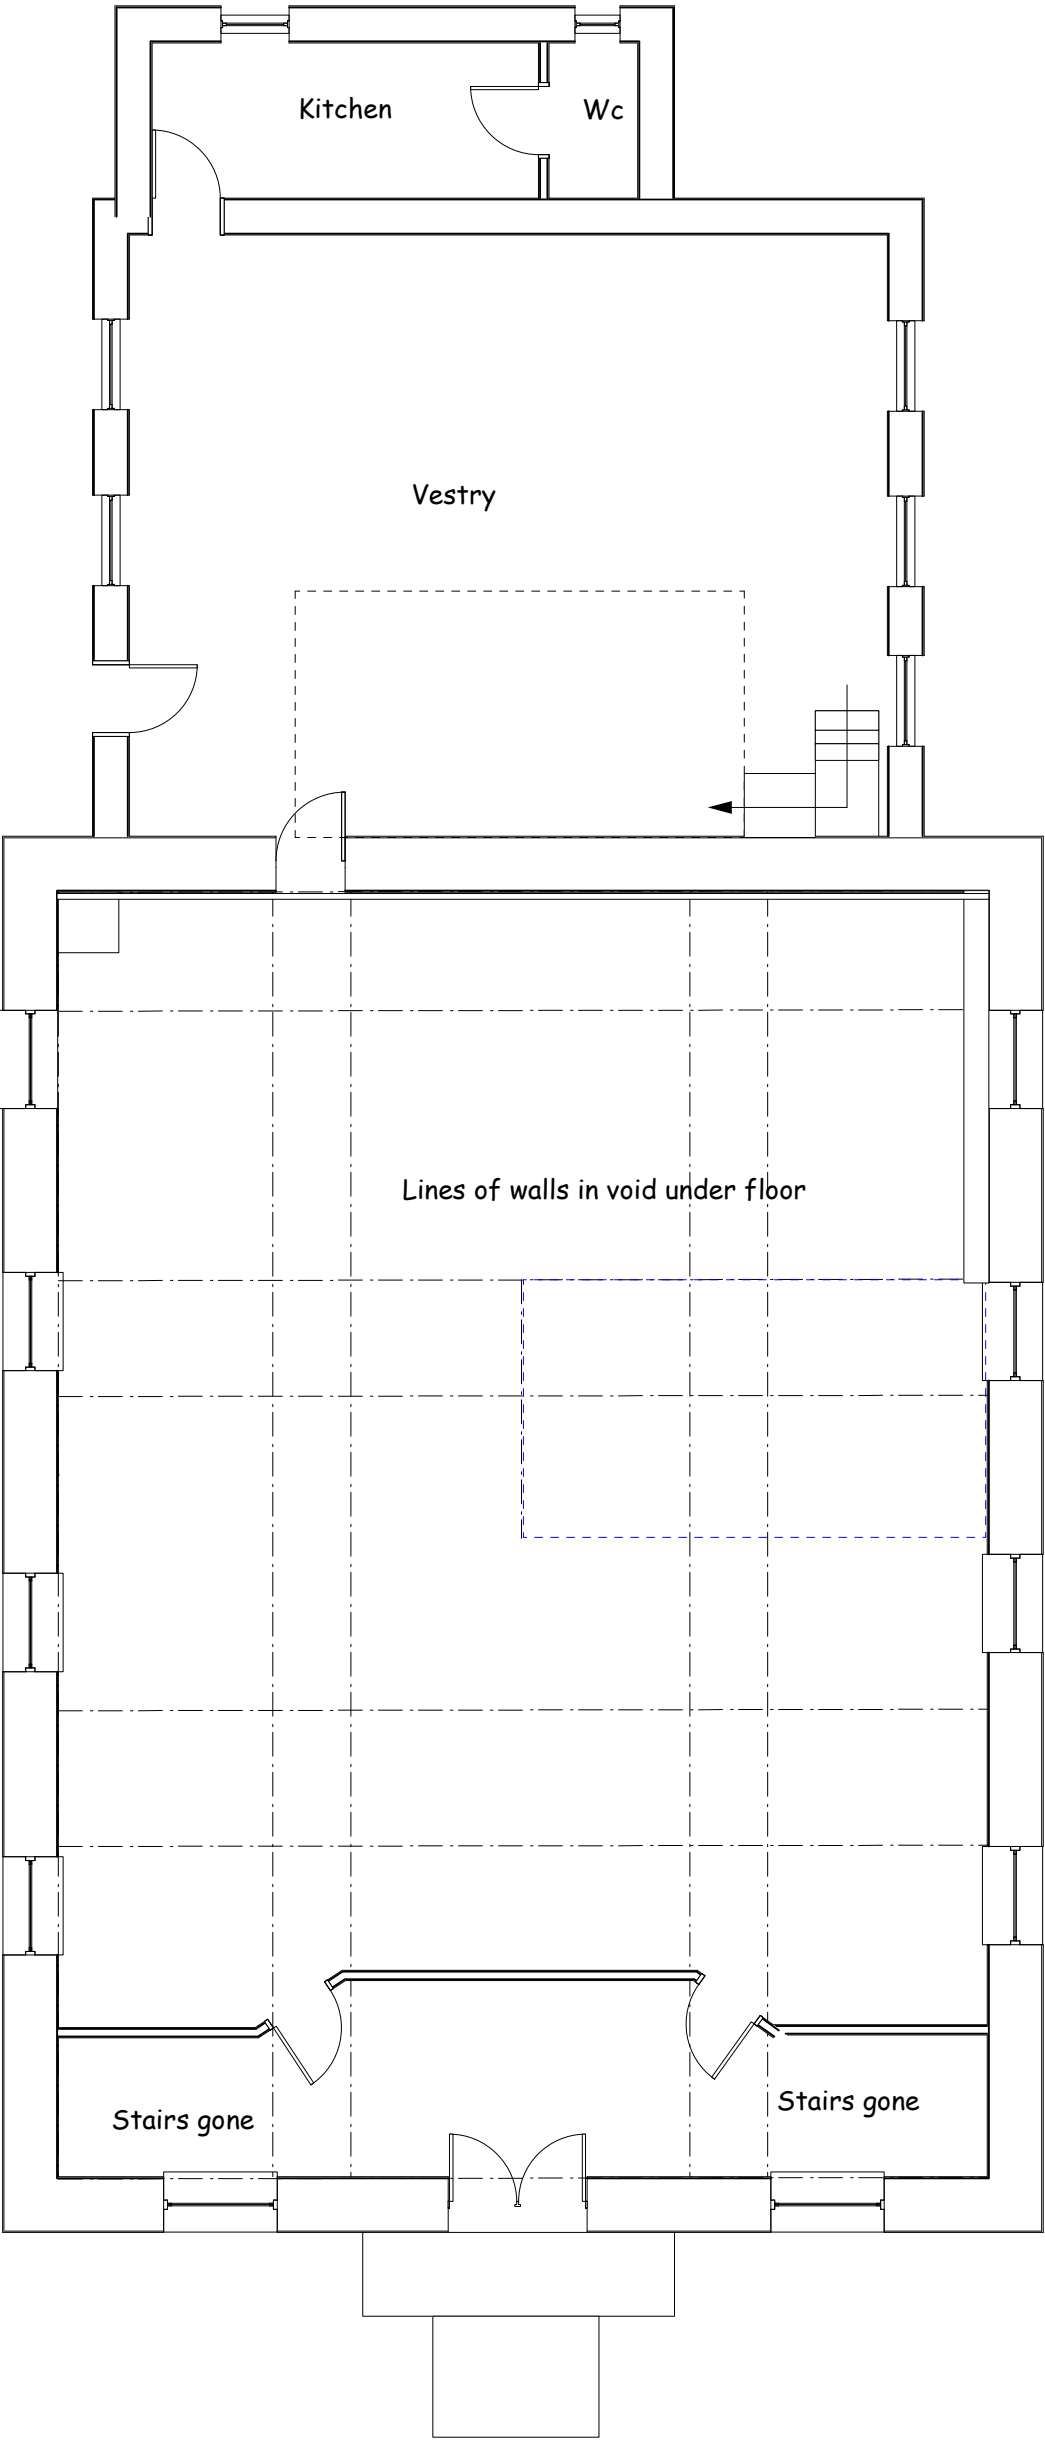

SKERRYVORE
DESIGNS
LTD

Skerryvore ,
7 Court Crescent,
Bassaleg,
Tel 01633 894135.
Mob 07816934352.
Fax 01633894135.

JOB
TITLE

Brynhyfryd Chapel/
Thomas Street
Treharris

DRAWING
TITLE

Existing Layout

DRAWING No. RC 01 03

SCALE 1/100@A3

DATE September 08