

Amenity Area enclosed from surrounding gardens with 1.8m Close Boarded Fencing

200 sq meters of amenity space
laid to Grass

Ground Floor Layout

Bin Storage
and
Recycling

Sand stone paving

3100

Kitchen

Existing
tarmac

Void

100.335

First Floor Layout


A. Obscure Glazing and Lifts added
b details of amenity area

Obscure Glazing

Obscure Glazing

Obscure Glazing

Obscure Glazing

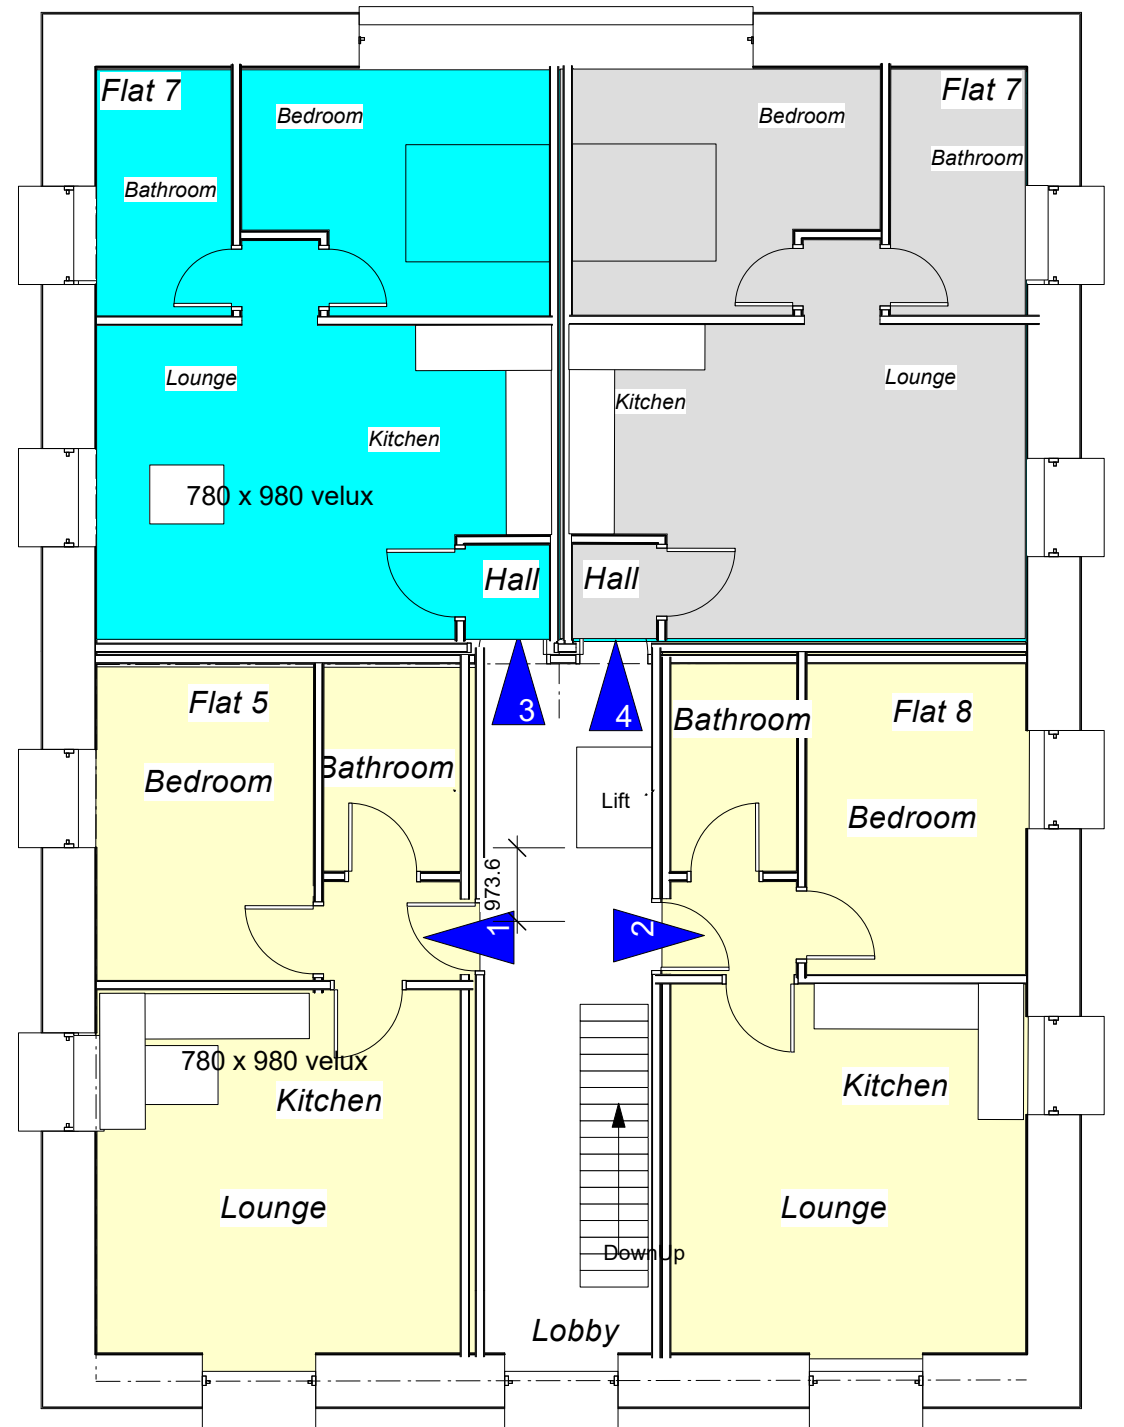


Obscure Glazing


Obscure Glazing

Obscure Glazing

Obscure Glazing

25A

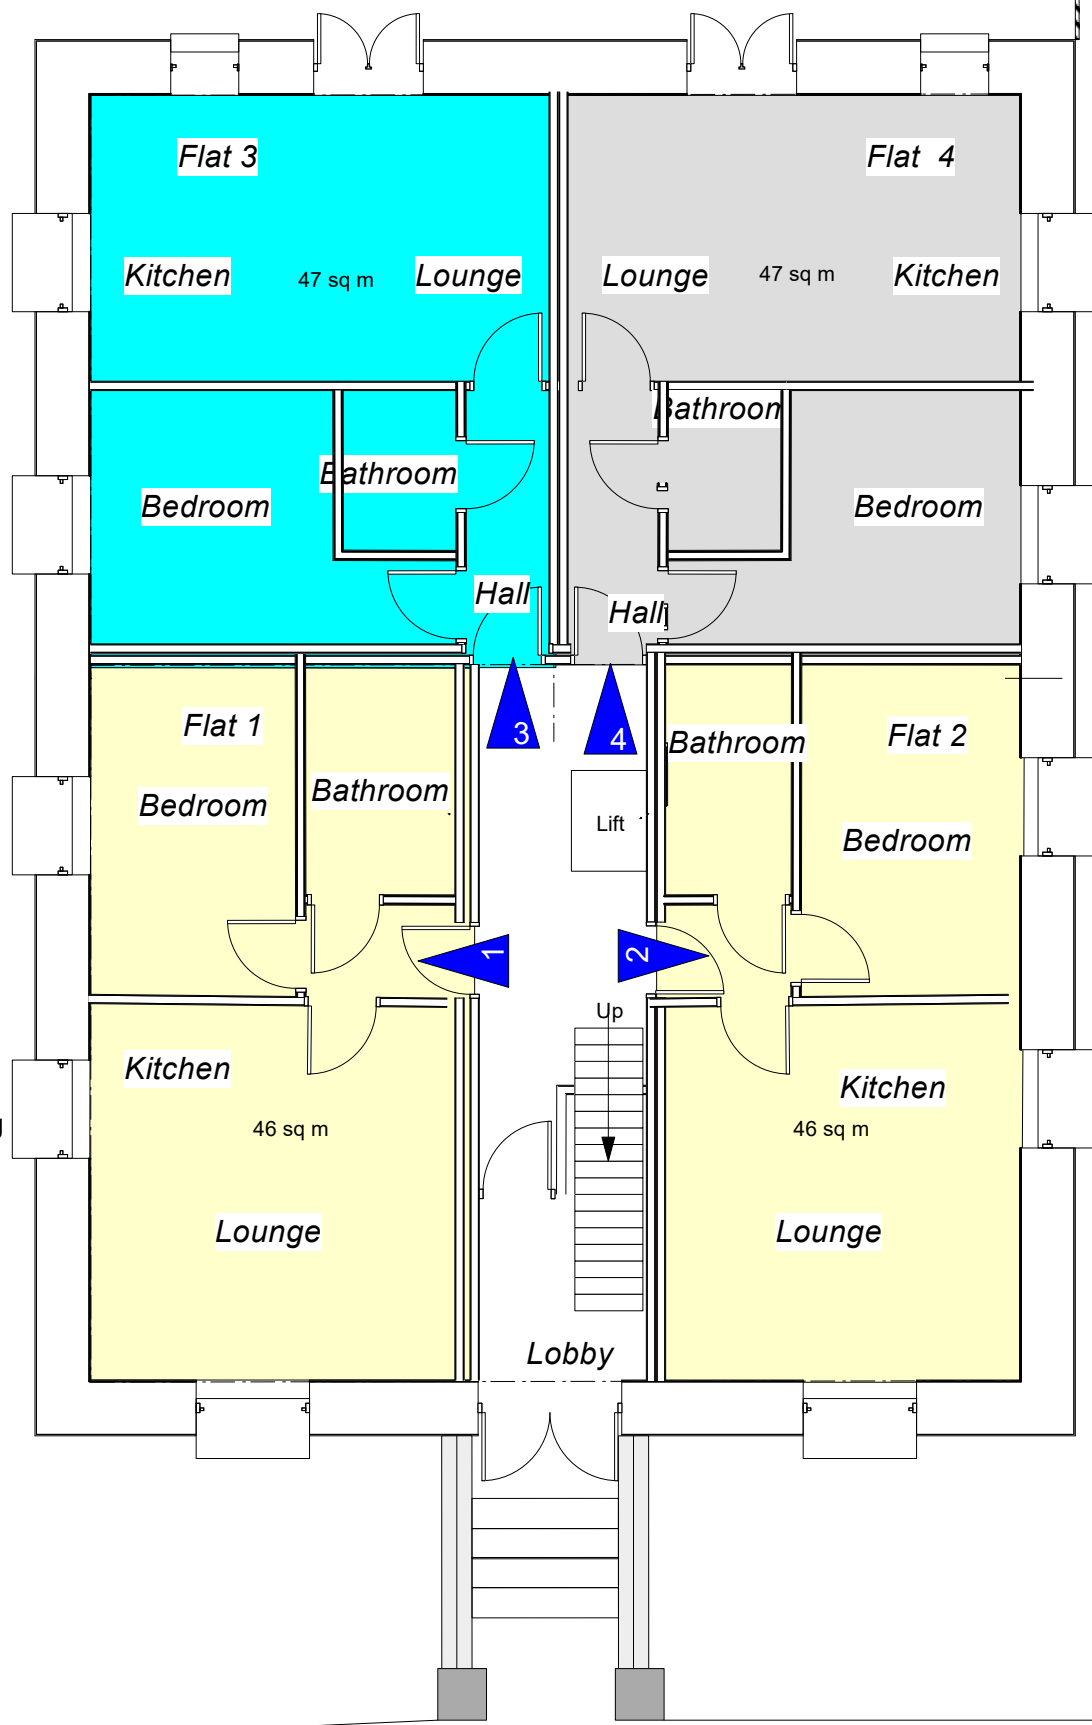

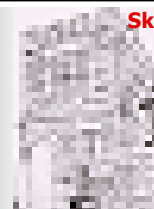 Skerryvore Designs Ltd Sexton's Tower 2 Caerphilly Road Bassaleg, Newport, NP10 9LE, Phone 01633 897922 Mobile 07816 934352 steve_groucott@hotmail.com	JOB TITLE <i>Brynhyfryd Chapel Thomas Street Treharris</i>	DRAWING TITLE <i>Proposed layouts</i>	DRAWING No. <i>SD481 05B</i>
			SCALE <i>1/100</i>
			DATE <i>December 22</i>