



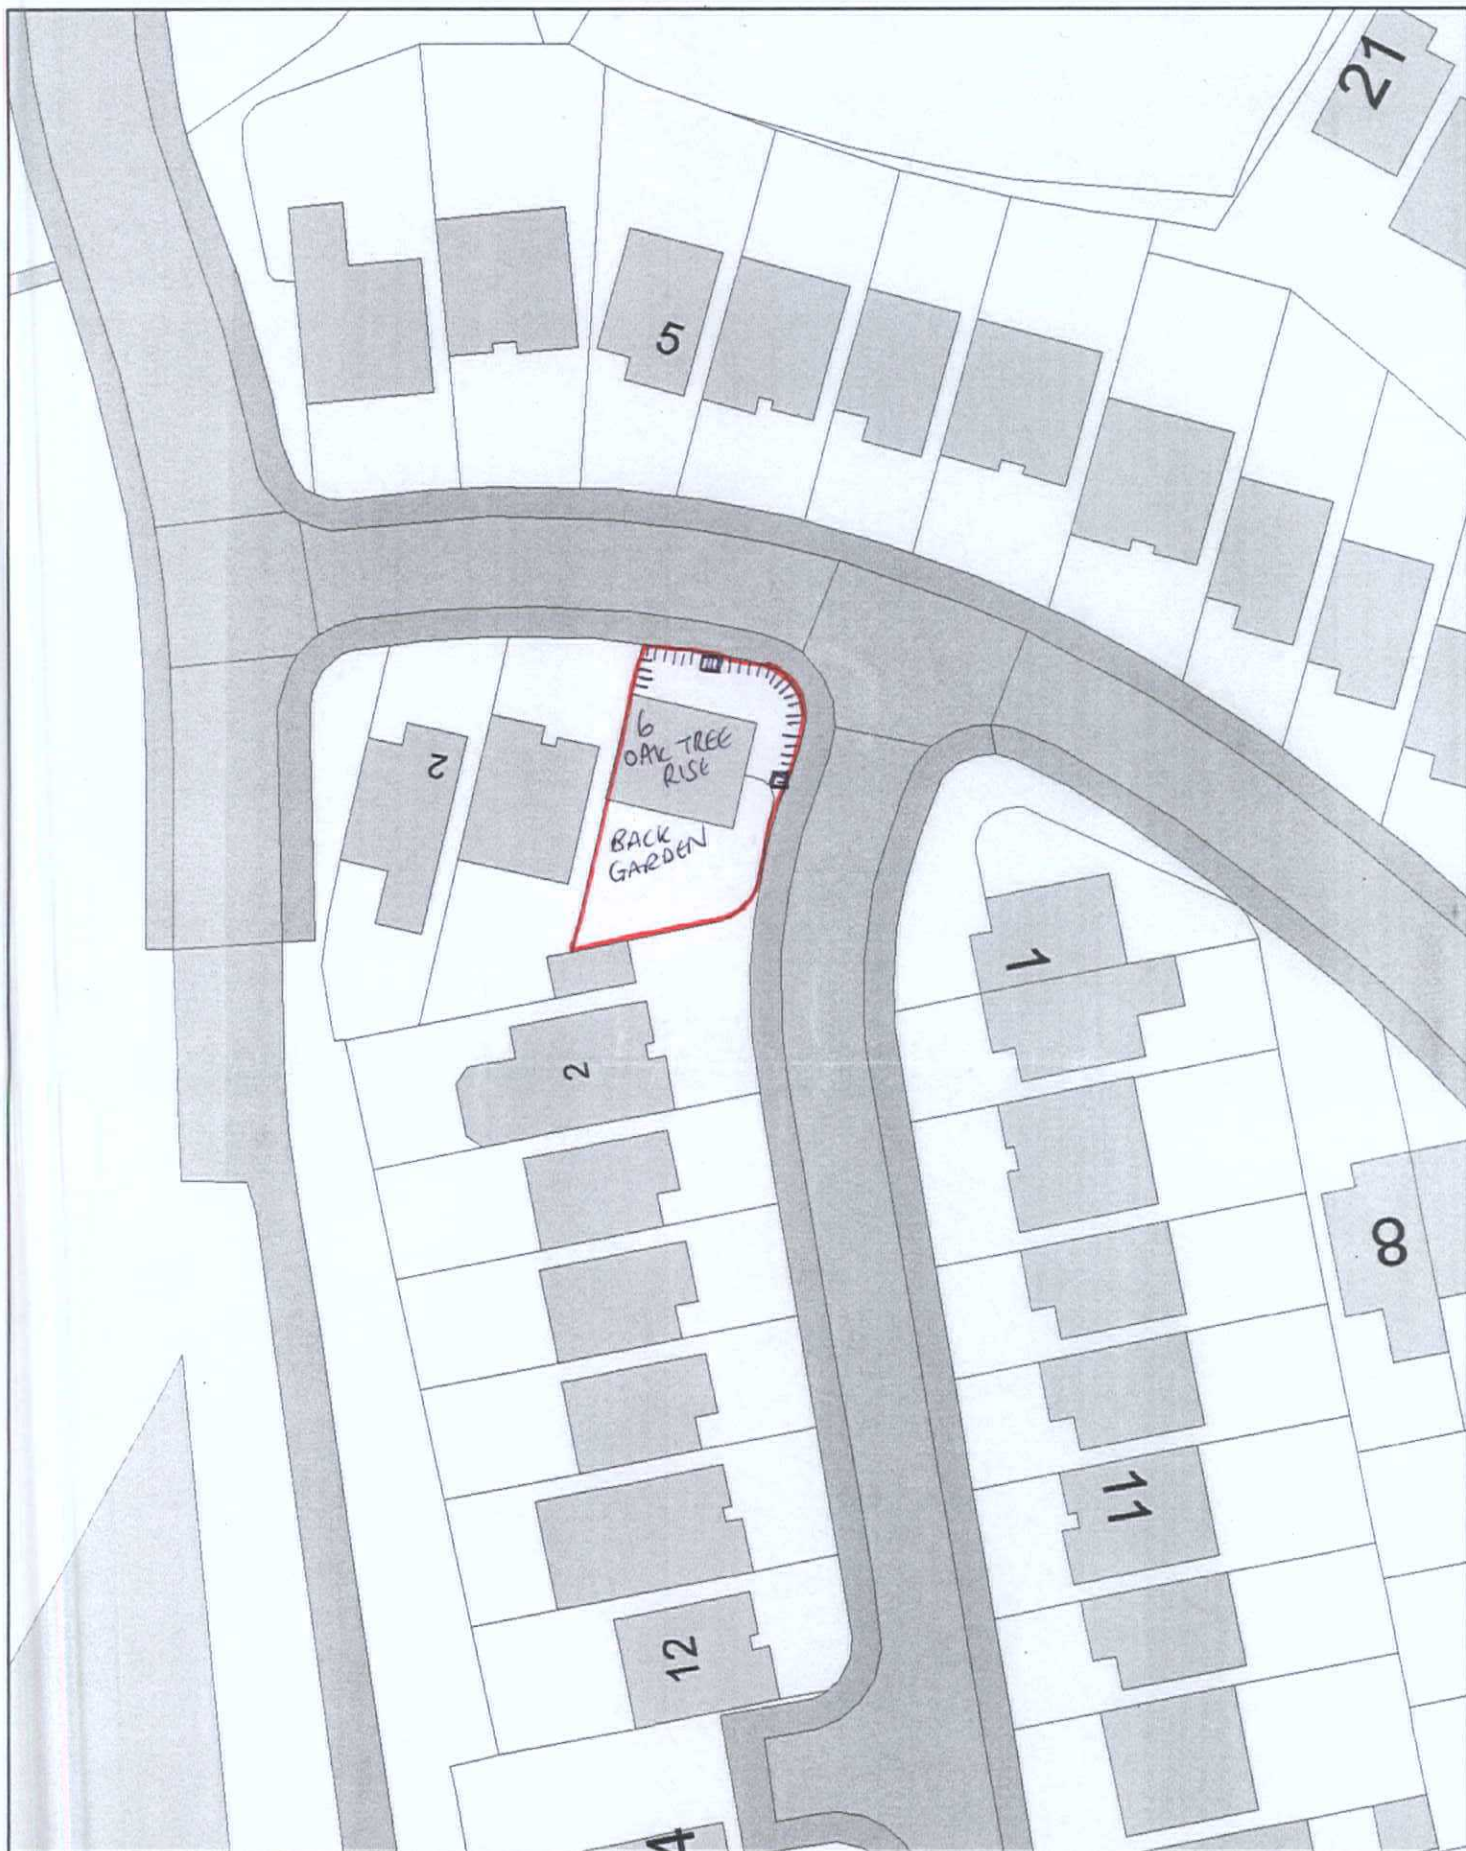

GRADDFA / SCALE: 1:500

2. PROPOSED : REMOVAL OF BUSHES
 - FRONT LAWN
 WITH RAILINGS (OPEN NATURE
 RETAINED)
 - ERECTION OF
 RAILINGS WITH 2 METAL GATES
 (ONE AT SIDE, ONE AT FRONT OF
 PROPERTY.)

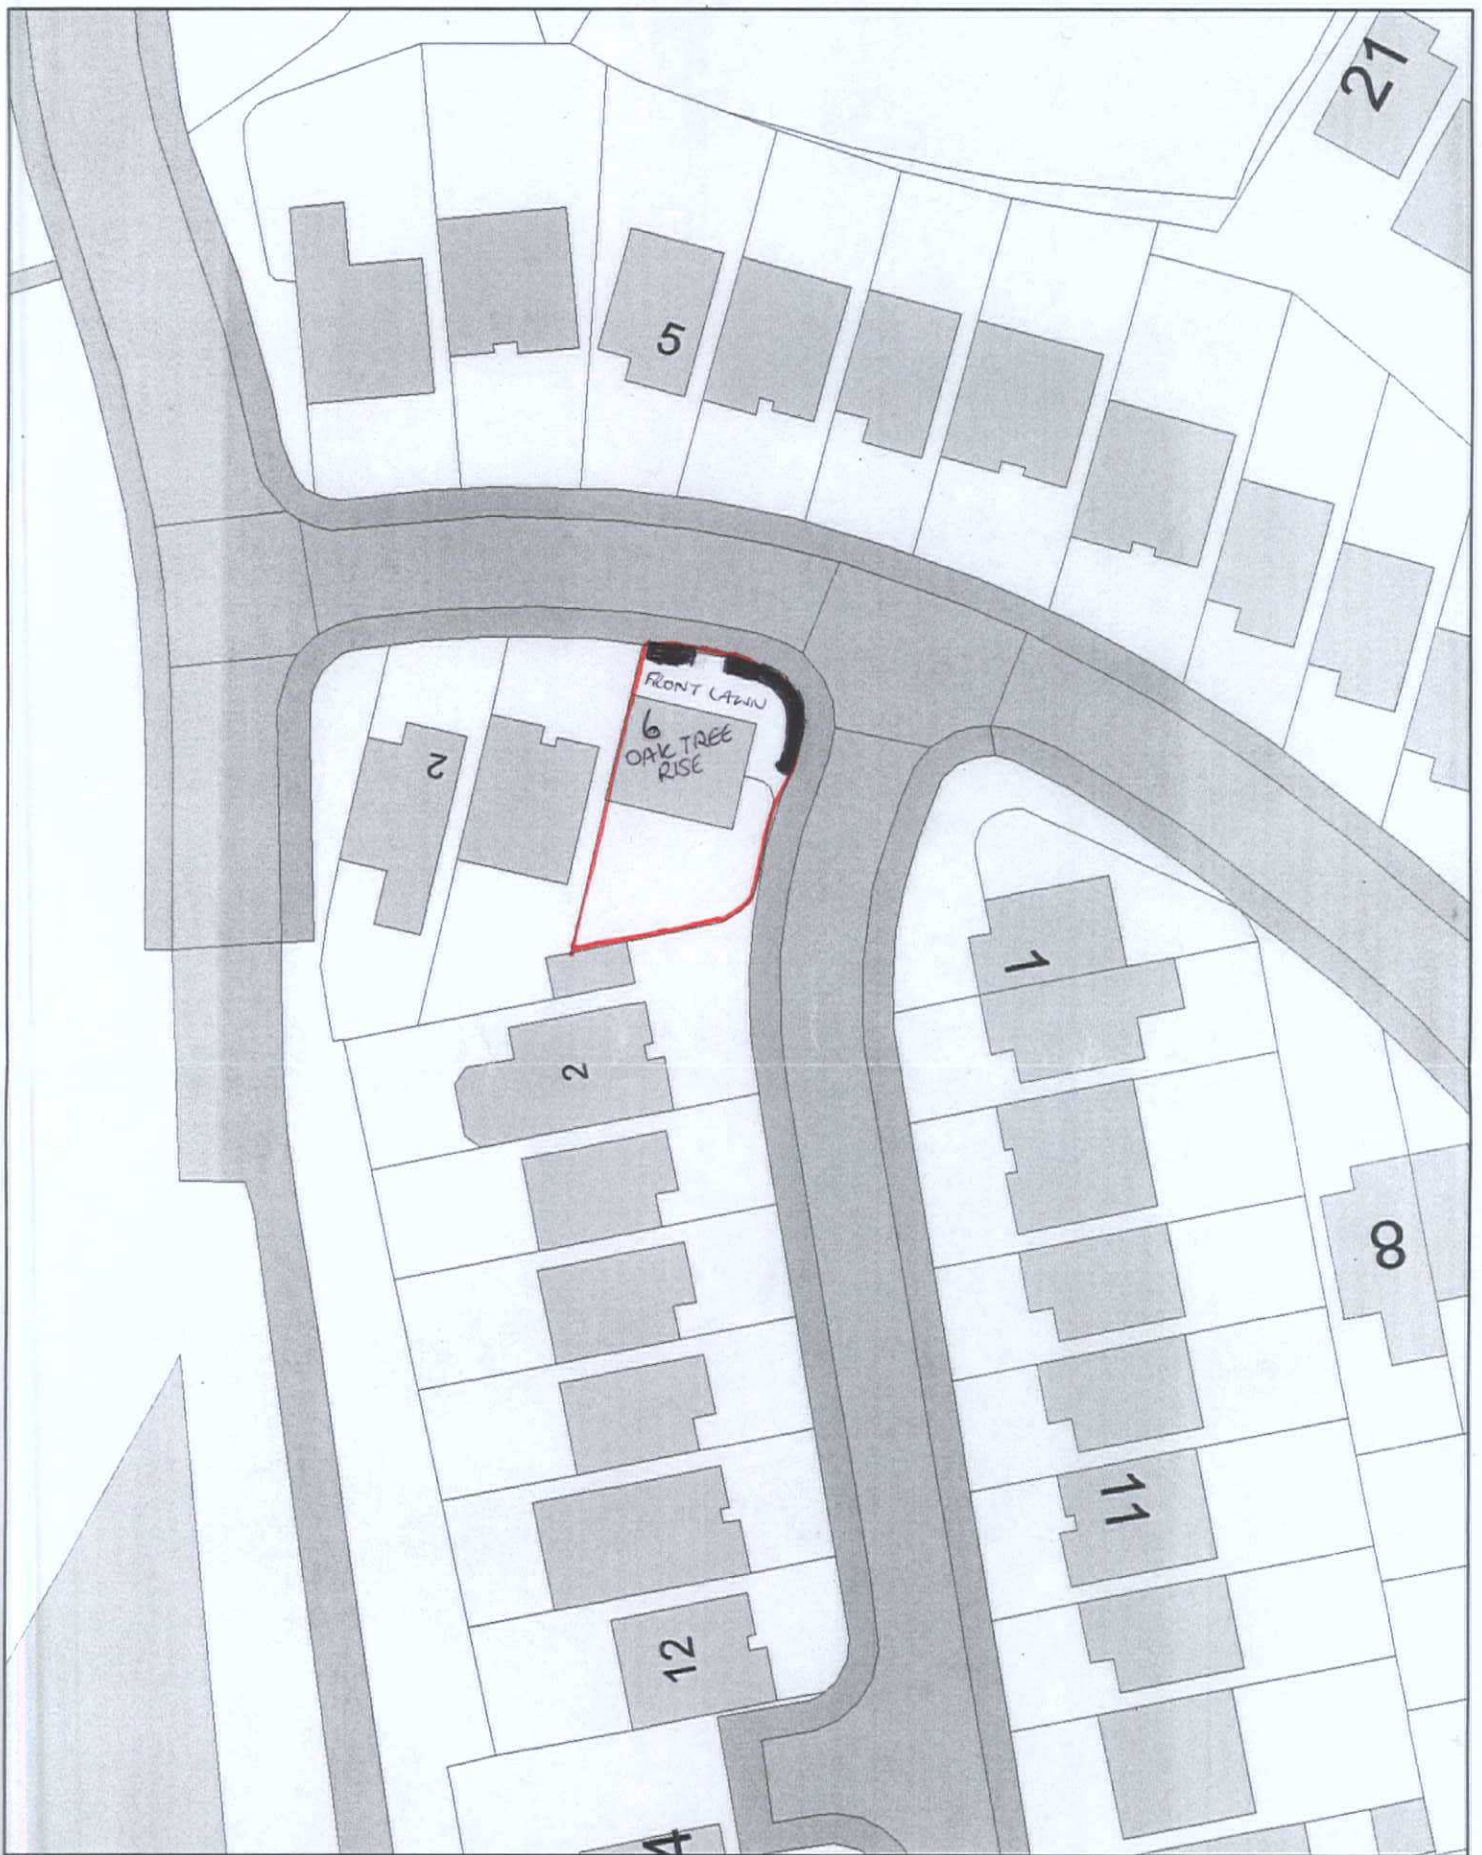

GRADDFA / SCALE: 1:500

1. CURRENT: SHADED AREA
- BUSHES TO FRONT & SIDE OF PROPERTY.