



DOOR ELEVATION

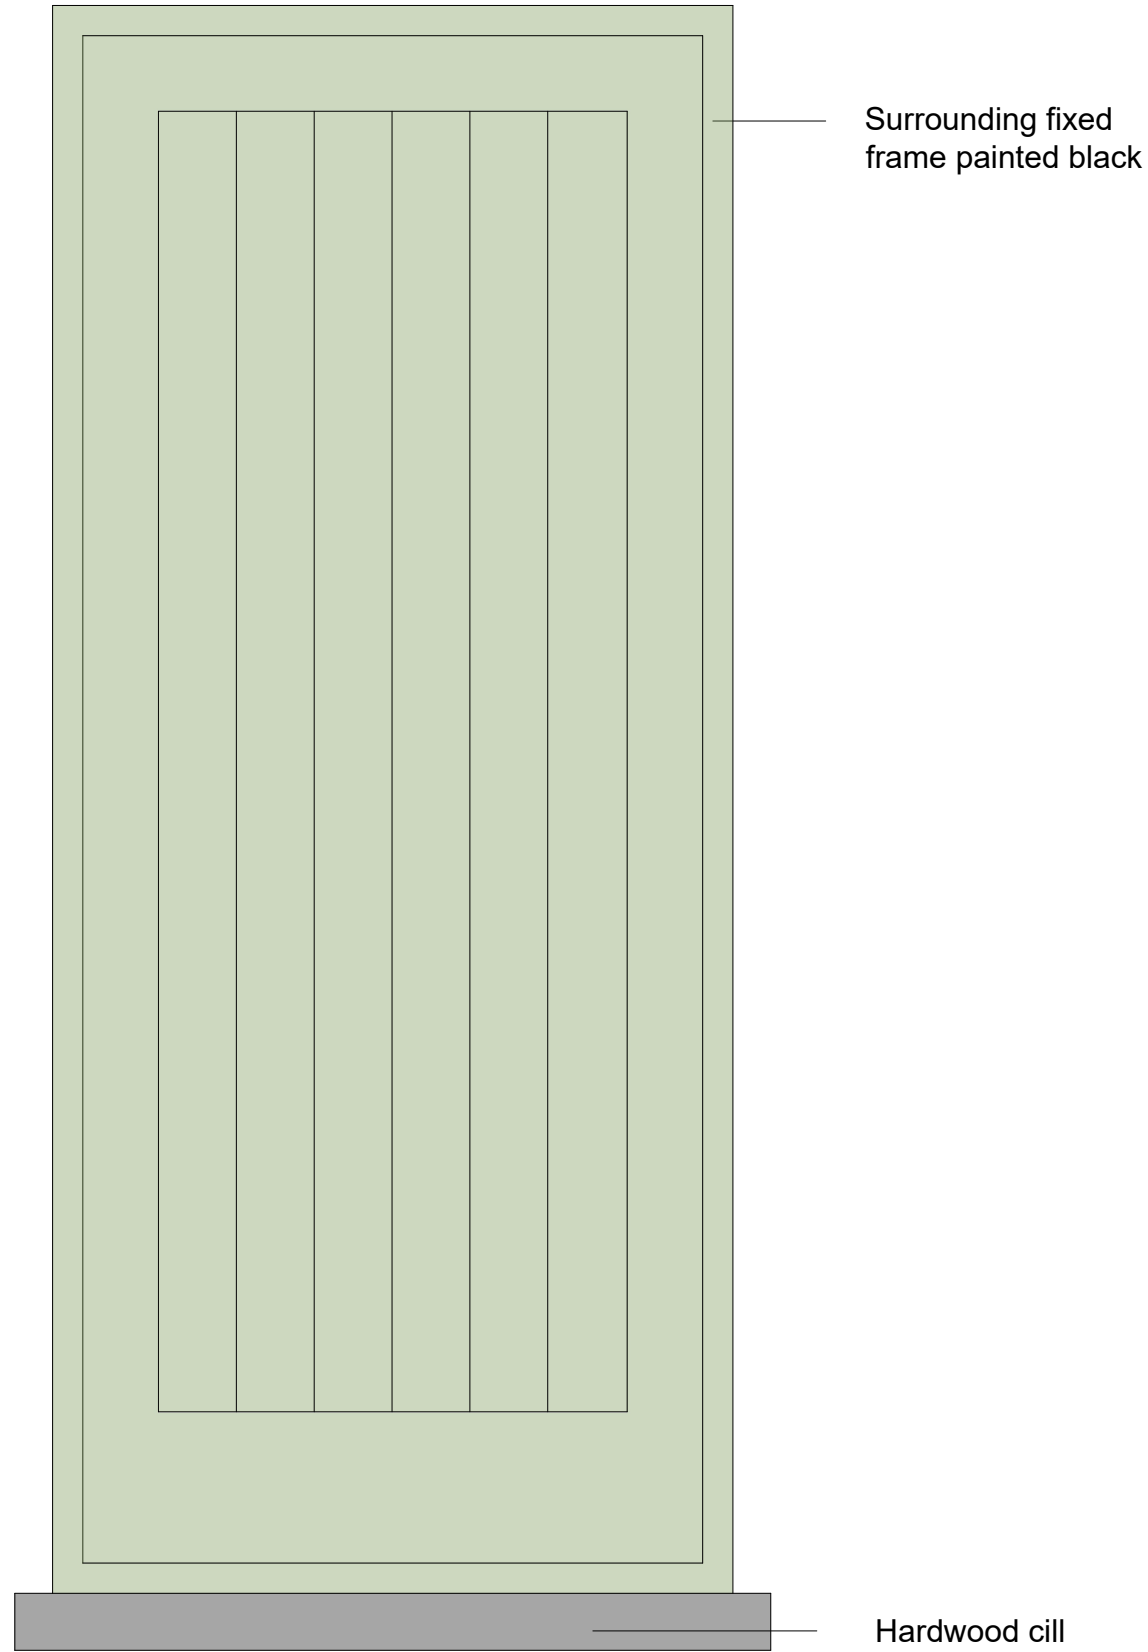

capillary groove around frame


Neoprene gasket seal strip around door aperture

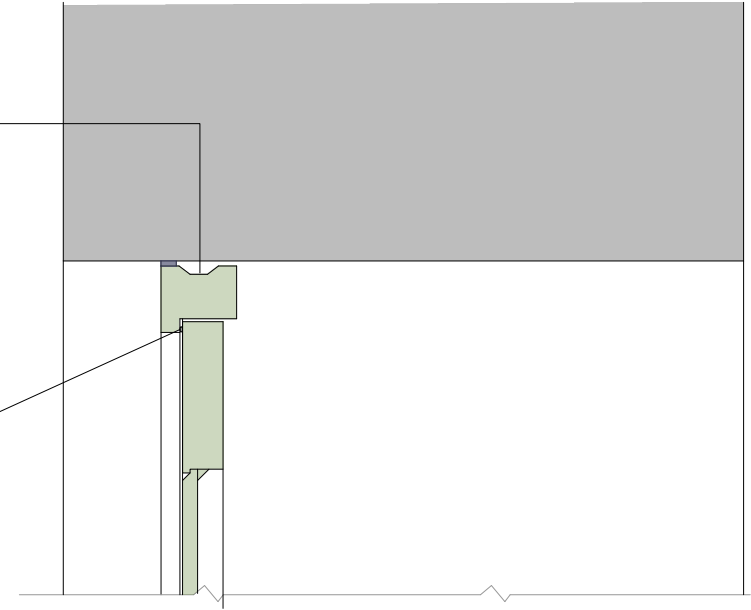

100 x 25 PSE chamfered T&G boarding

100 x 50 PSE frame with perimeter rebate for cladding and 15mm sw beading around perimeter

hardwood threshold with aluminium weather bar

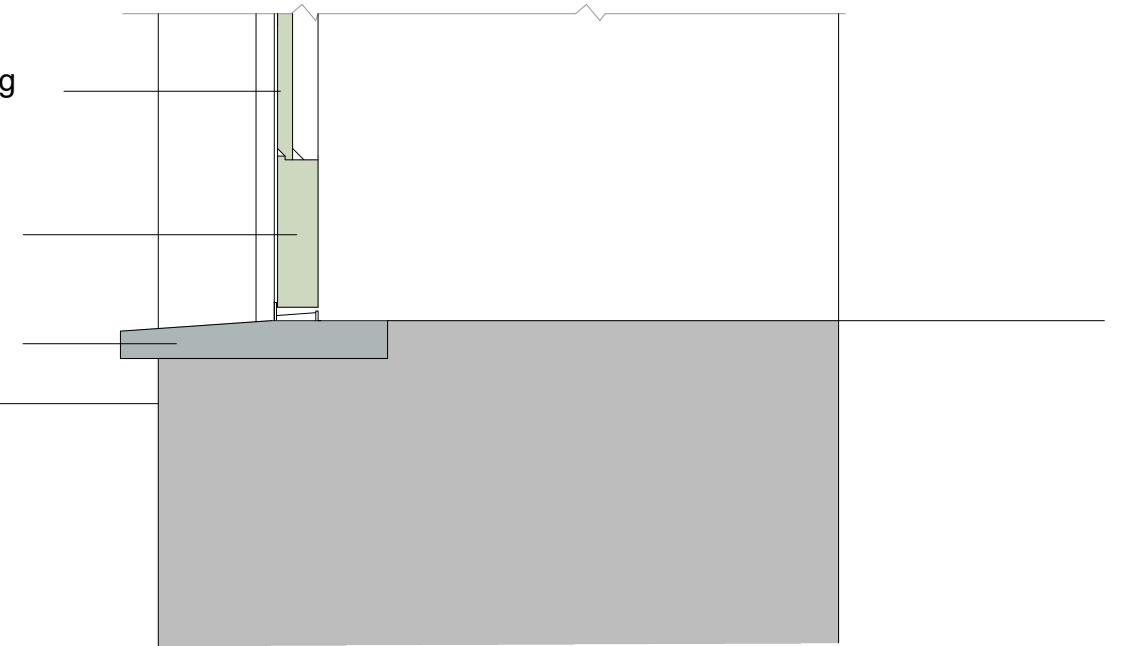

SECTION

k.j.lloyd AADip. RIBA CHARTERED ARCHITECT		49 Coed Y Pia, LLanbradach Caerphilly, CF83 3PT	
PROJECT	BERTHLWYD FARM PENTWYN ROAD QUAKERS YARD	SCALE	DATE
		1:10 & 1:5 @A3	MARCH 2024
DRAWN	KL	DRG. NO.	D.01
DRAWING	DOOR DETAIL		

THIS DRAWING IS COPYRIGHT