


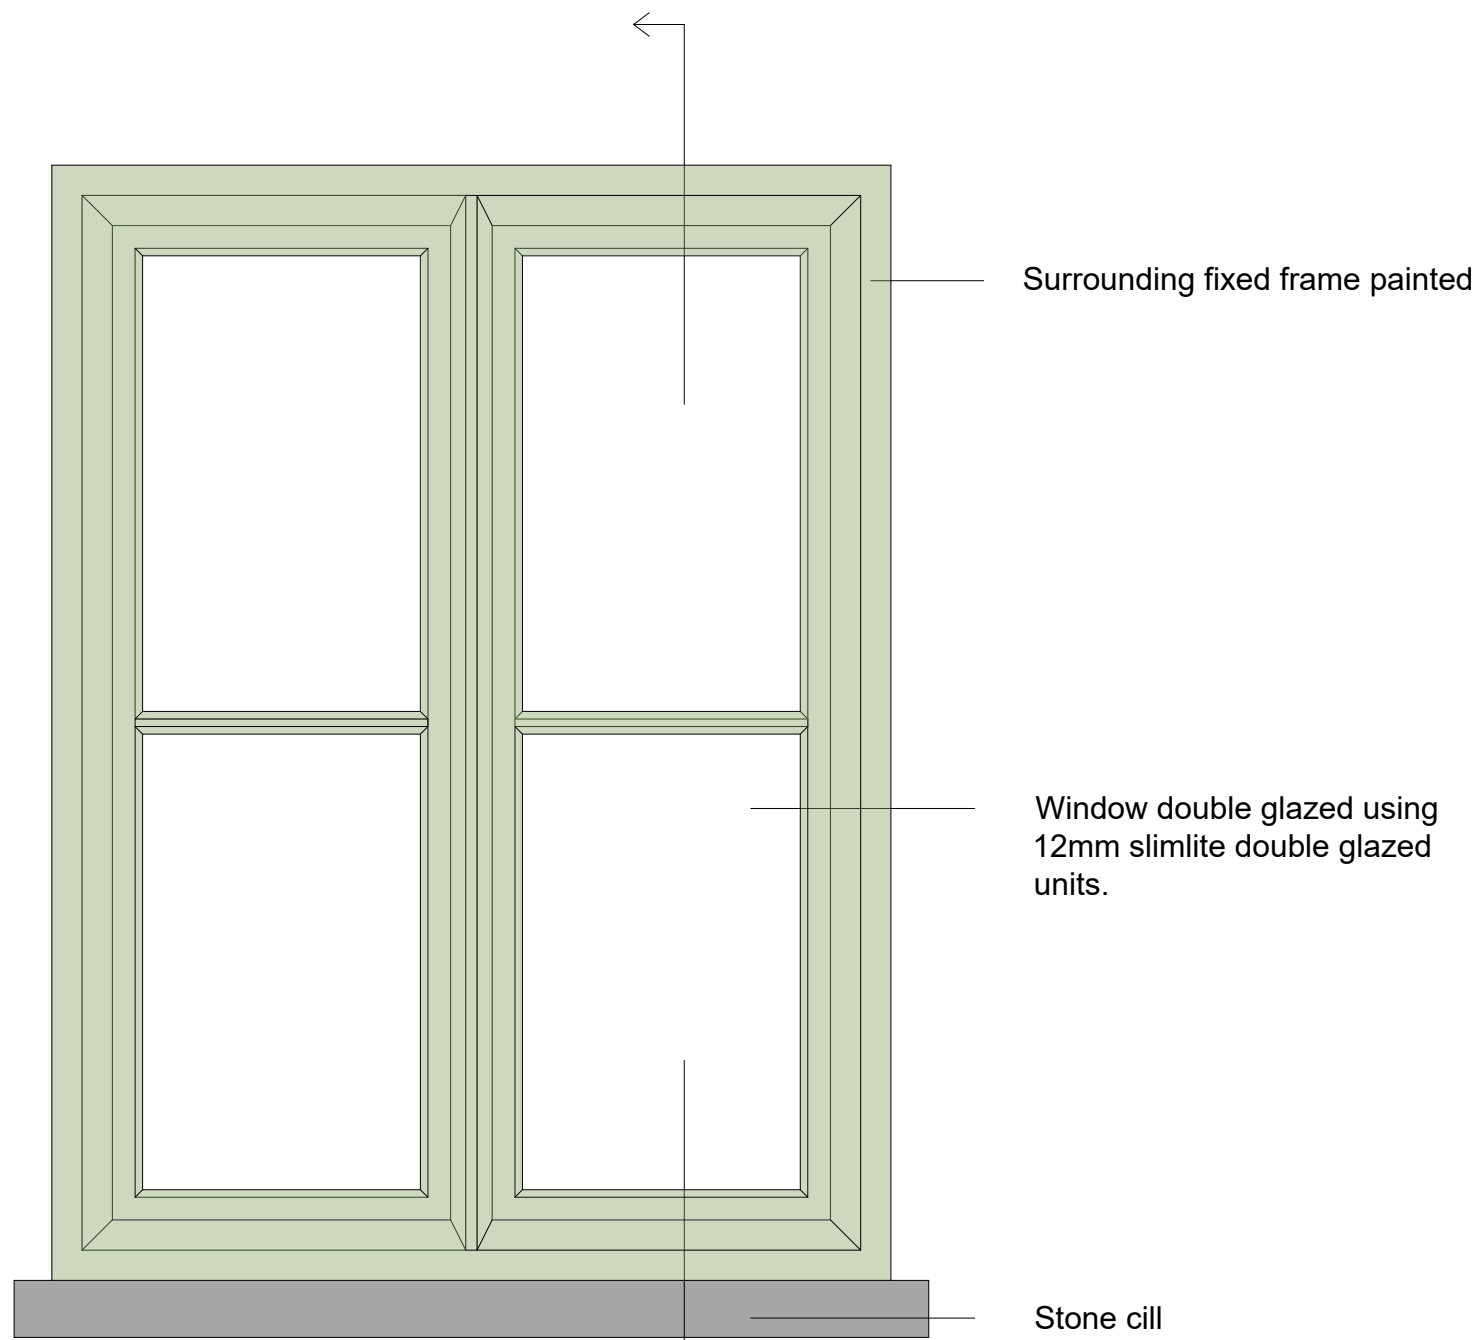

WINDOW ELEVATION



ILLUSTRATION OF FARROW AND BALL SAGE GREEN PAINT


capillary groove around frame

Neoprene gasket seal strip around window aperture

Glazing units bedded in silicone and covered with timber bead painted to match window

Silicone sealant around frame

Stone cill installed to fall and overlap window width 50mm either side

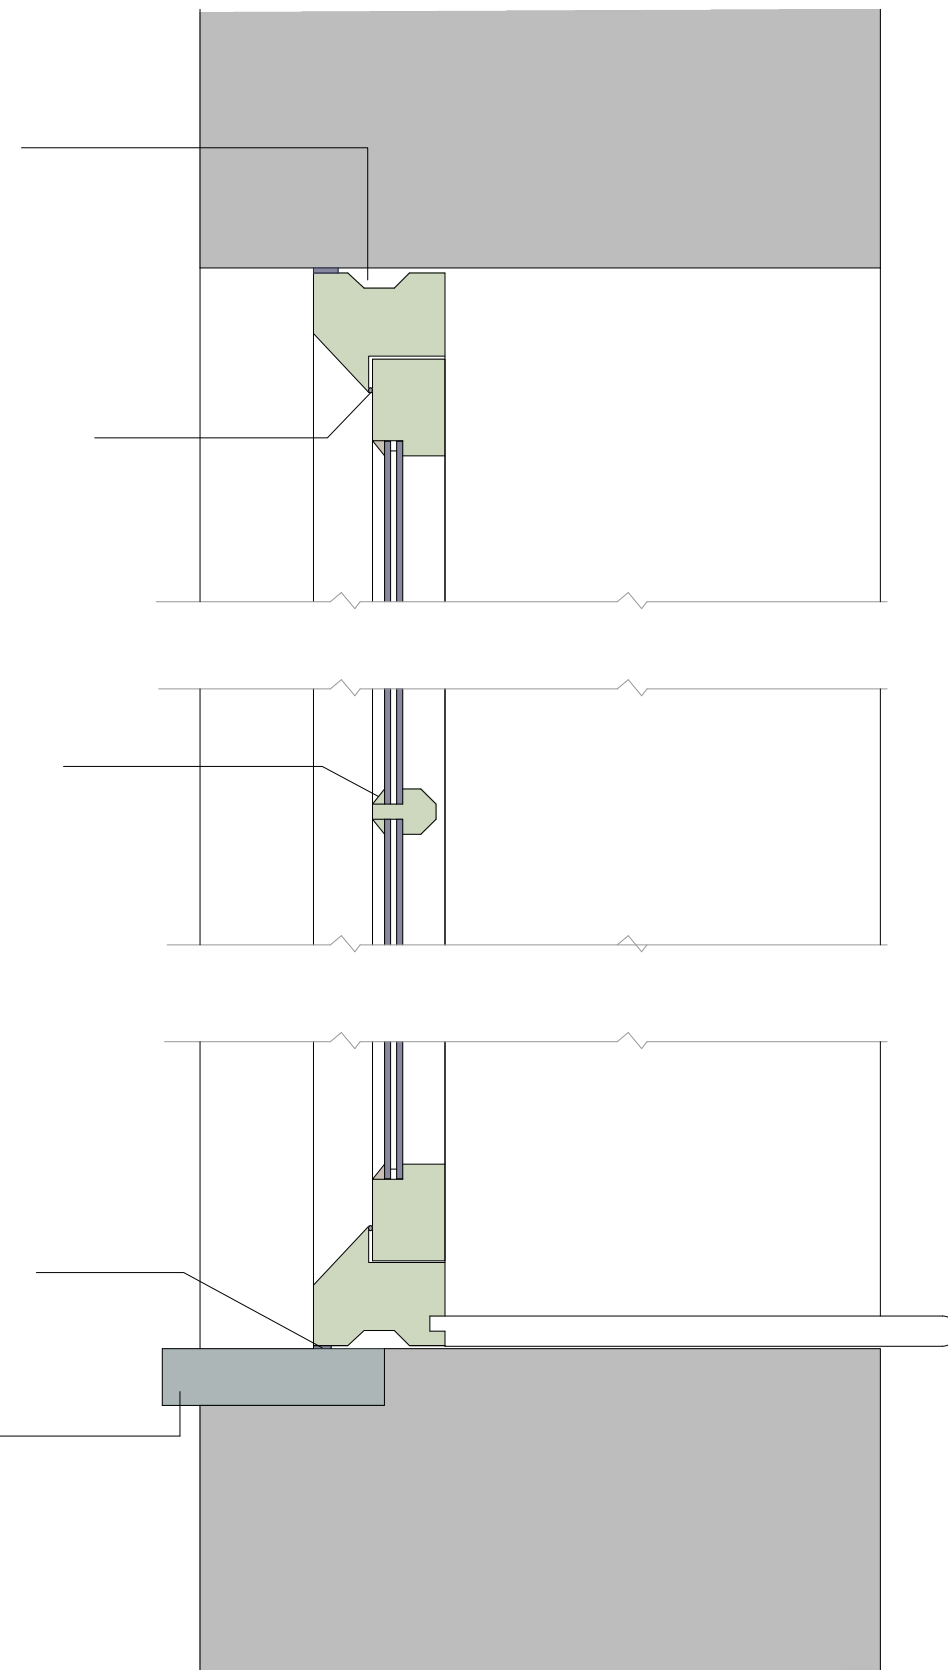

SECTION

k.j.lloyd AADip. RIBA
CHARTERED ARCHITECT

49 Coed Y Pia, LLanbradach
Caerphilly, CF83 3PT

PROJECT
BERTHLWYD FARM
PENTWYN ROAD
QUAKERS YARD

SCALE
1:10 & 1:5 @A3
DATE
MARCH 2026
DRAWN
KL
DRG.NO.
W.01

DRAWING
WINDOW DETAIL

THIS DRAWING IS COPYRIGHT