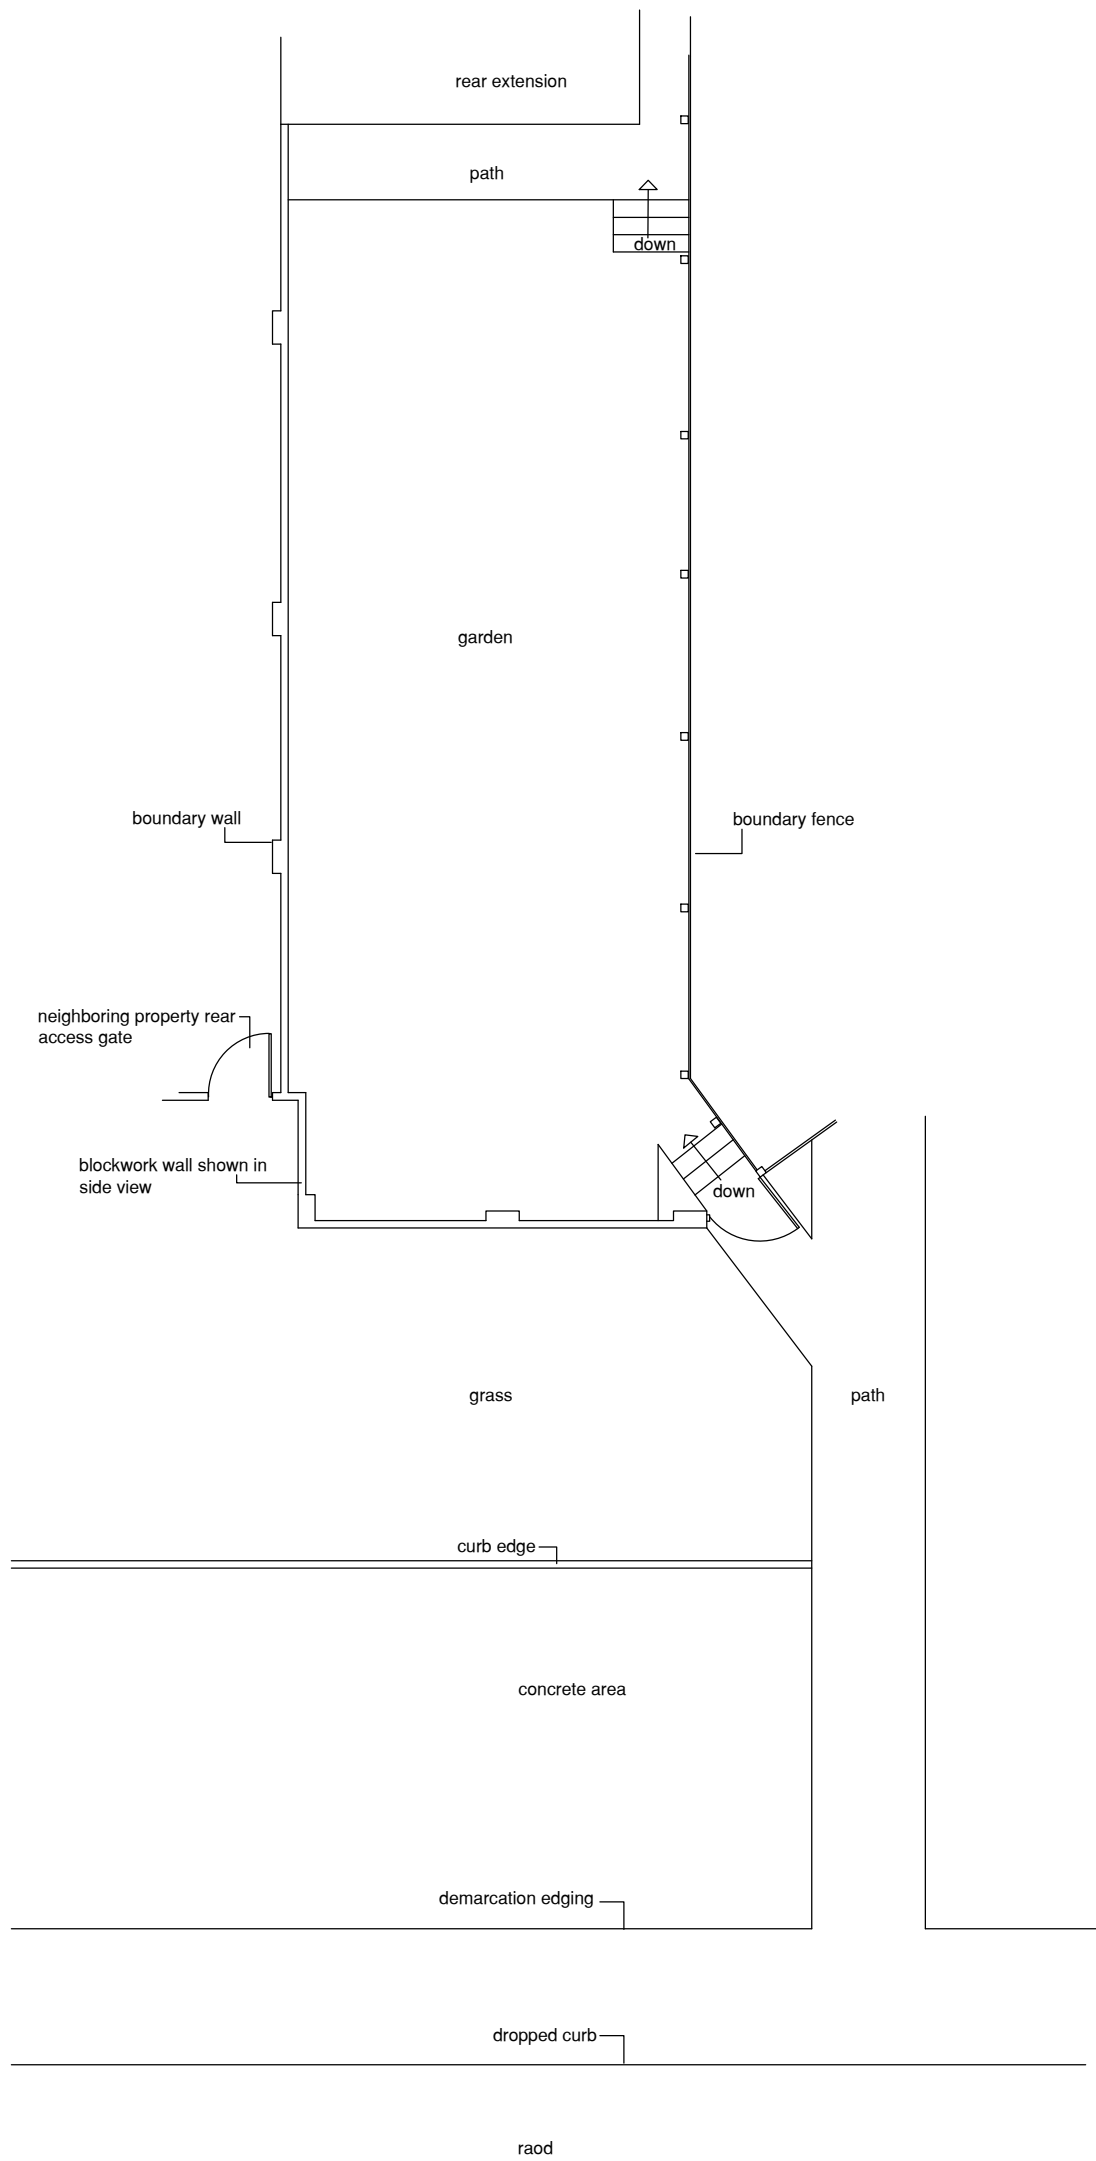
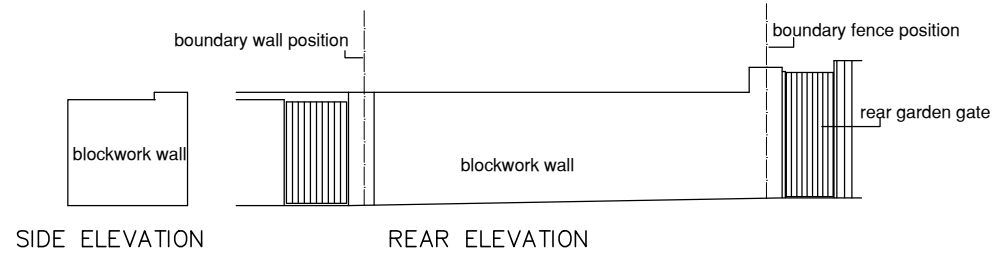


EXISTING SECTION

THIS DRAWING IS COPYRIGHT ©

Ken Bateman
Chartered Surveyor
R.S. (P) No. 11953 C. (S) No. 11953

project
Construction of rear garden
outbuilding
at
43 Bridge Street
Troedyrhiw
Merthyr

title
Existing plans and
elevations

Date: May 2024
Scale: A2@ 1:100
Drawn:

Drawing No.	Rev.
GA 001	A