

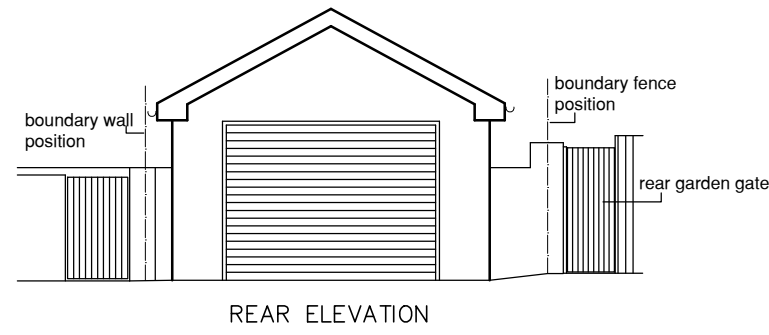
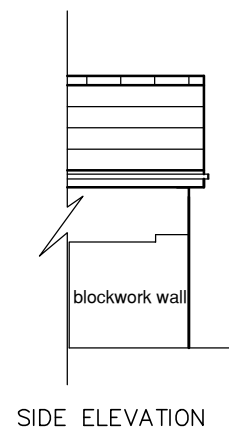
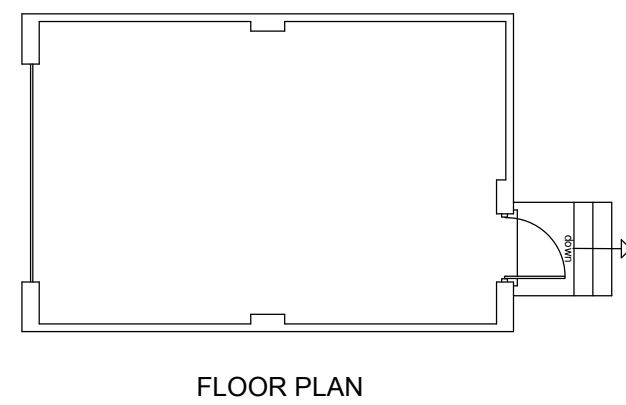
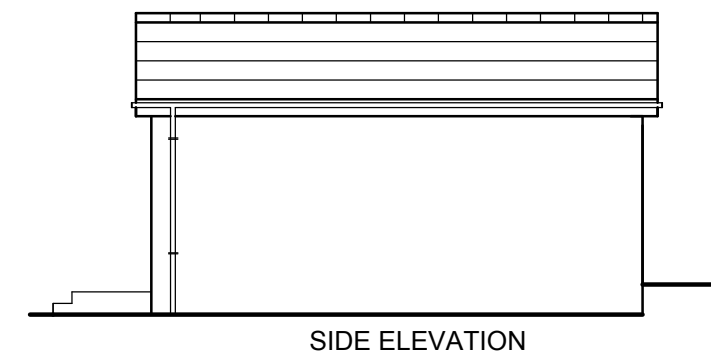
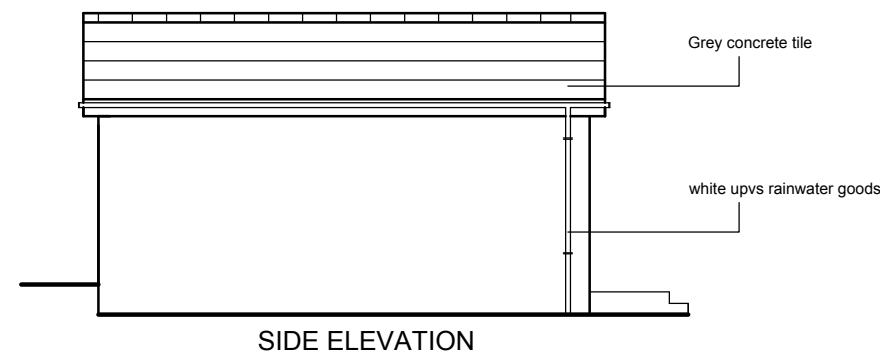
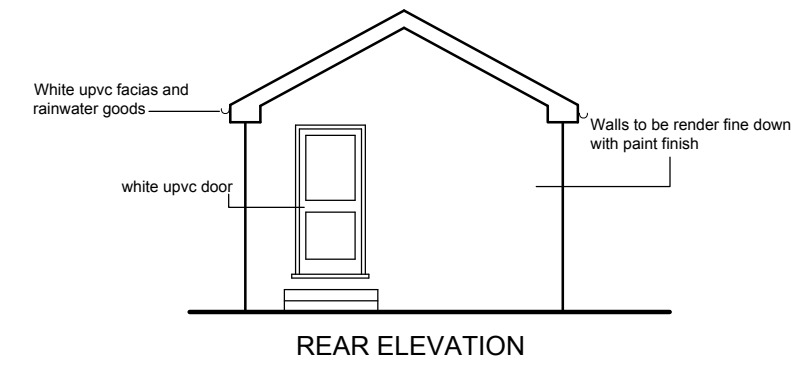


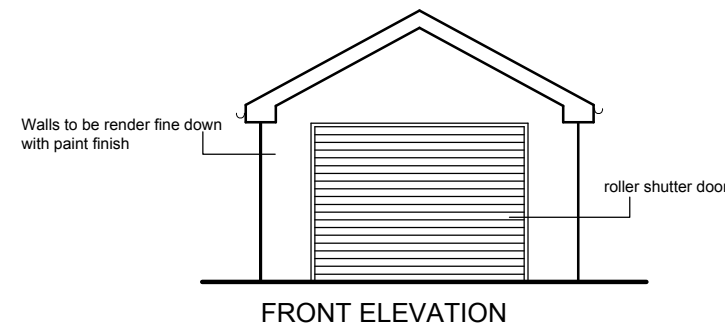

PROPOSED SECTION

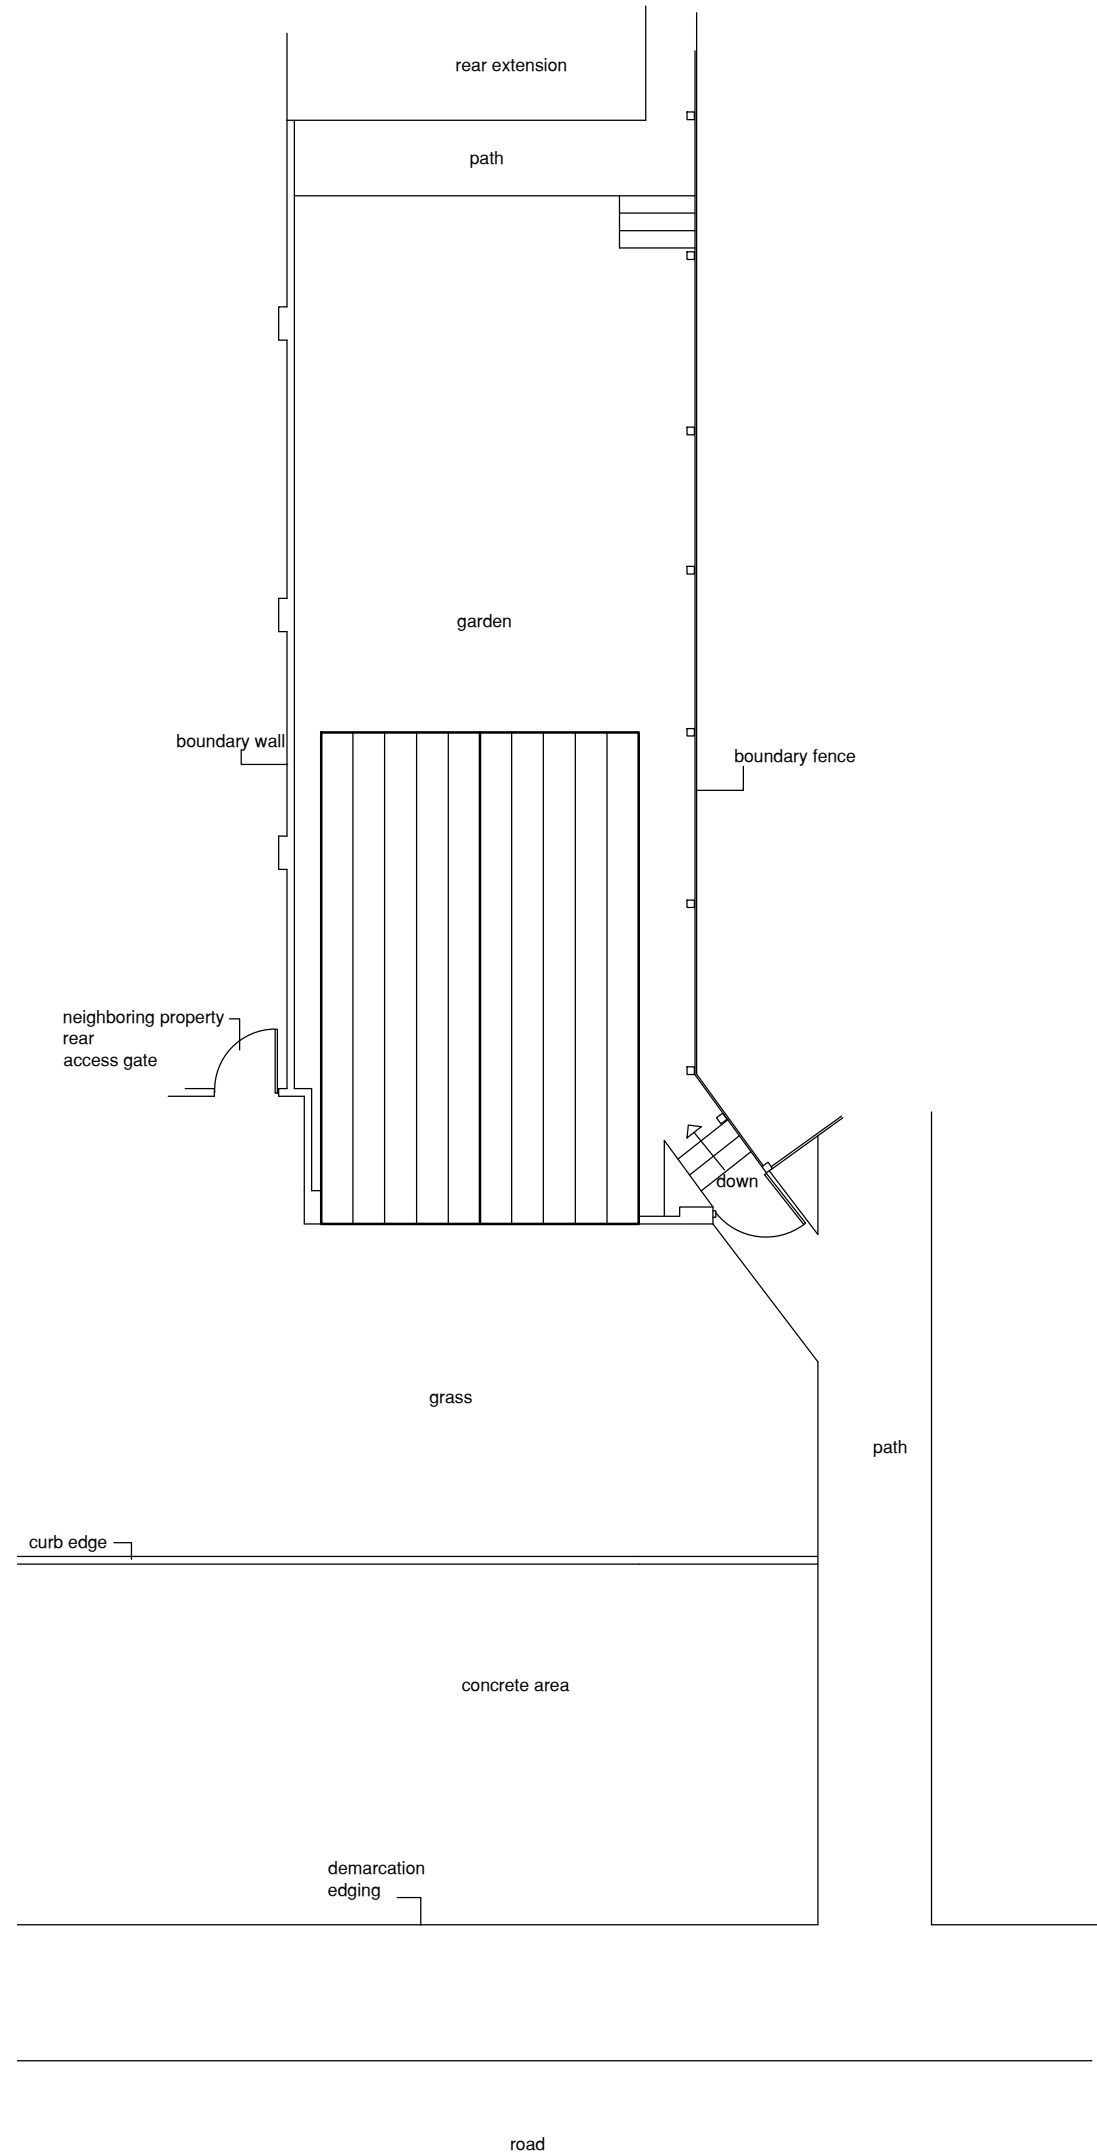

THIS DRAWING IS COPYRIGHT © C

Ken Bateman
Chartered Surveyor
R.S. (Hons.) MRICS C. SURVEYOR

project
Construction of rear garden
outbuilding
at
43 Bridge Street
Troedyrhiw
Merthyr

title
Proposed plans and
elevations and access

Date: May 2024
Scale: A2@ 1:100
Drawn:

Drawing No.	Rev.
GA 002	C