


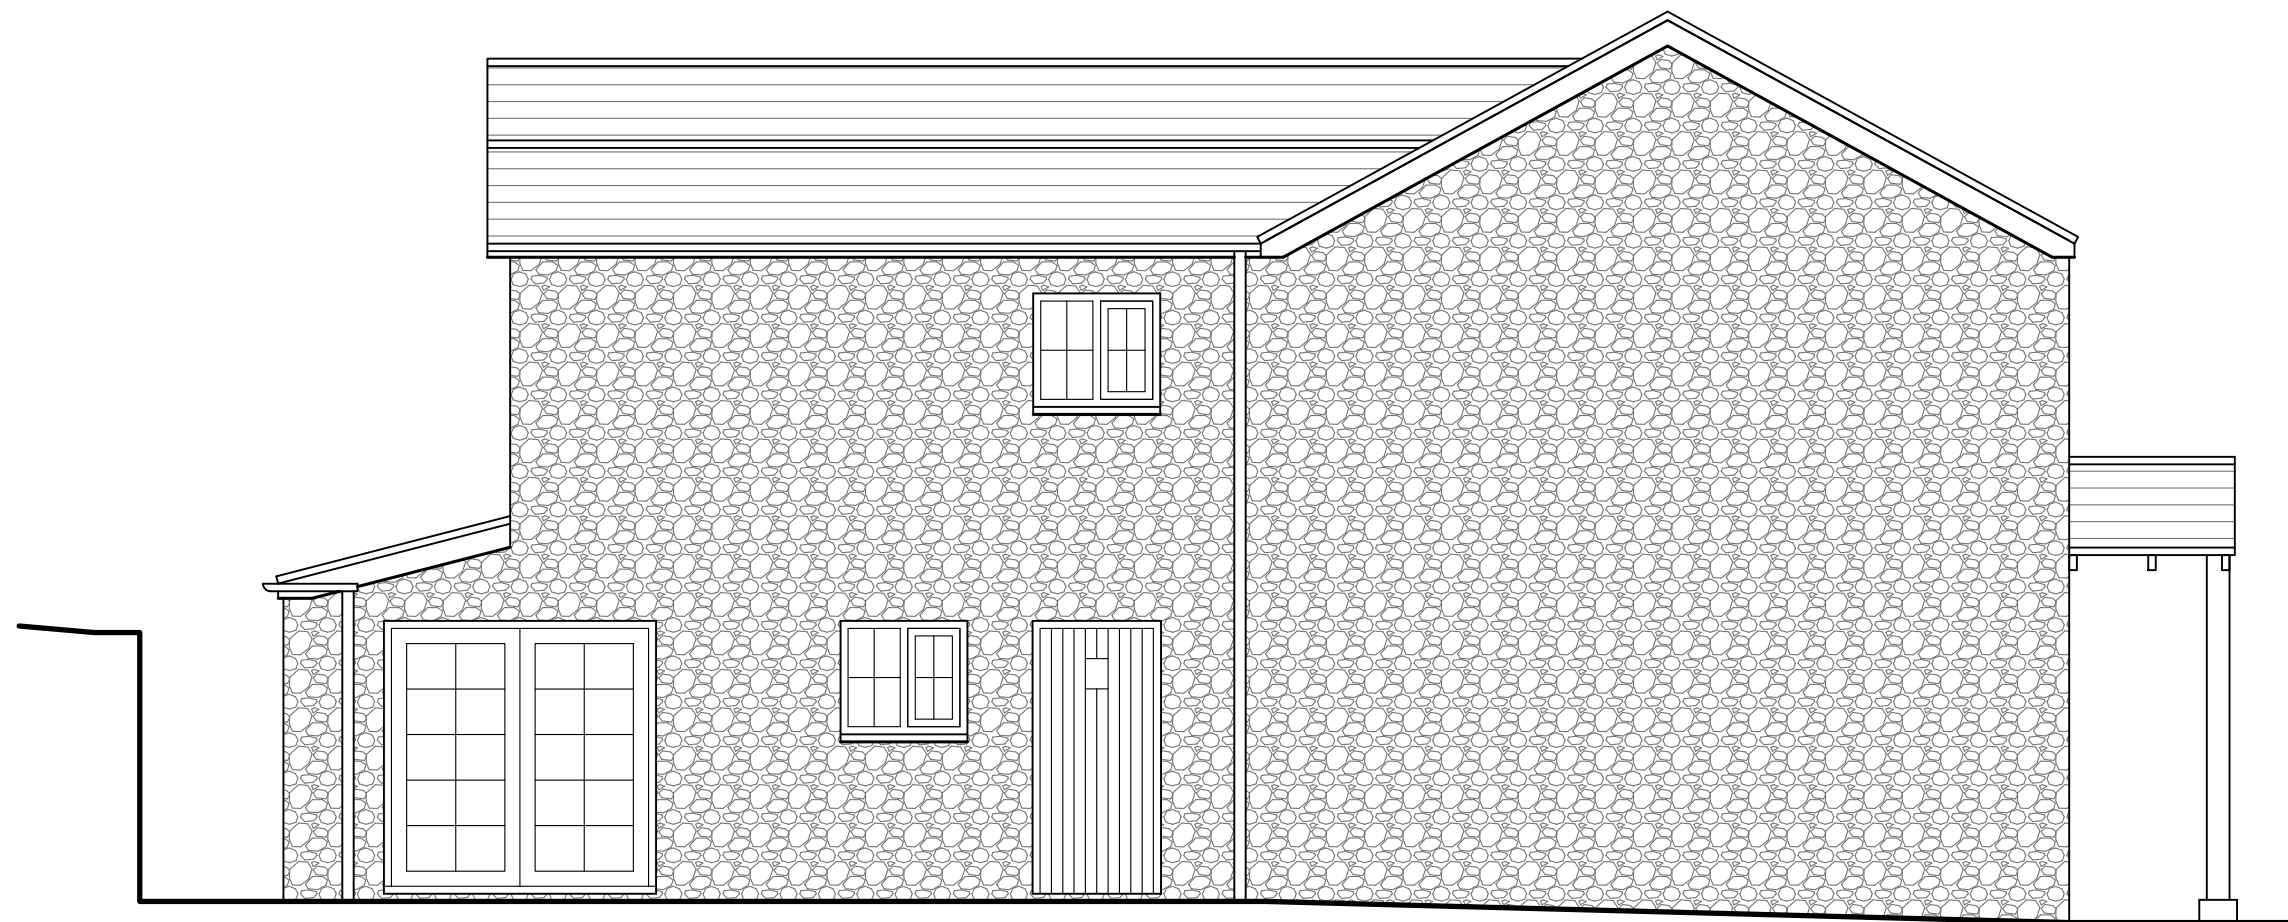

2 Perthgleision Bridge
Aberfan CF48 4PP

PROPOSED END ELEVATION
1:50@A3

March 2020 Dwg 33

Drawn by Ian Robertson
Architecture IR
18 Overton Street, Dowlais
Merthyr Tydfil, CF48 3AT
mail@architectureir.co.uk
M: 07786 367825

