

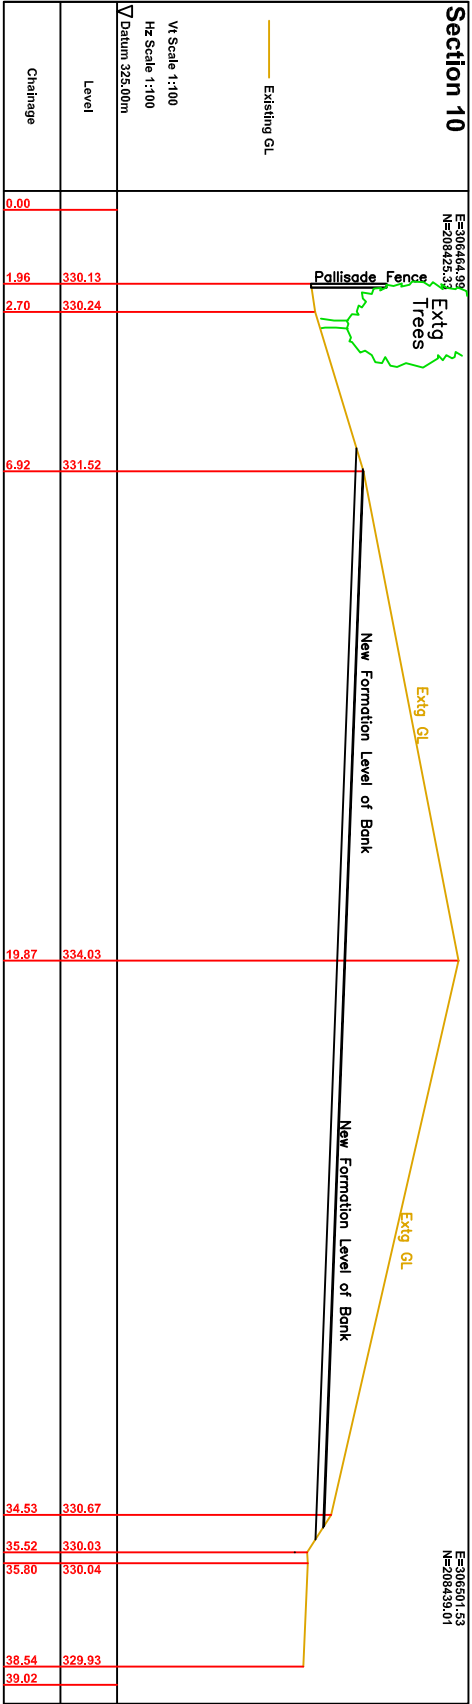
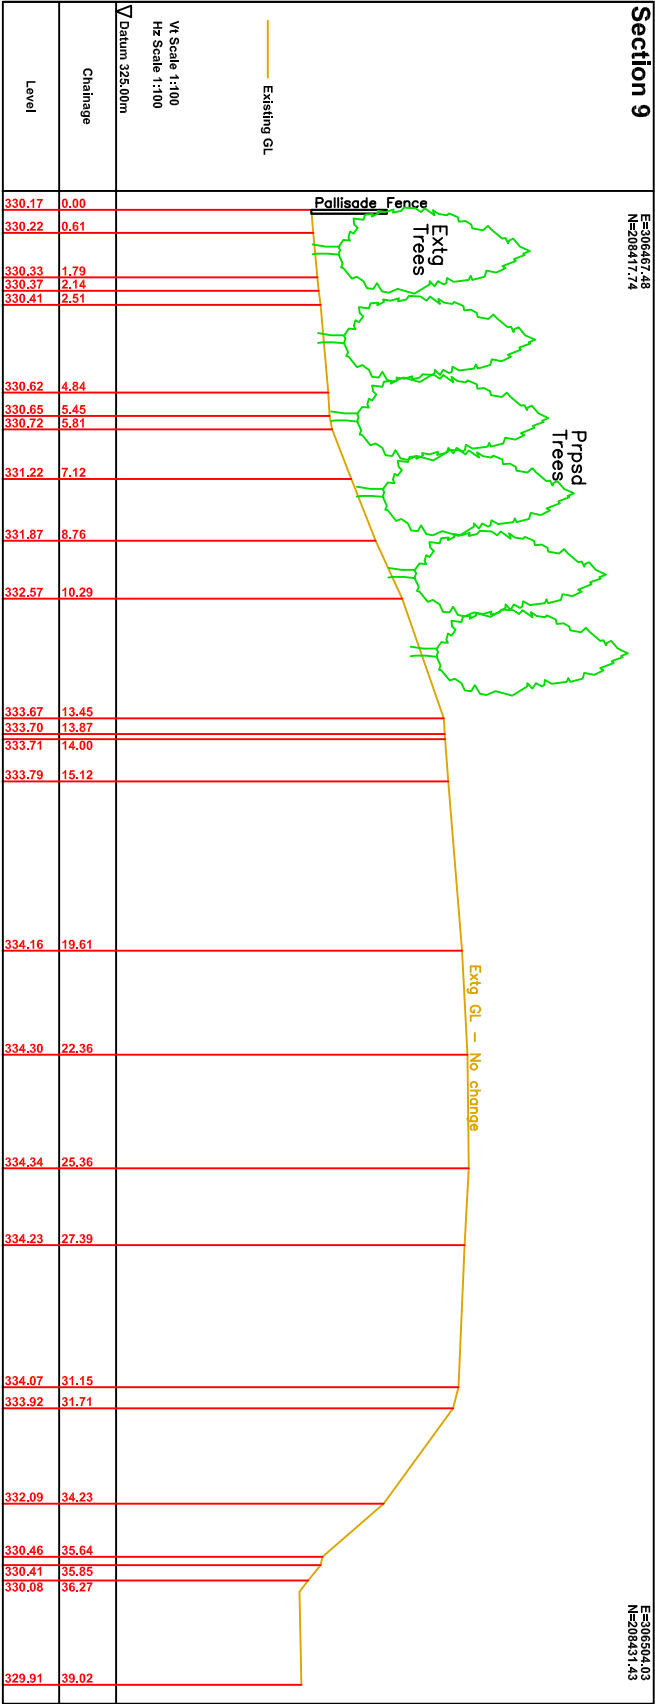
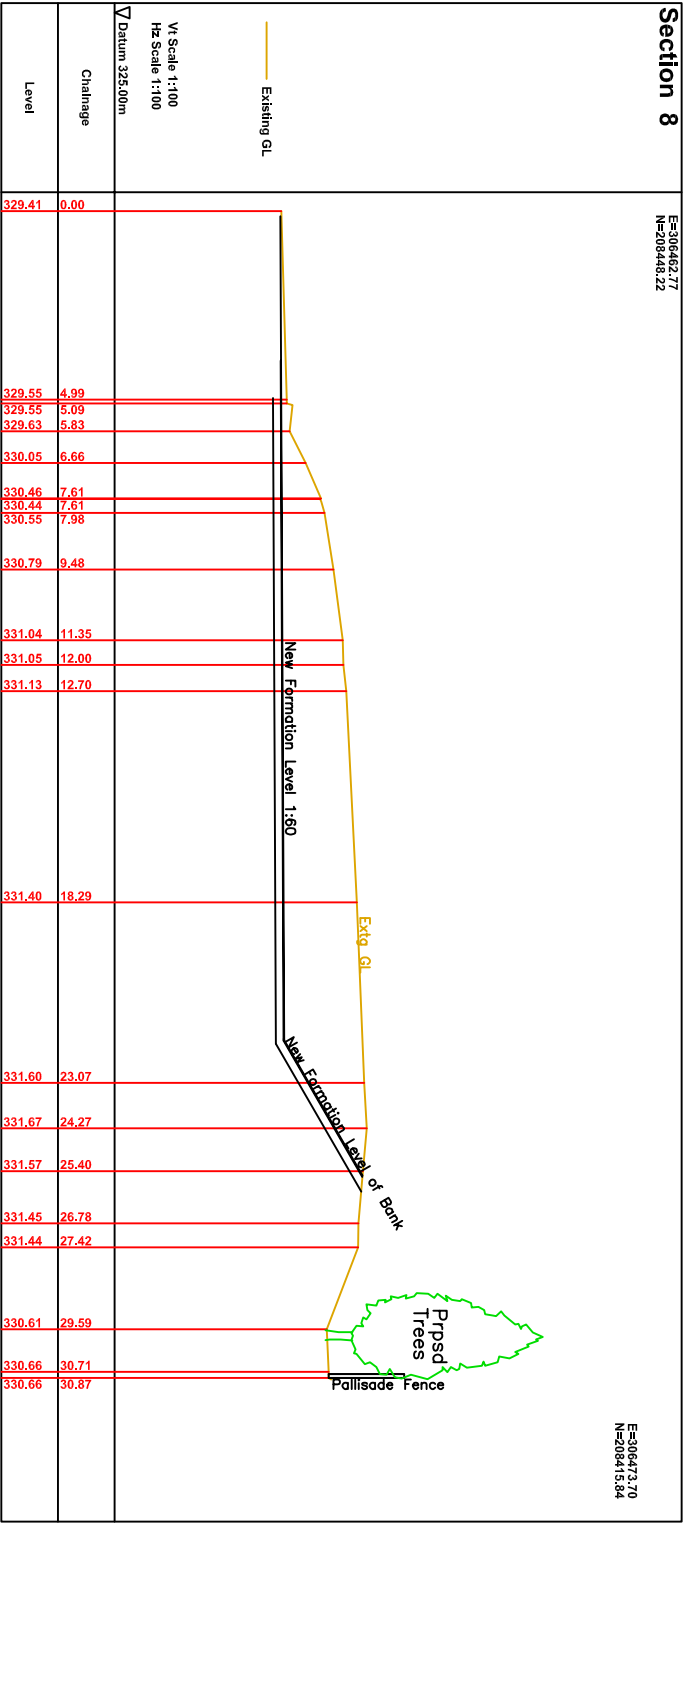
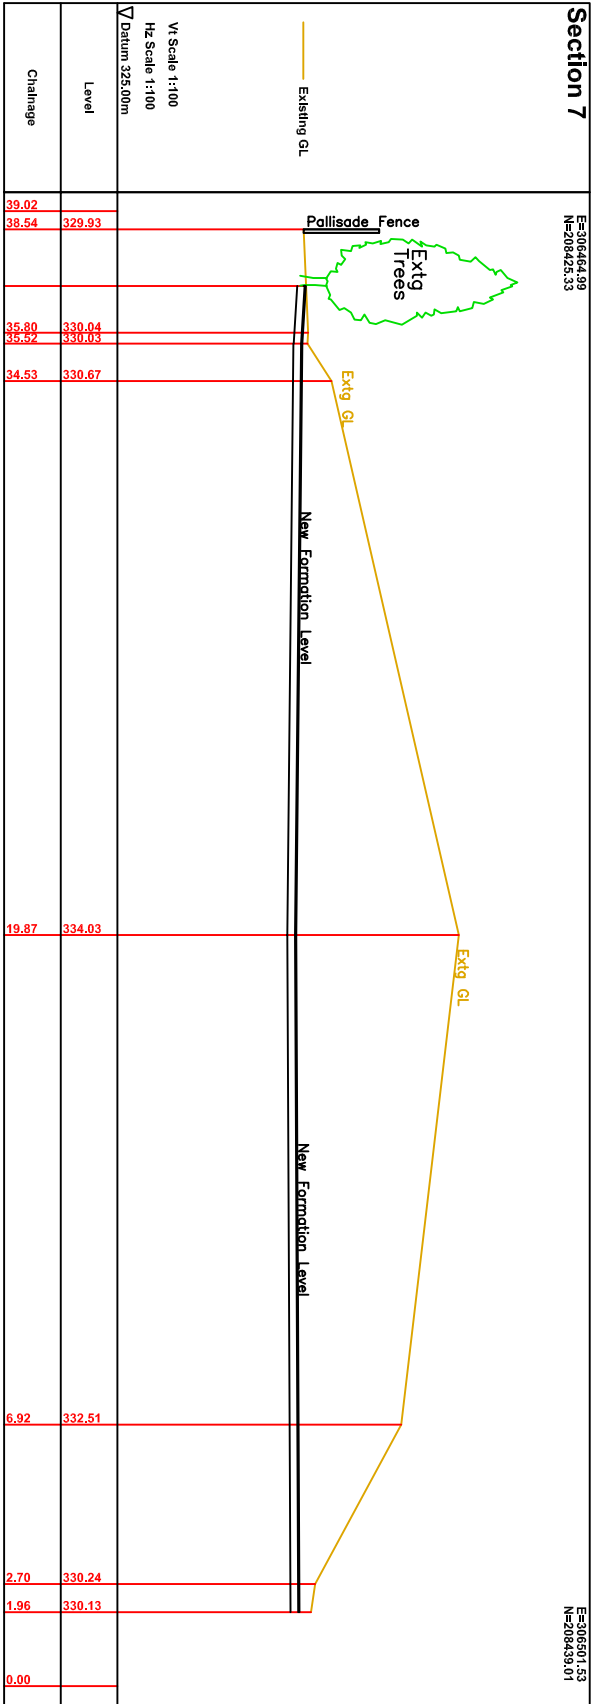
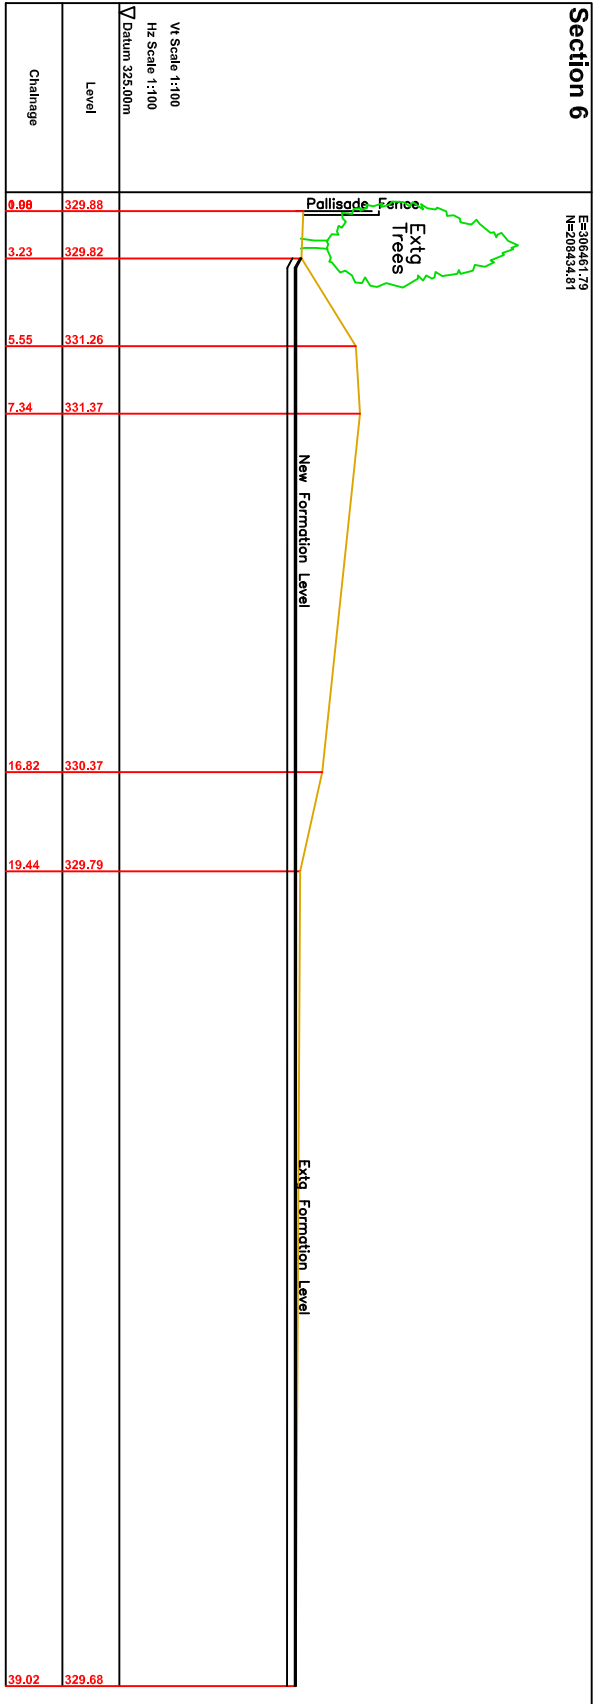
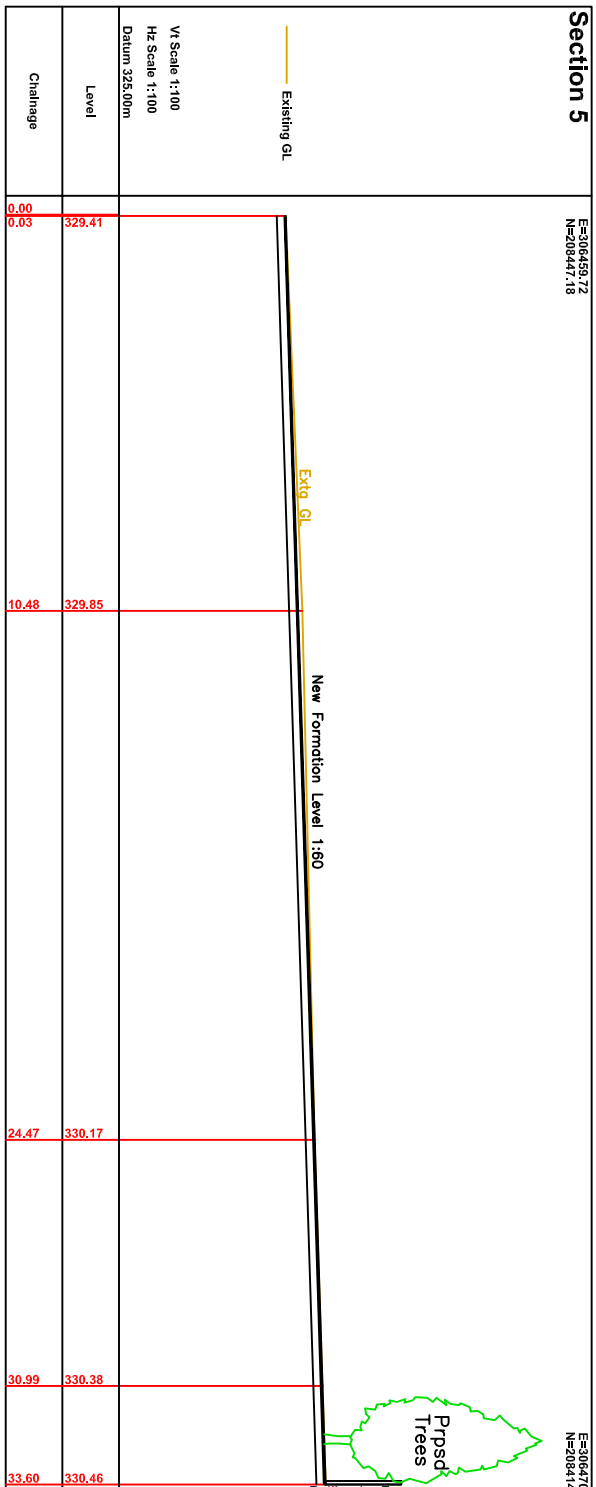
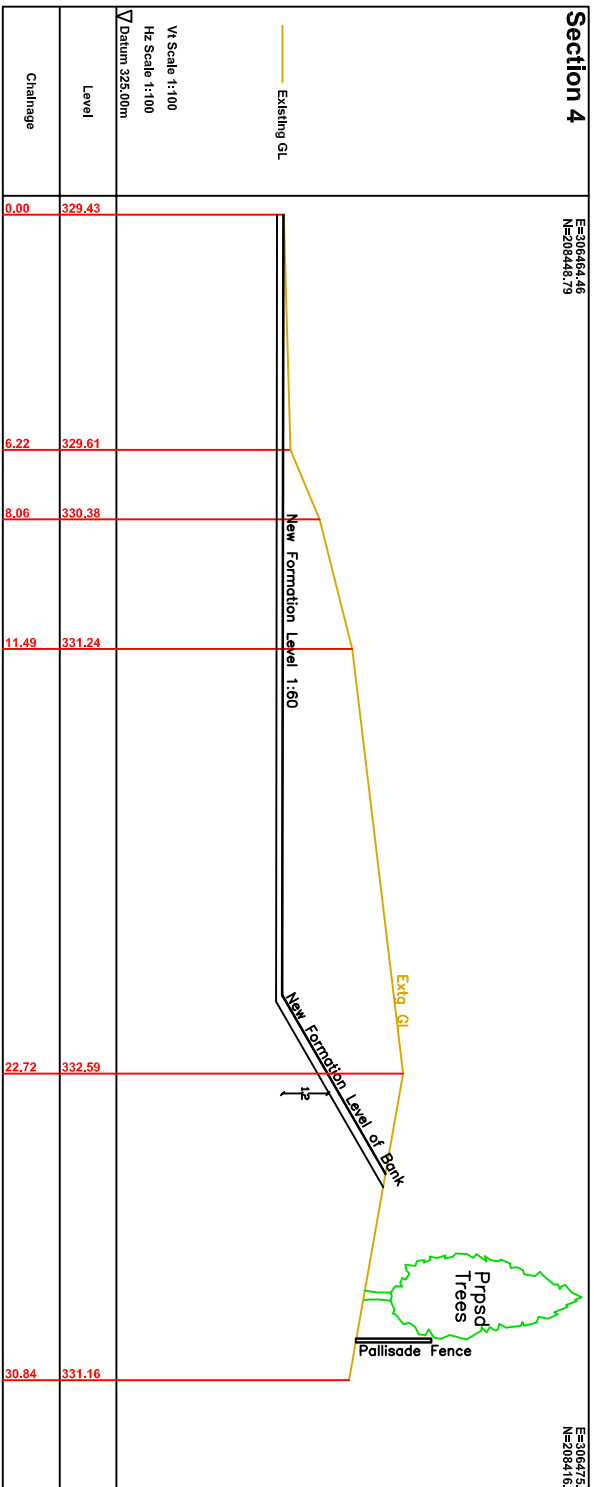
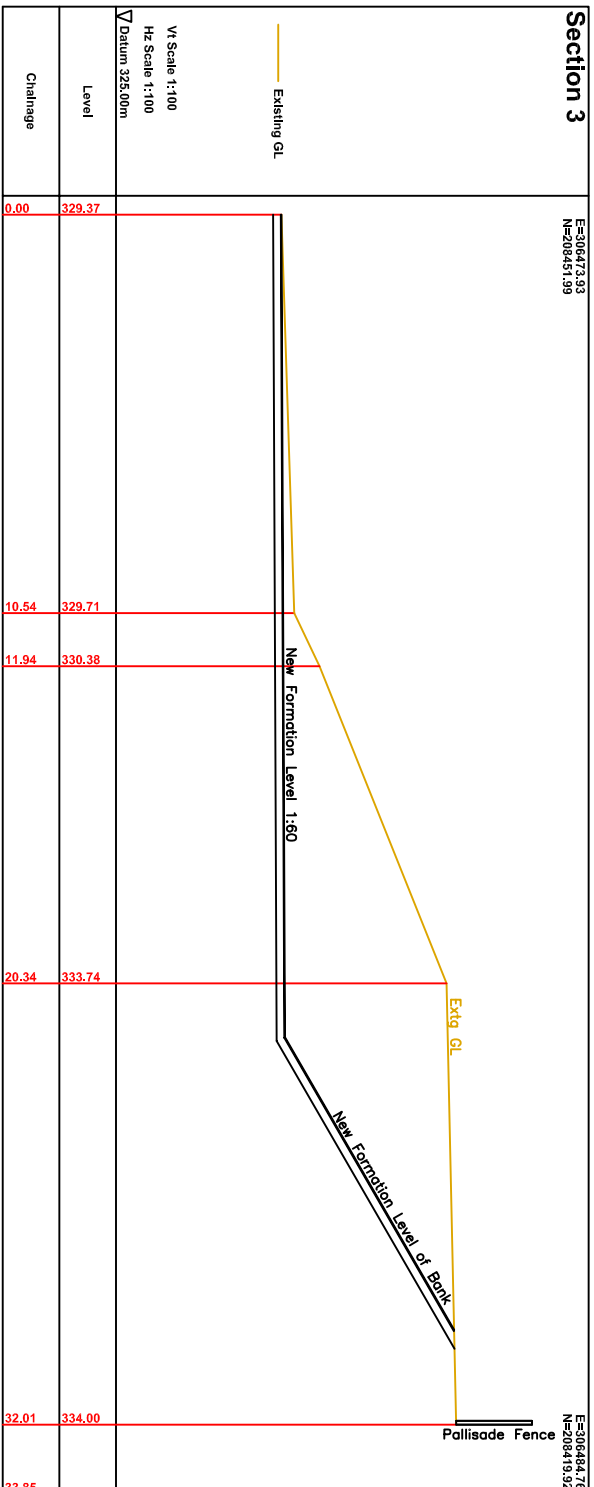


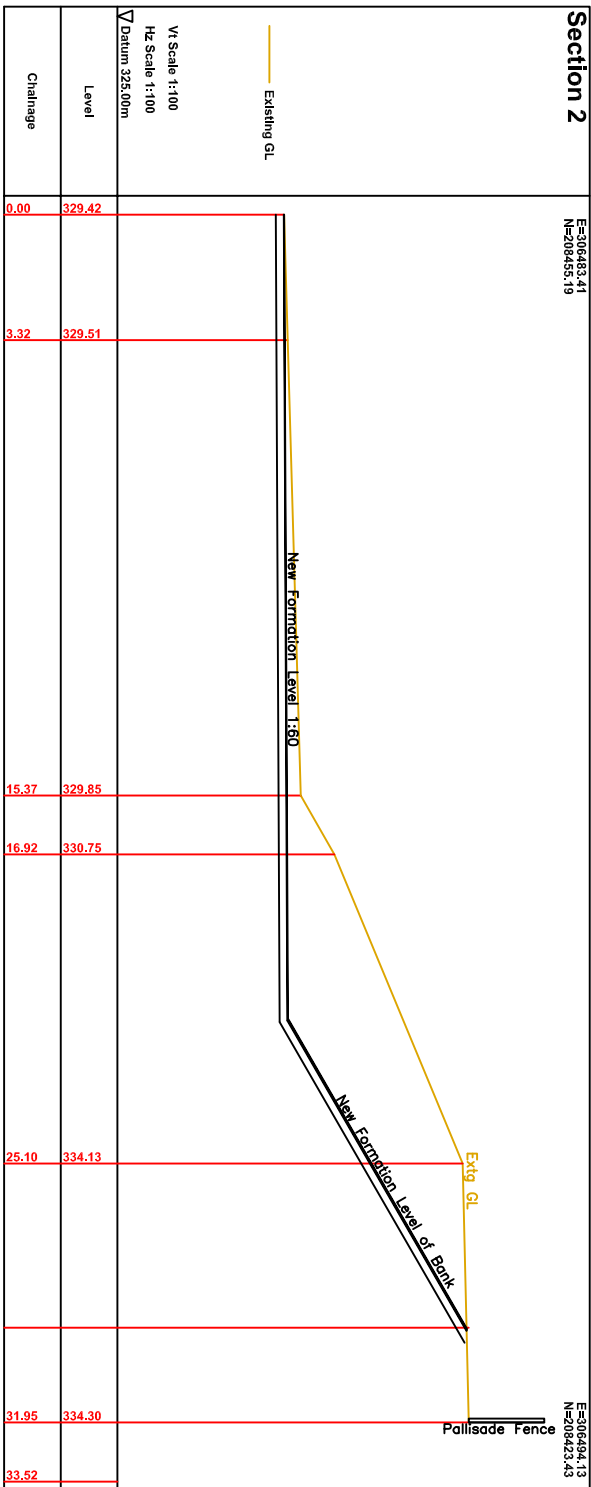

N.B.
All dimensions and sewer runs to be checked on site by contractor before work begins

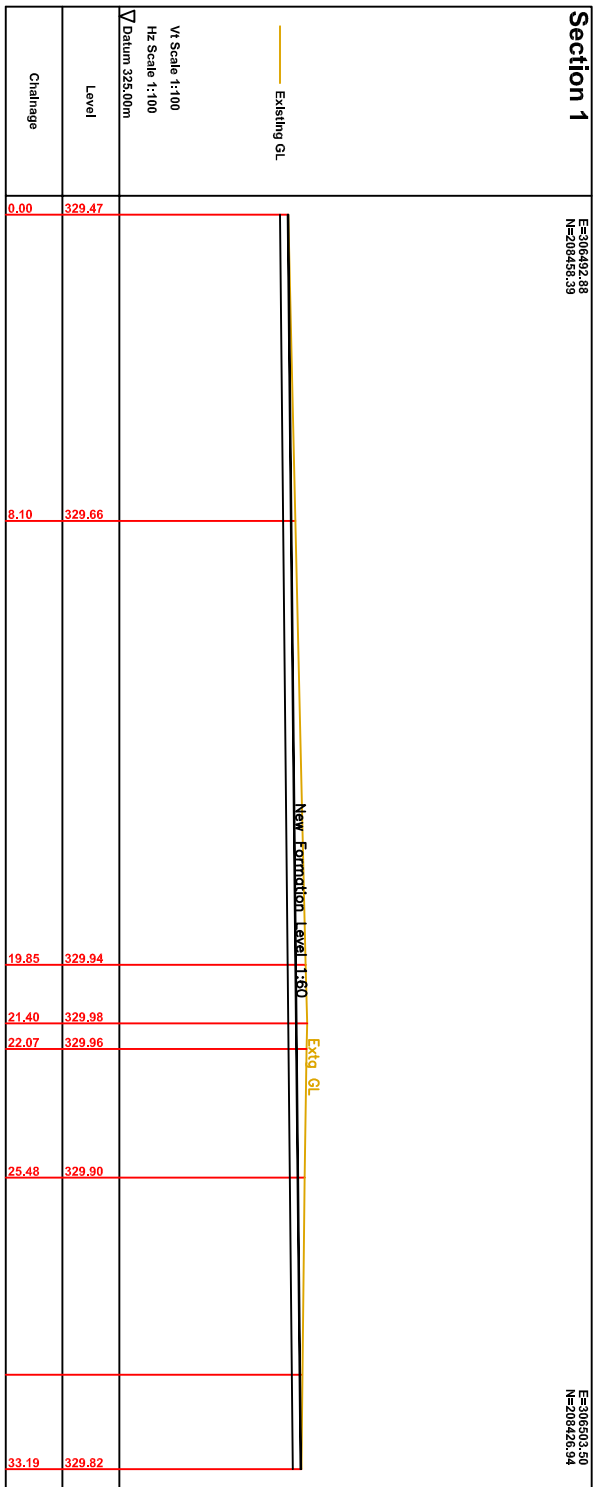

Issued Only for Purpose Indicated

Drawing Status: FOR PLANNING PURPOSES ONLY

Client: MMA
Red Barrel House
Pont Road, Dowdals
Merrifyr Tydfil
CF48 3SH

Project: Removal of Elevated Ground to Create Parking Area

Drawn by: Paper PT, Date: 04.01.2021

Title: Existing & Proposed Sections, Scale: 1:200

Drawn No: MMA 031