



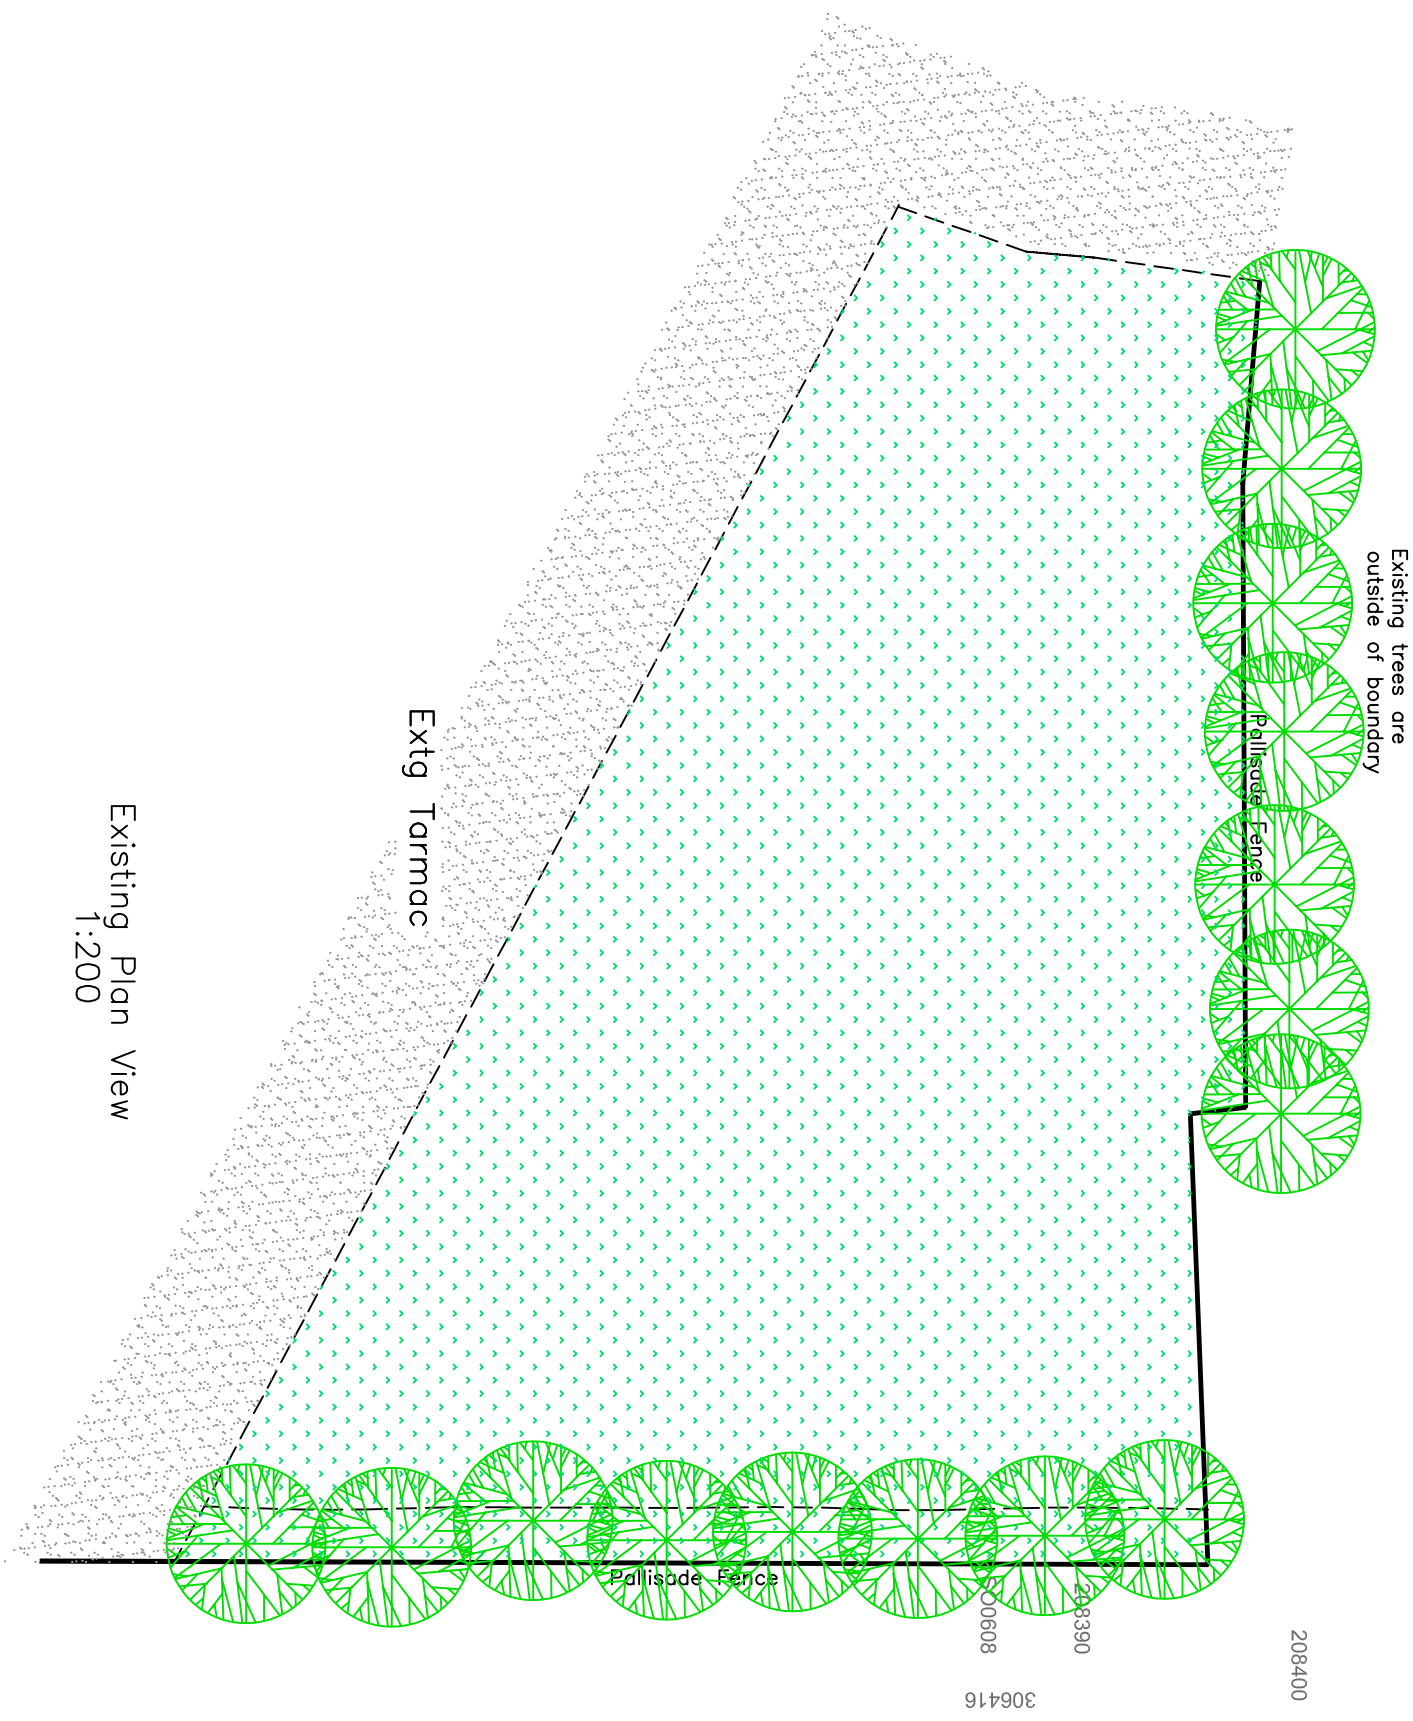

© Crown copyright 2021 Ordnance Survey 100053143

N.B.
All dimensions and sewer runs to be checked on site by contractor before work begins

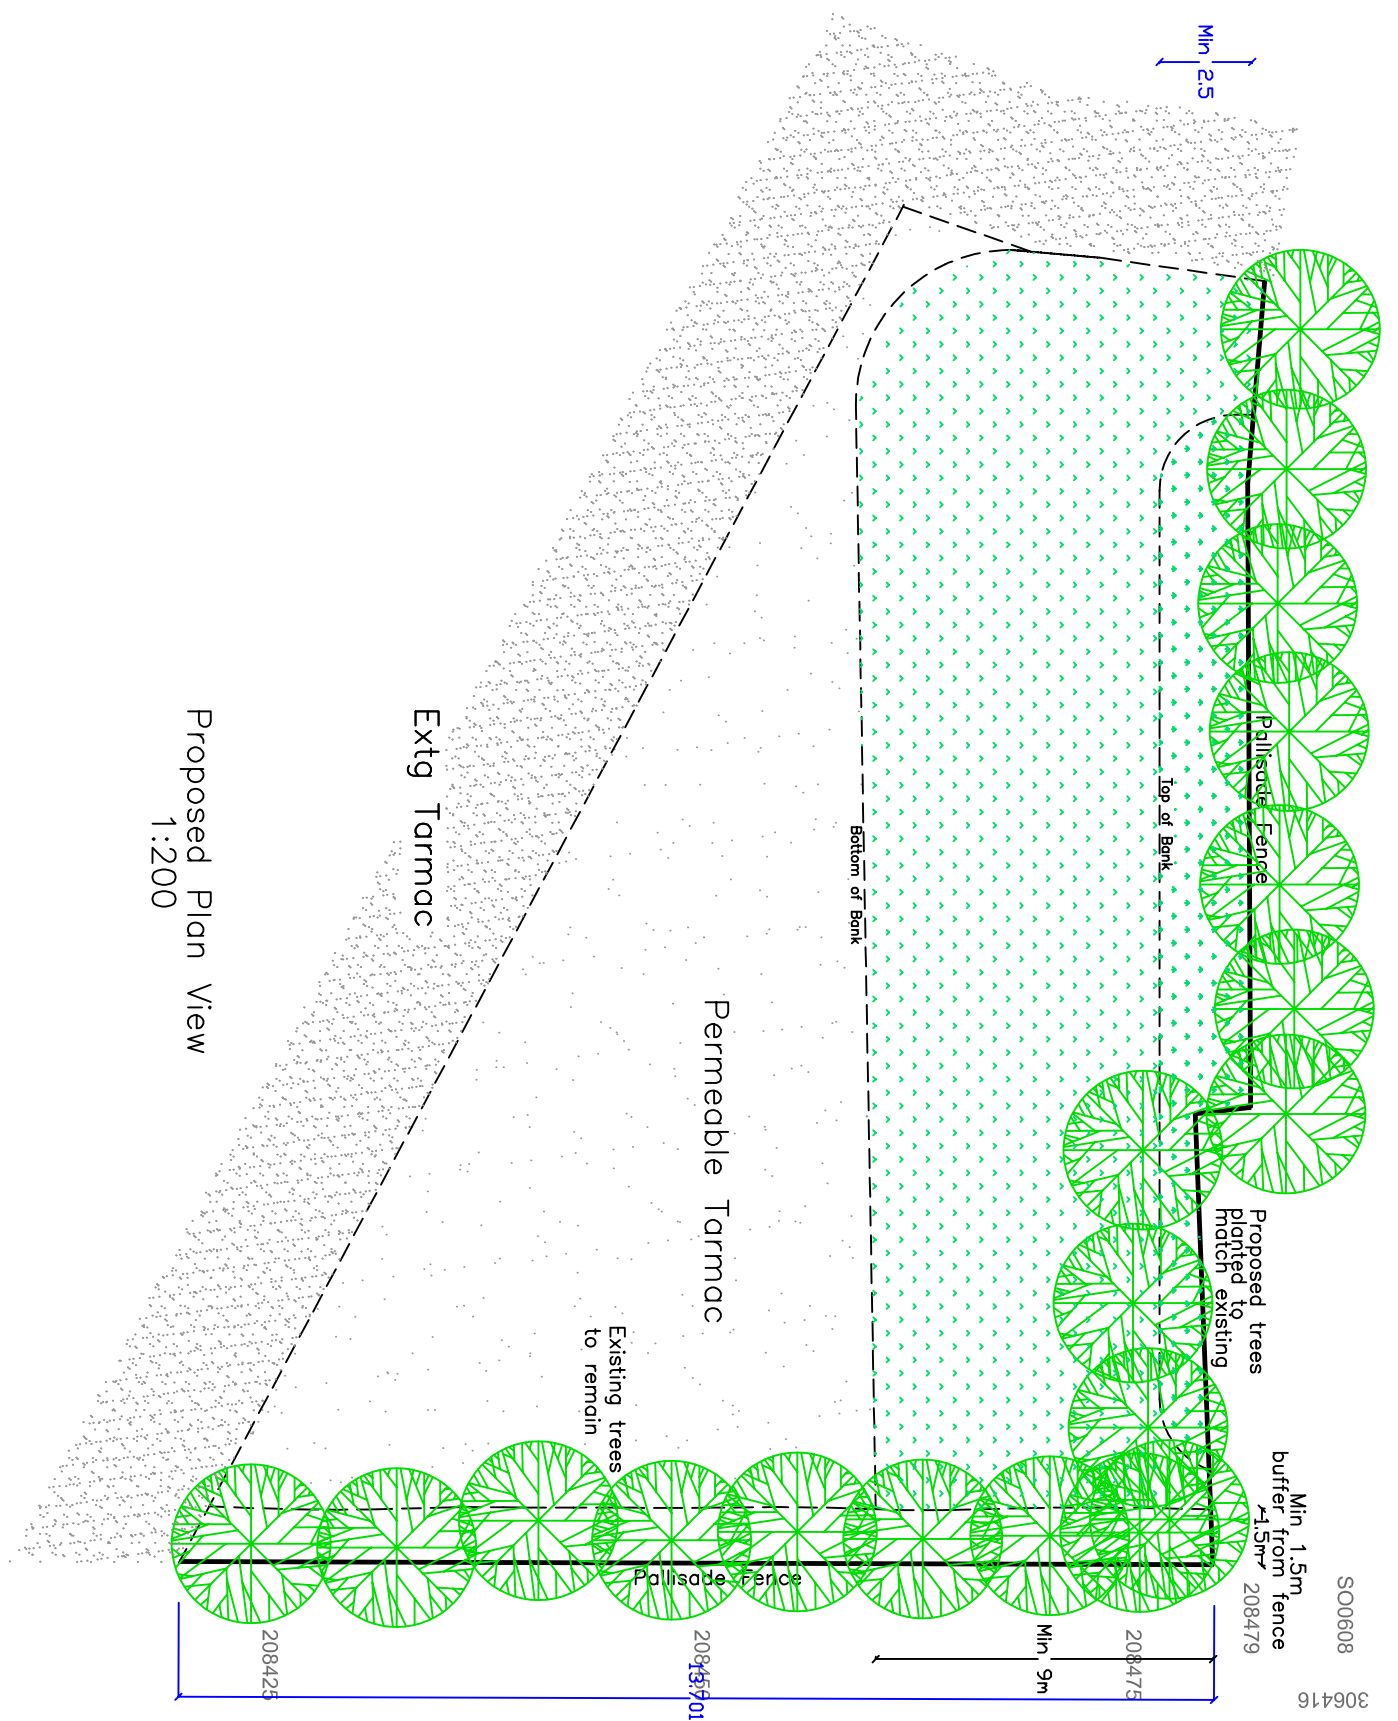

Issued Only for Purpose Indicated

Drawing Status: FOR PLANNING PURPOSES ONLY

Client: MMA

Red Barrel House

Pant Road, Dowlais

Merthyr Tydfil

CF48 3SH

Project: Removal of Elevated Ground to Create Parking Area

Drawn by: PT

Paper: A2

Date: 04.01.2021

Title: Existing & Proposed Plans

Scale: 1:200

Drawg No: MMA 02B