


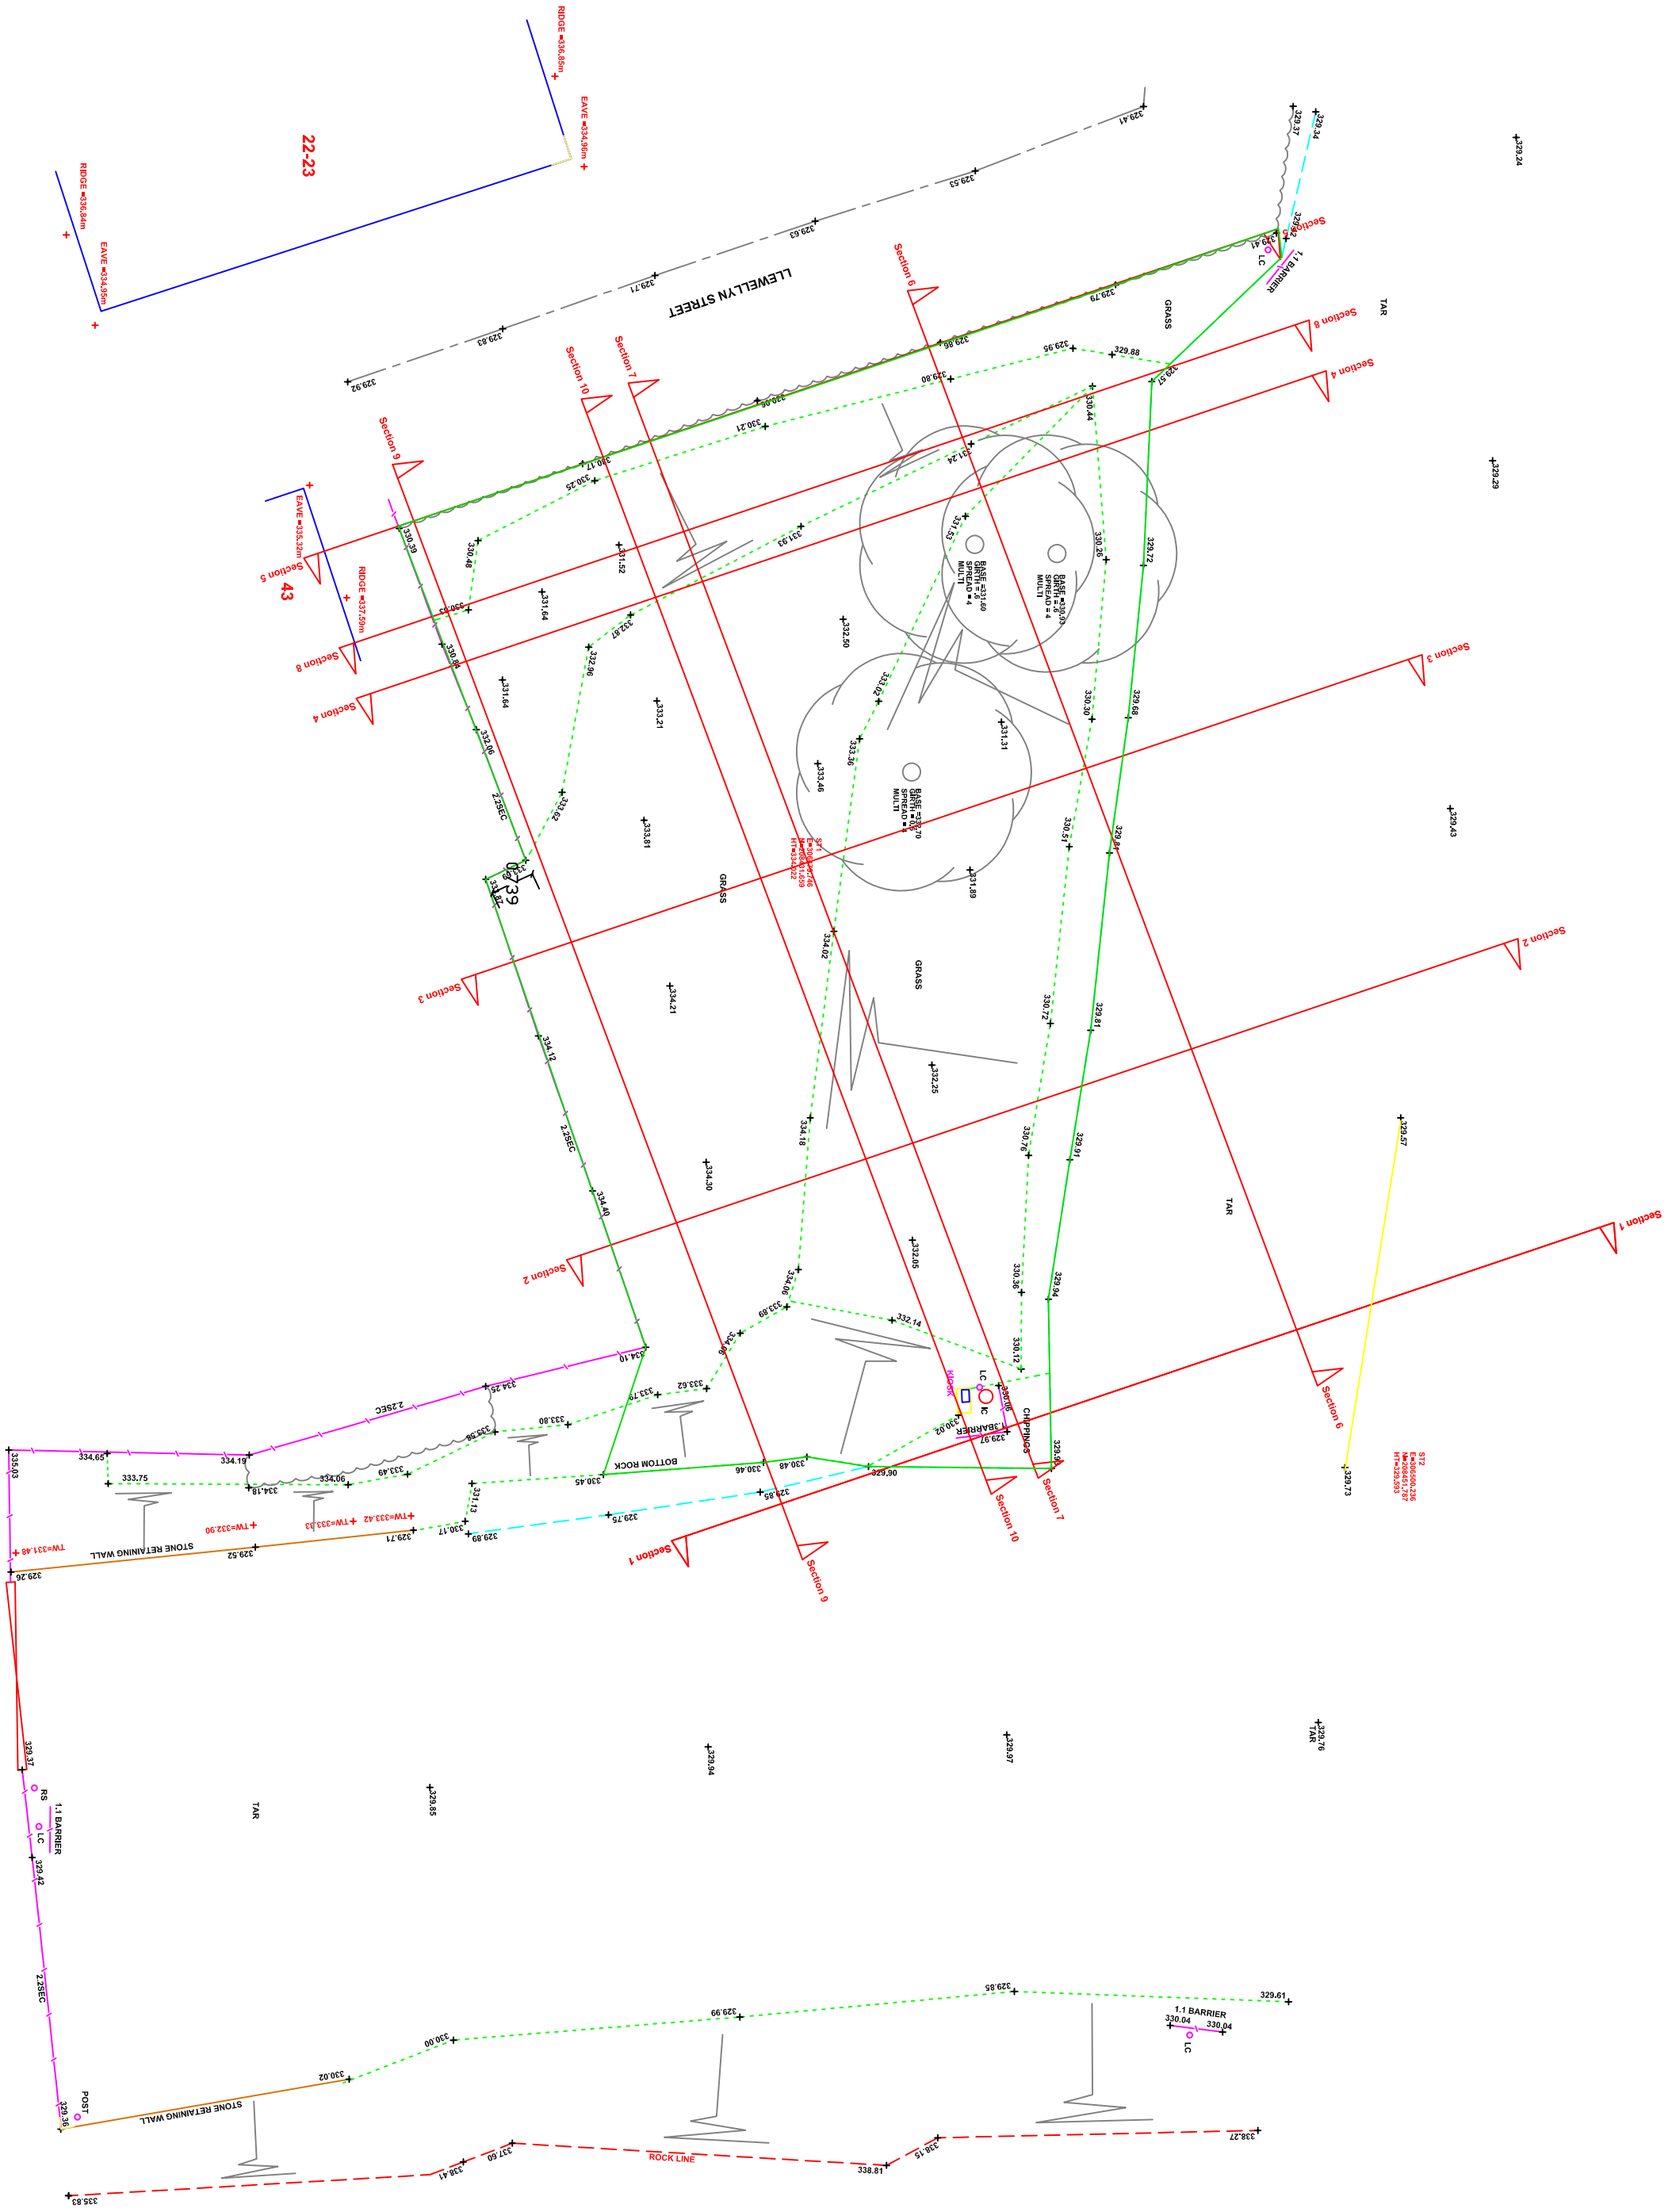

Topographical Survey
1:200

N.B.
All dimensions and sewer runs to be checked on site by contractor before work begins



Issued Only for Purpose Indicated

Drawing Status: FOR PLANNING PURPOSES ONLY

Client

MMA
Red Barrel House
Pont Road, Dowlais
Merthyr Tydfil
CF48 3SH

Project

Removal of Elevated Ground
to Create Parking Area

Drawn by	Paper	Date
PT	A2	04.01.2021

Title	Scale
Topographical Survey	1:200

Drawn by	Dwg No
Topographical Survey	MMA 01B